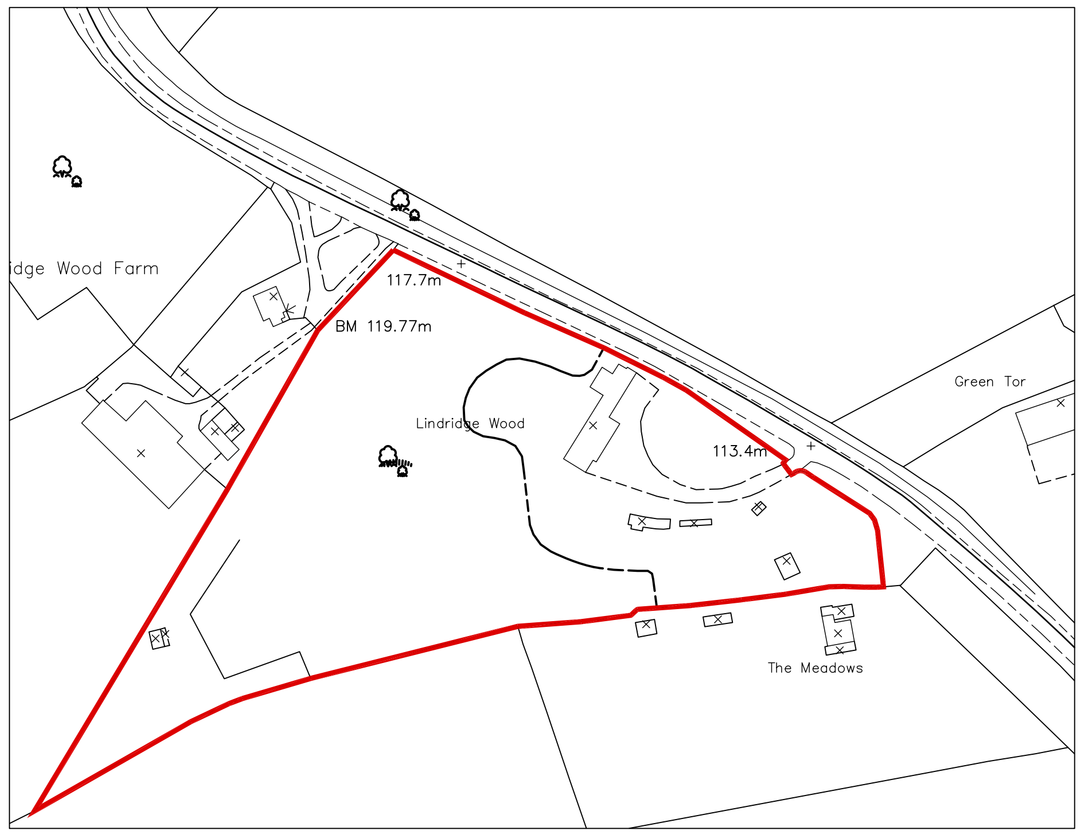

Existing Site 1:1250

Existing Site 1:500

AMENDMENTS

DRAWING TITLE	Existing Site
JOB TITLE	Lindridge Wood
DRAWING NUMBER	035.02.01
SCALE As Shown @ A1	DATE 17.09.08
DRAWN KW	CHECKED

walters architect

t: 0116 212 0119
m: 0781 265 7919
w: www.waltersarchitect.com
e: info@waltersarchitect.com

69 Town Green Street
Rothley
Leicester
LE7 7NW

Figured dimensions must be taken in preference to scaled dimensions and any discrepancies or errors are to be referred to the Architect. Contractors, sub-contractors and suppliers must verify all dimensions on site before commencing work or making any workshop drawings. Copyright Reserved ©