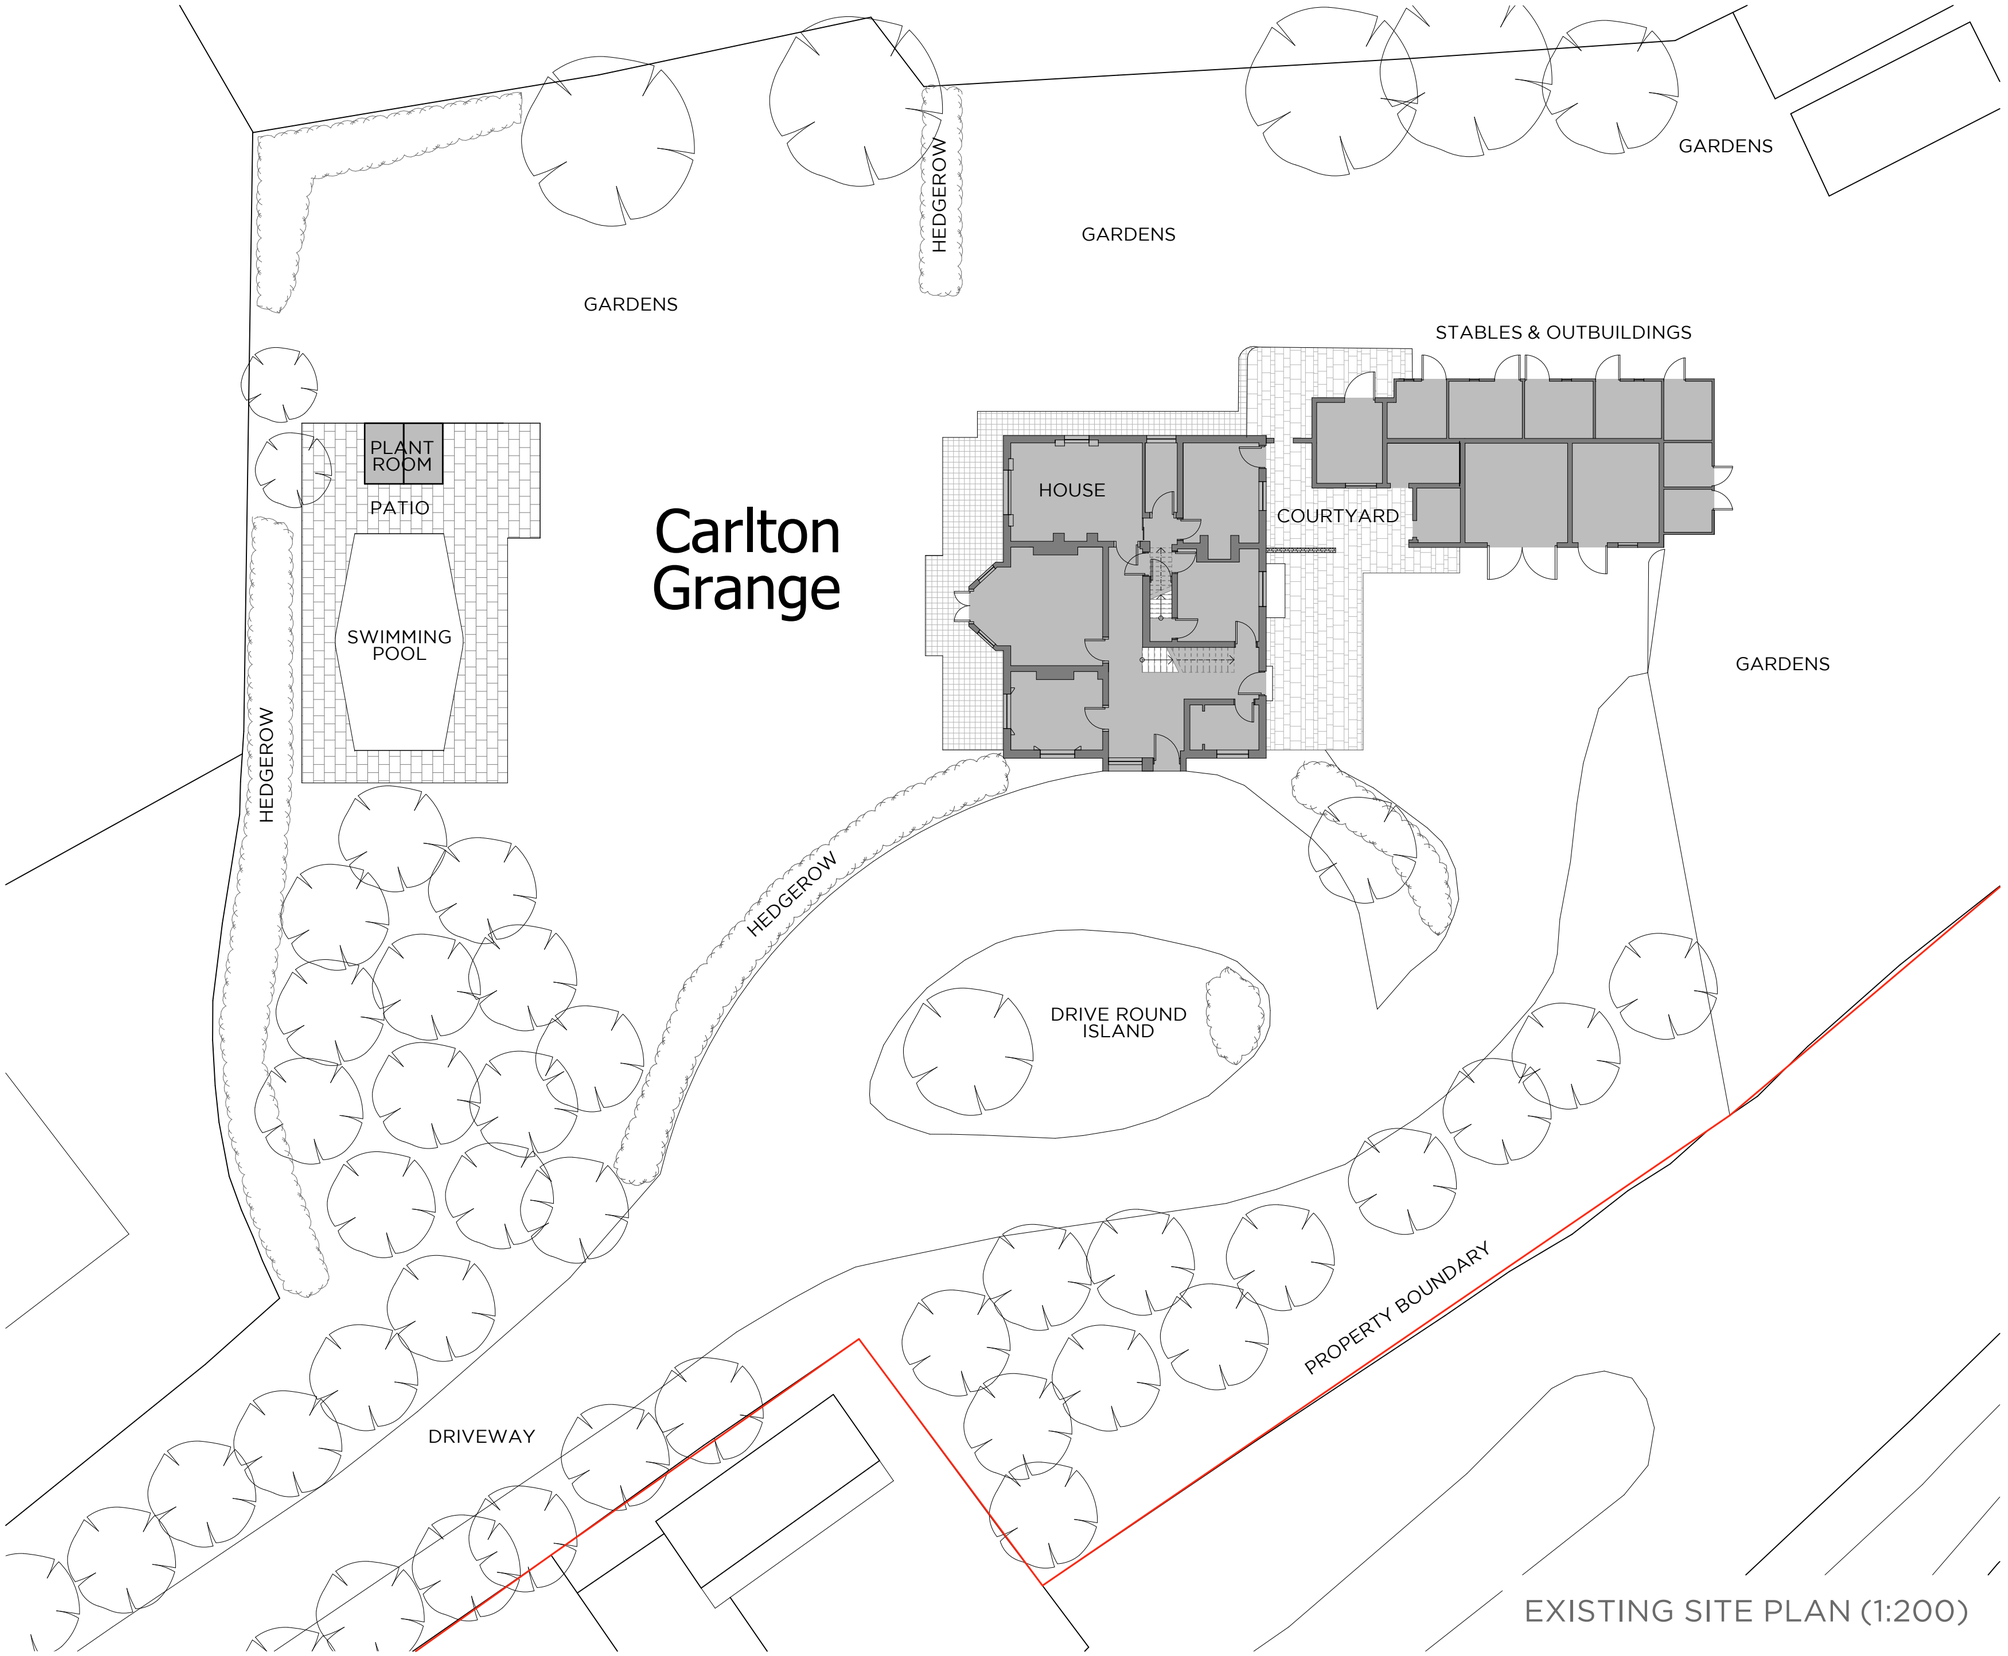


EXISTING SITE PLAN (1:200)

Notes

1) This drawing MUST NOT BE SCALED.
2) All dimensions to be CHECKED ON SITE and any DISCREPANCY reported to the Architects.
3) The site boundary shown is the best assumed from available data and does NOT represent legal ownership.

Revisions.

☐ APPROVAL ☐ INFORMATION
☐ PRELIMINARY ☐ FOR CONSTRUCTION

Project
CARLTON GRANGE
CONGERSTONE LANE
CARLTON, CV13 9BU

Client
BOB HARVEY

Drawing Title
EXISTING SITE PLAN

Drawing By	Checked By
JHS	PJT
Date	Scale
27/04/2009	AS SHOWN & A2
Drawing Number	Revision
6298 / 101	

BERESFORD HOUSE
1 NEWTOWN STREET
LEICESTER
LE1 6WH
TEL. 0116 254 7868
FAX. 0116 255 7293
EMAIL. enquiries@gwh.co.uk
www.gwh.co.uk

Gordon White & Hood Ltd Registered In England No.4088022