



Ground Floor Plan

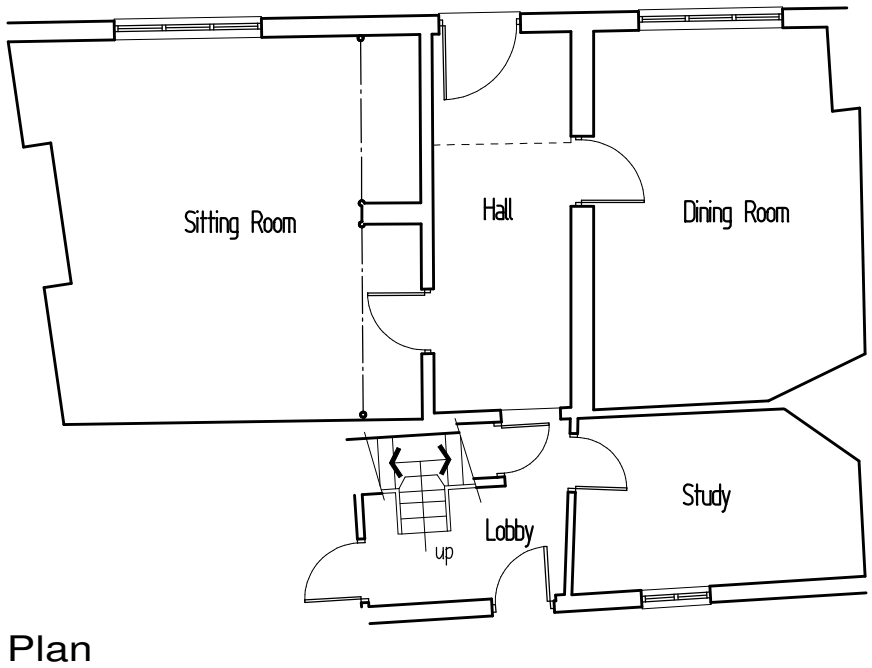

First Floor Plan

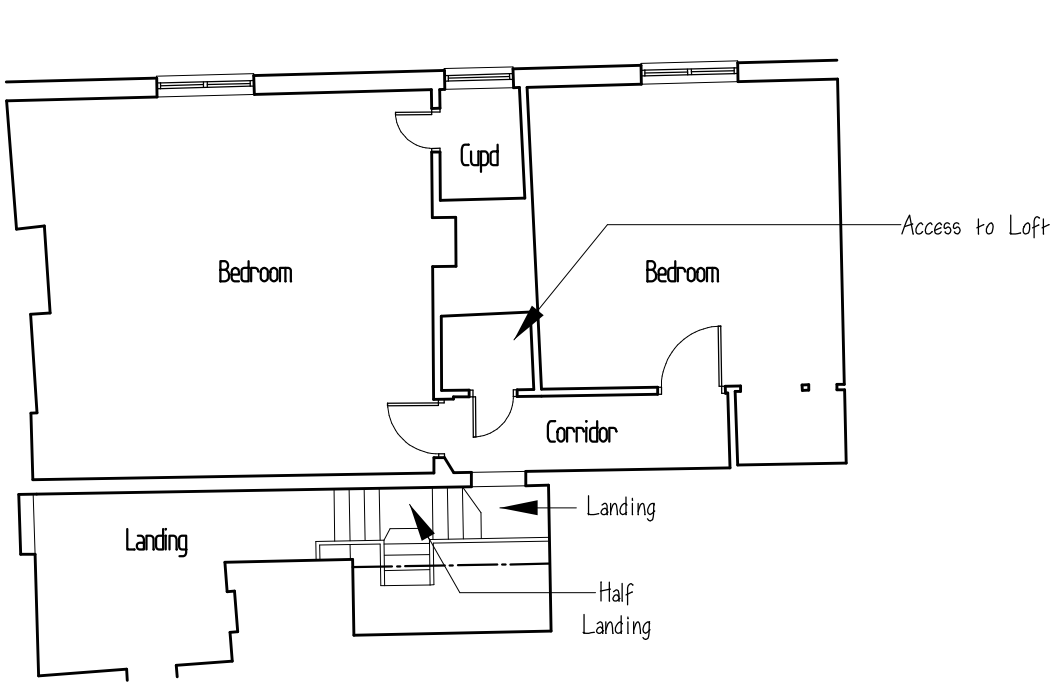

Elevation to Main Street

5 4 3 2 1 0 5

client	**M. Murphy**			
project	Change of Use 3 Main Street Market Bosworth	scale 1:100		job No 11/52
		date Aug 2011		drawing No 02 A
drawing	**Plans & Elevs as Extg.**	author MEJA	sheet A3	

hayward ARCHITECTS LTD
19 Station Rd
Hinckley
Leicestershire
LE10 1AW
Tel: 01455 635665
Fax: 01455 618971
www.hayward-architects co.uk

THE COPYRIGHT OF THIS DRAWING IS VESTED IN HAYWARD ARCHITECTS LTD.
REPRODUCTION IN ANY FORM, EITHER IN WHOLE OR IN PART IS FORBIDDEN WITHOUT THE PRIOR WRITTEN PERMISSION
OF THE COPYRIGHT HOLDER. DO NOT SCALE FROM DRAWING AND ONLY FIGURED DIMENSIONS ARE TO BE USED