
96055 - THE GATE OSBASTON SITE PLAN

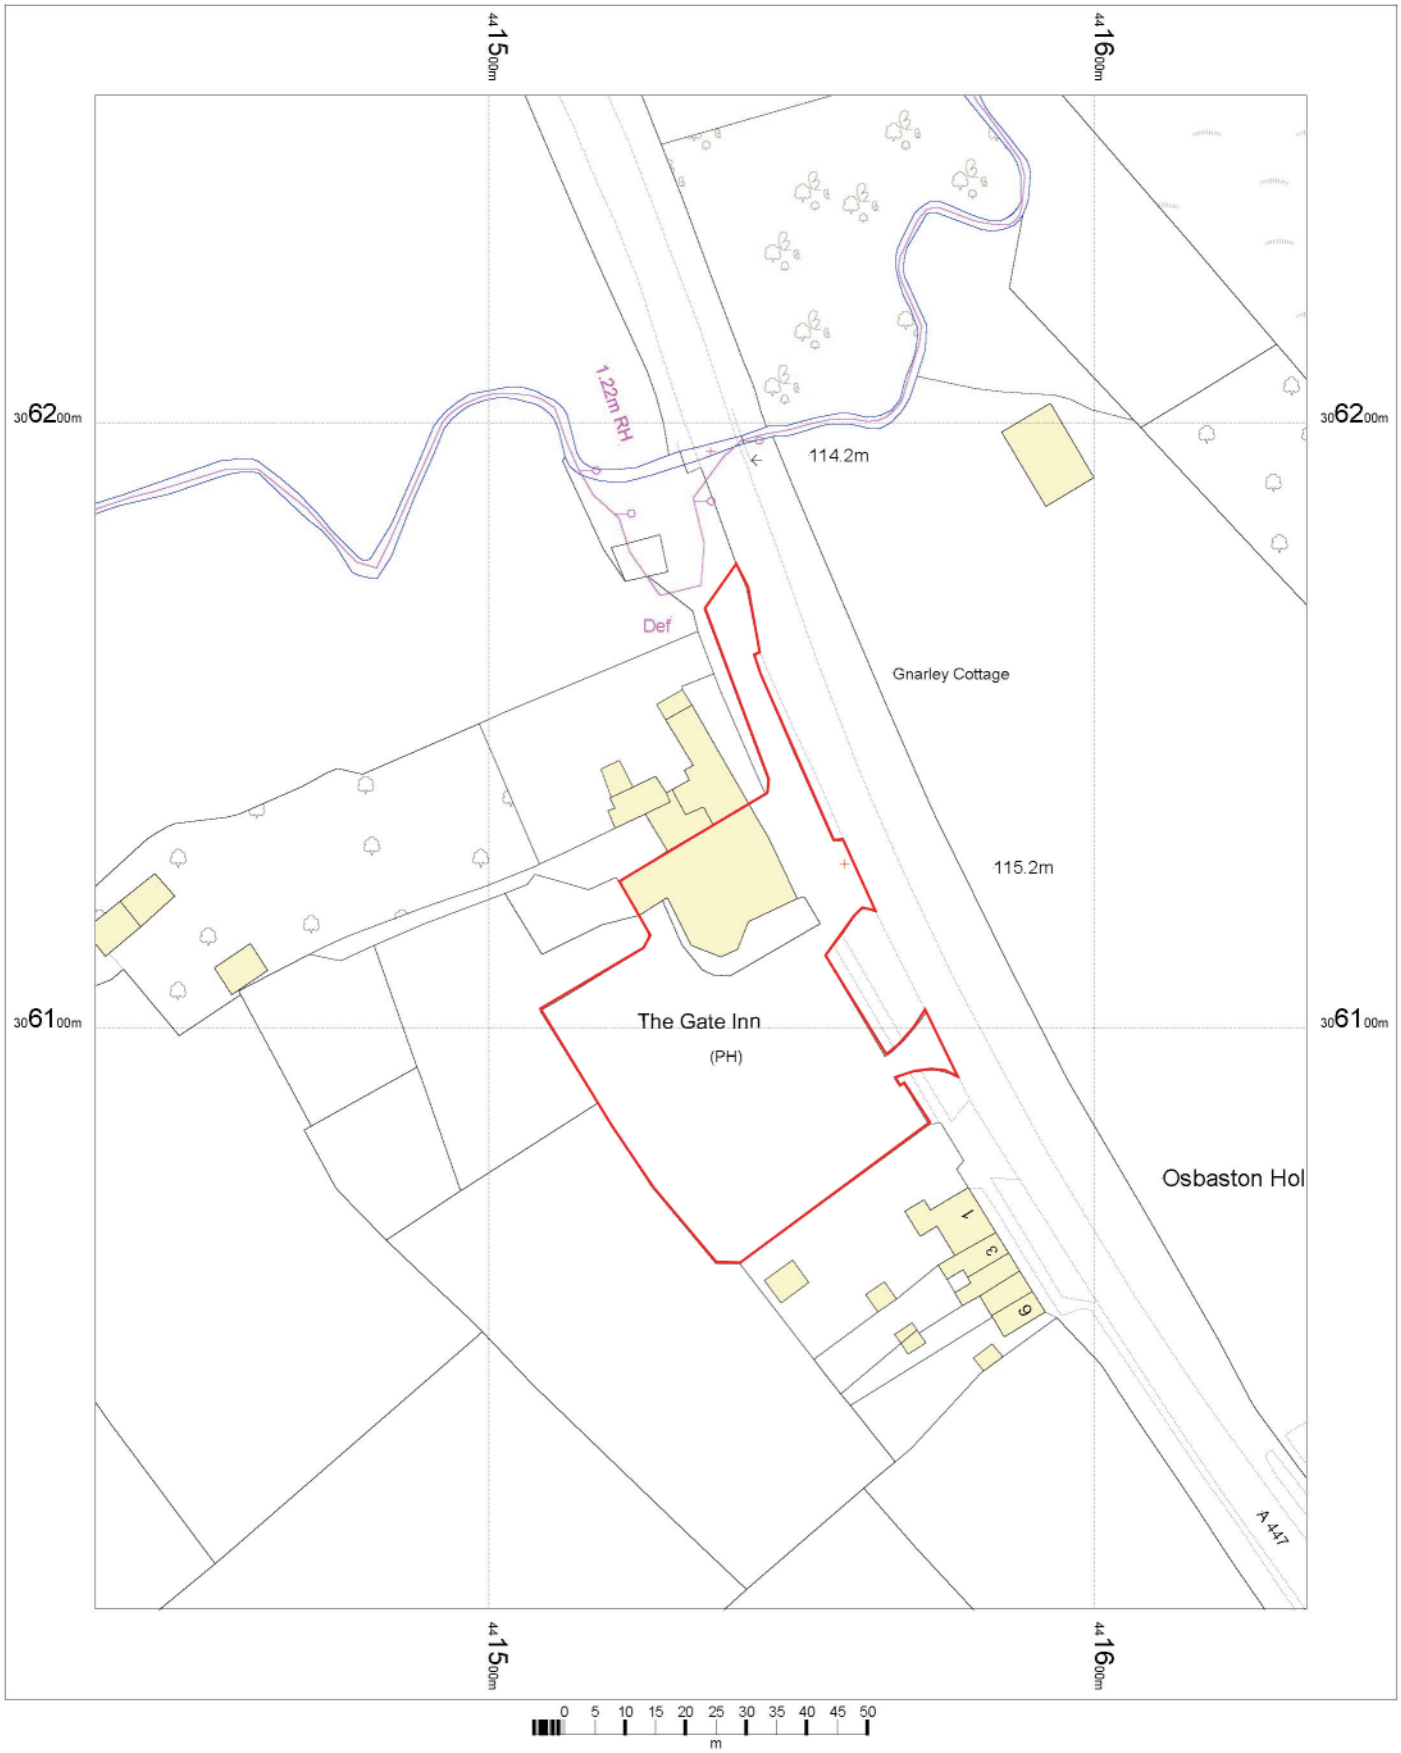

N

OS Mastermap
08 March 2011, ID: CM-00062532
www.centremapslive.co.uk


1:1250 scale print at A4, Centre: 441535 E, 306129 N

©Crown Copyright. Licence no. 10001998

Mapping sourced from Ordnance Survey

CENTREMAPSlive
www.centremapslive.co.uk

96055 - THE GATE OSBASTON BLOCK PLAN

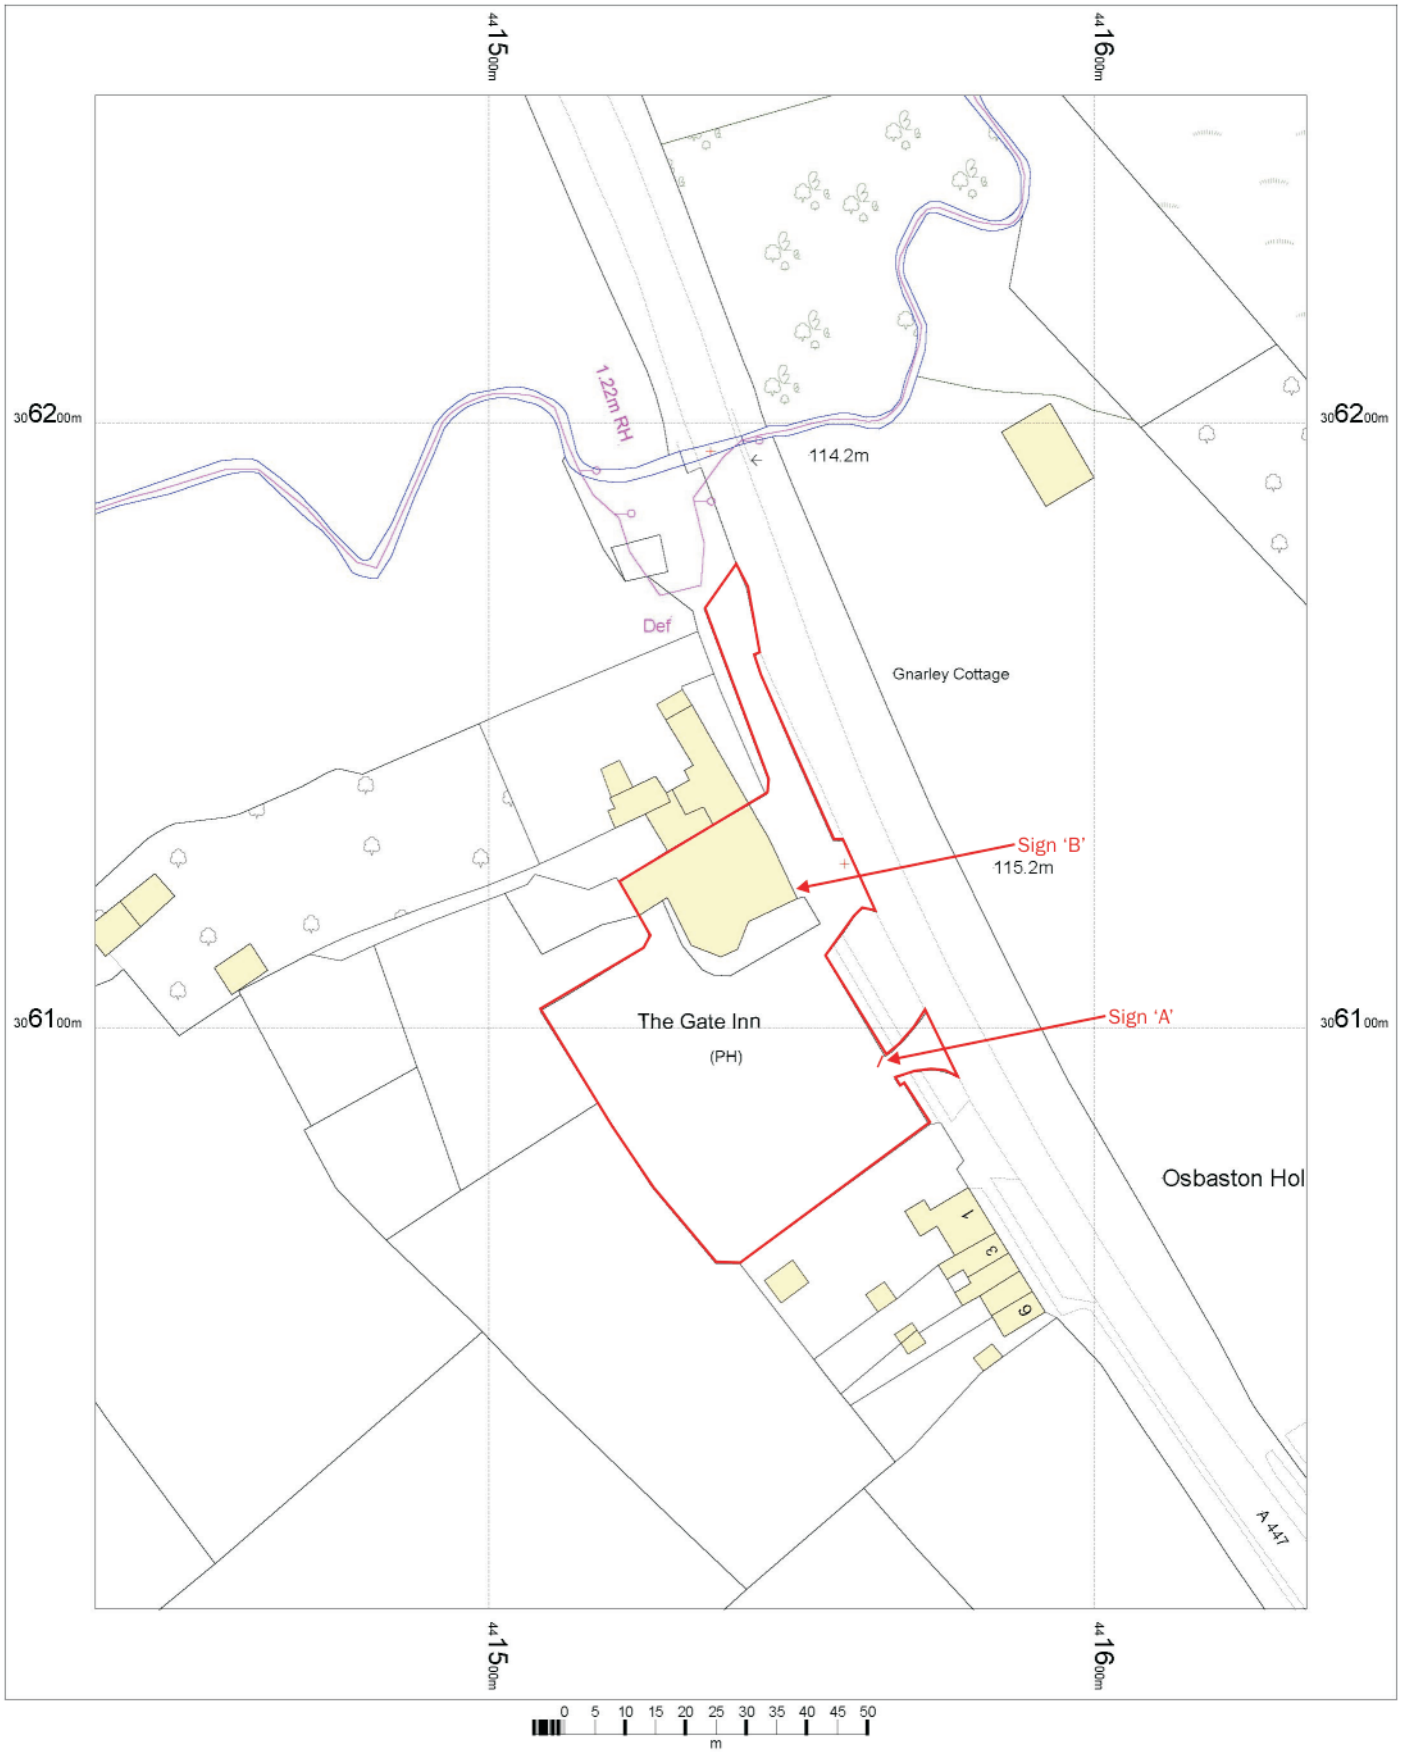

N

OS Mastermap
08 March 2011, ID: CM-00062532
www.centremapslive.co.uk

1:1250 scale print at A4, Centre: 441535 E, 306129 N

©Crown Copyright. Licence no. 10001998

Mapping sourced from Ordnance Survey

CENTREMAPSlive www.centremapslive.co.uk