DEVELOPMENT SERVICES
RECEIVED

Contractor must check all dimensions on site. Do not scale this drawing. A discrepancies to be reported immediately to the Supervising Officer before proceeding. If this drawing has been transmitted digitally, it must be check against a paper master copy issued by QMP. This drawing is the copyrigh of QMP.

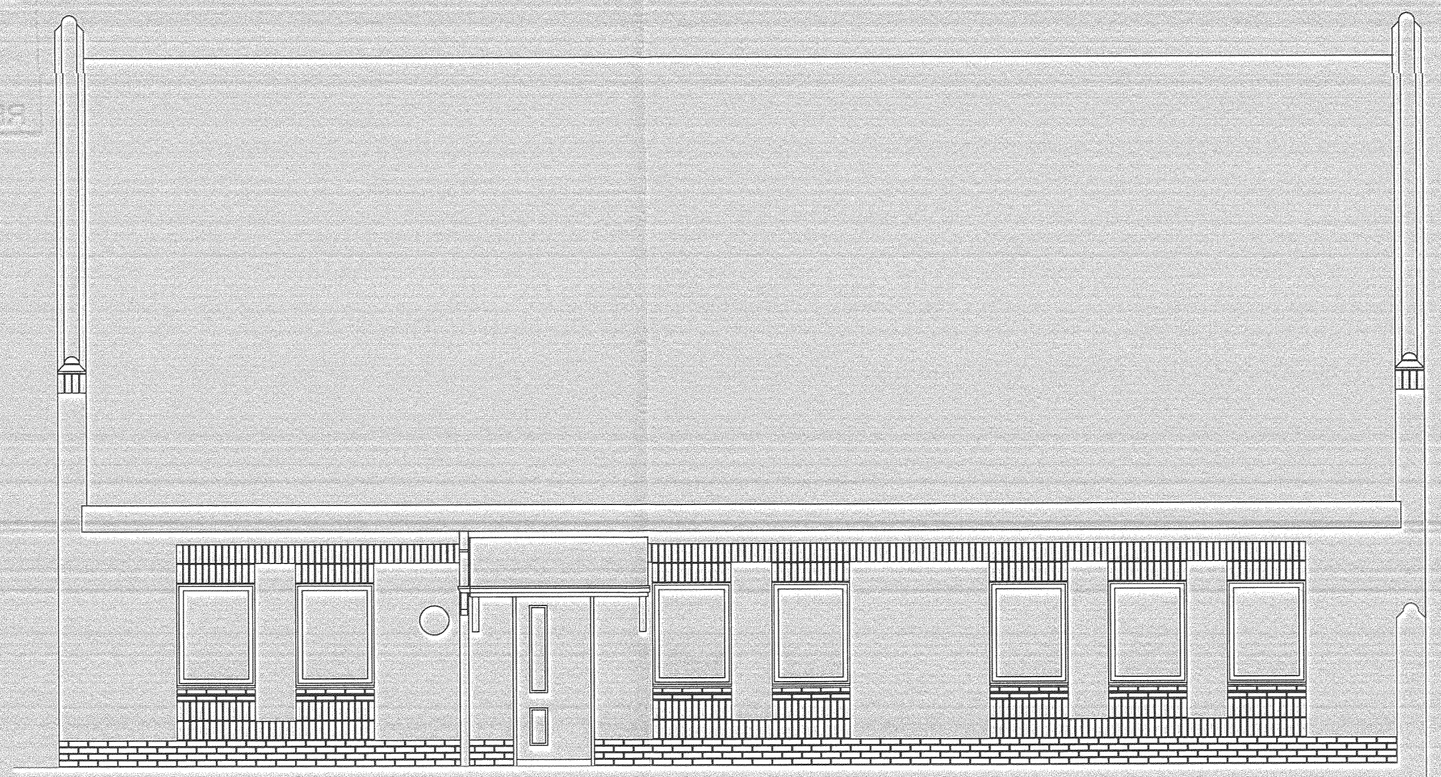

rear elevation

side elevation
facing existing police station

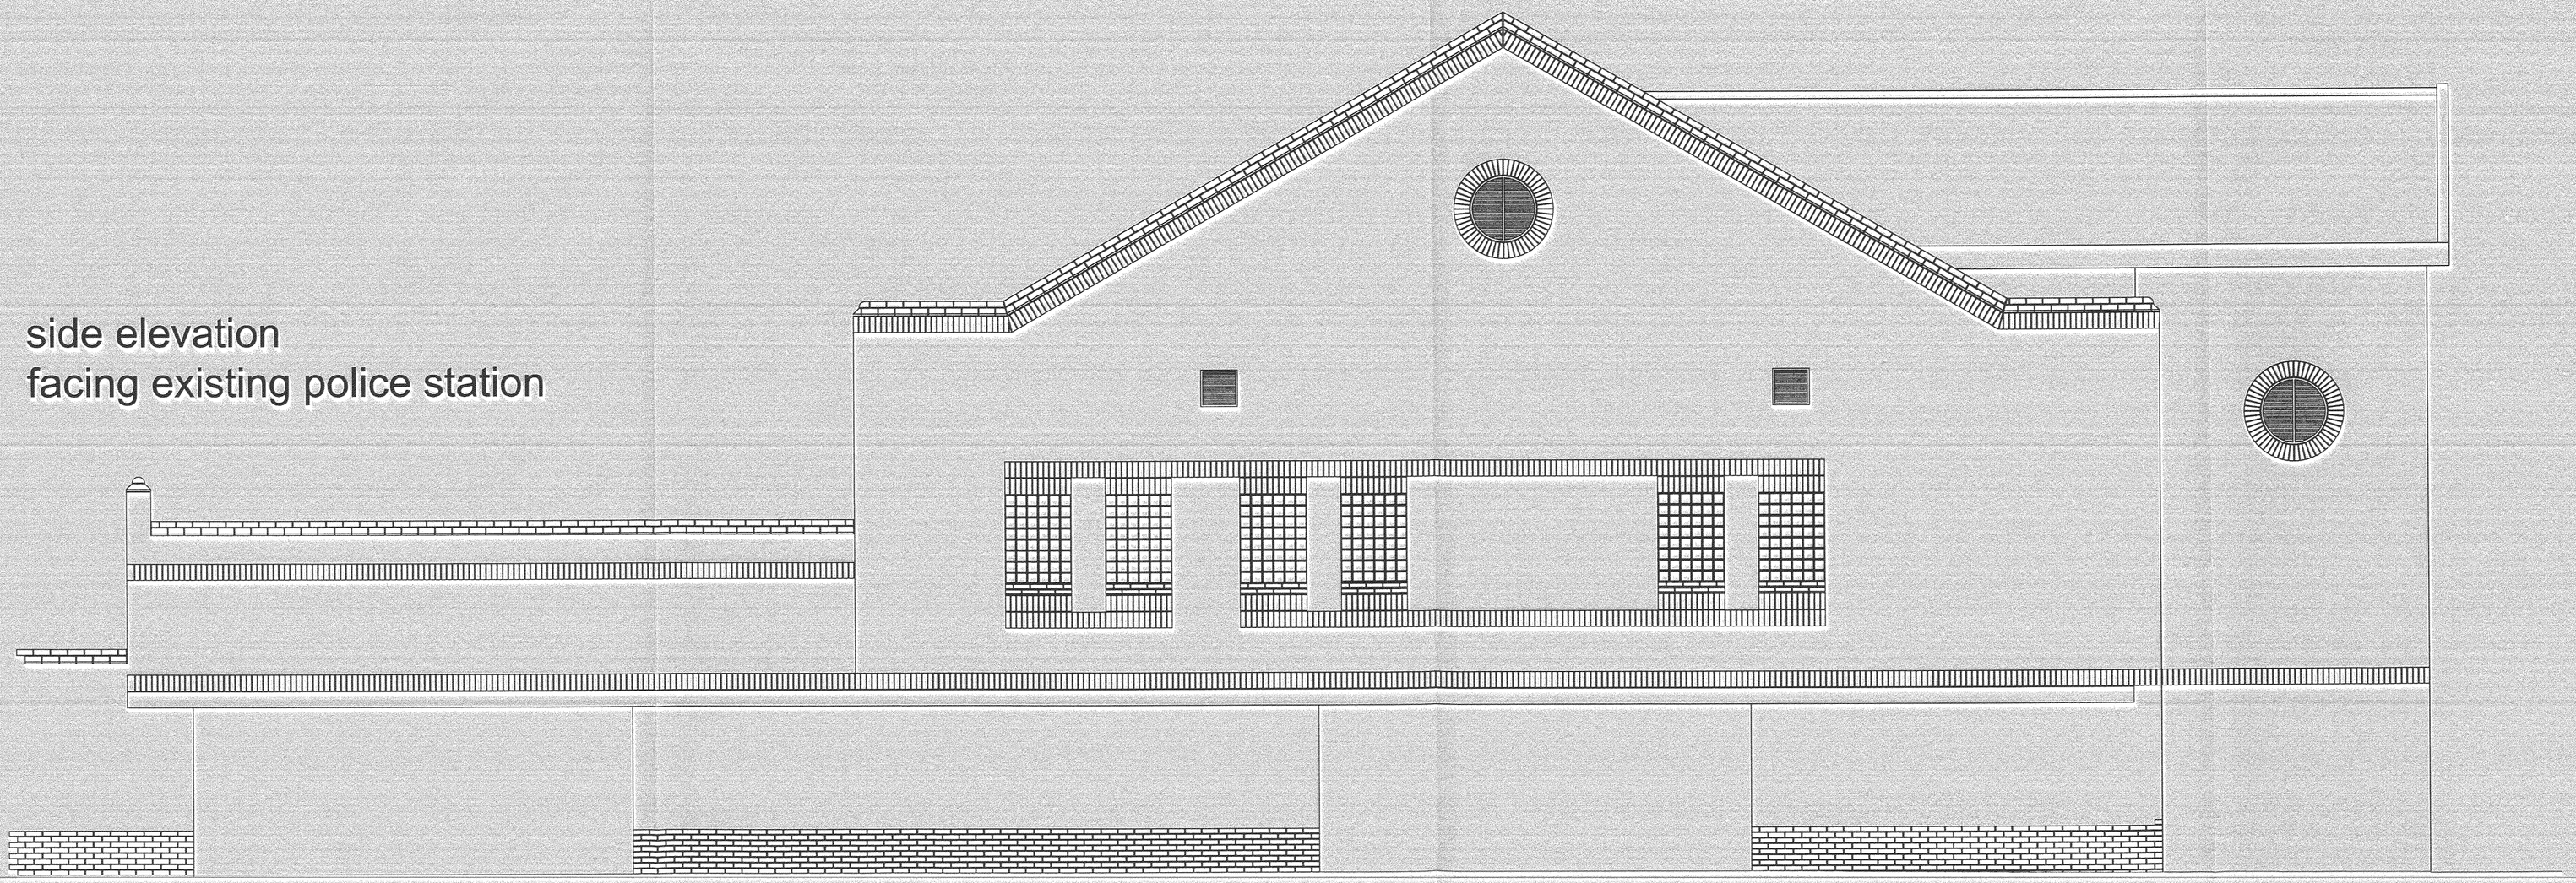

Rev. No.	Amendment	Date
1		

QMP
Consultancy Services
Within The Built Environment

Spratton Road, Brixworth,
Northampton NN6 9DS

Tel: (01604) 880808 Fax: (01604) 881685
E-mail: mail@qmp.co.uk
Web site: www.qmp.co.uk
Birmingham, Cambridge, Northampton

Client
Leicestershire Constabulary
Estates Department
Force Headquarters
Narborough, Leics
Tel: 0116 222 2222
Ext: 2299

Project
remodelling of
HMCS Enforcement Office
to form proposed police station

Drawing Title
proposed elevations
2 of 2

Designed	Scale	Date
MRK	1:50 @ A1	sept 2011
Drawn: MRK	Project No. M5234	
Checked	Drawing No. M5234/A/013.0	