PLAN

DEVELOPMENT SERVICES
RECEIVED

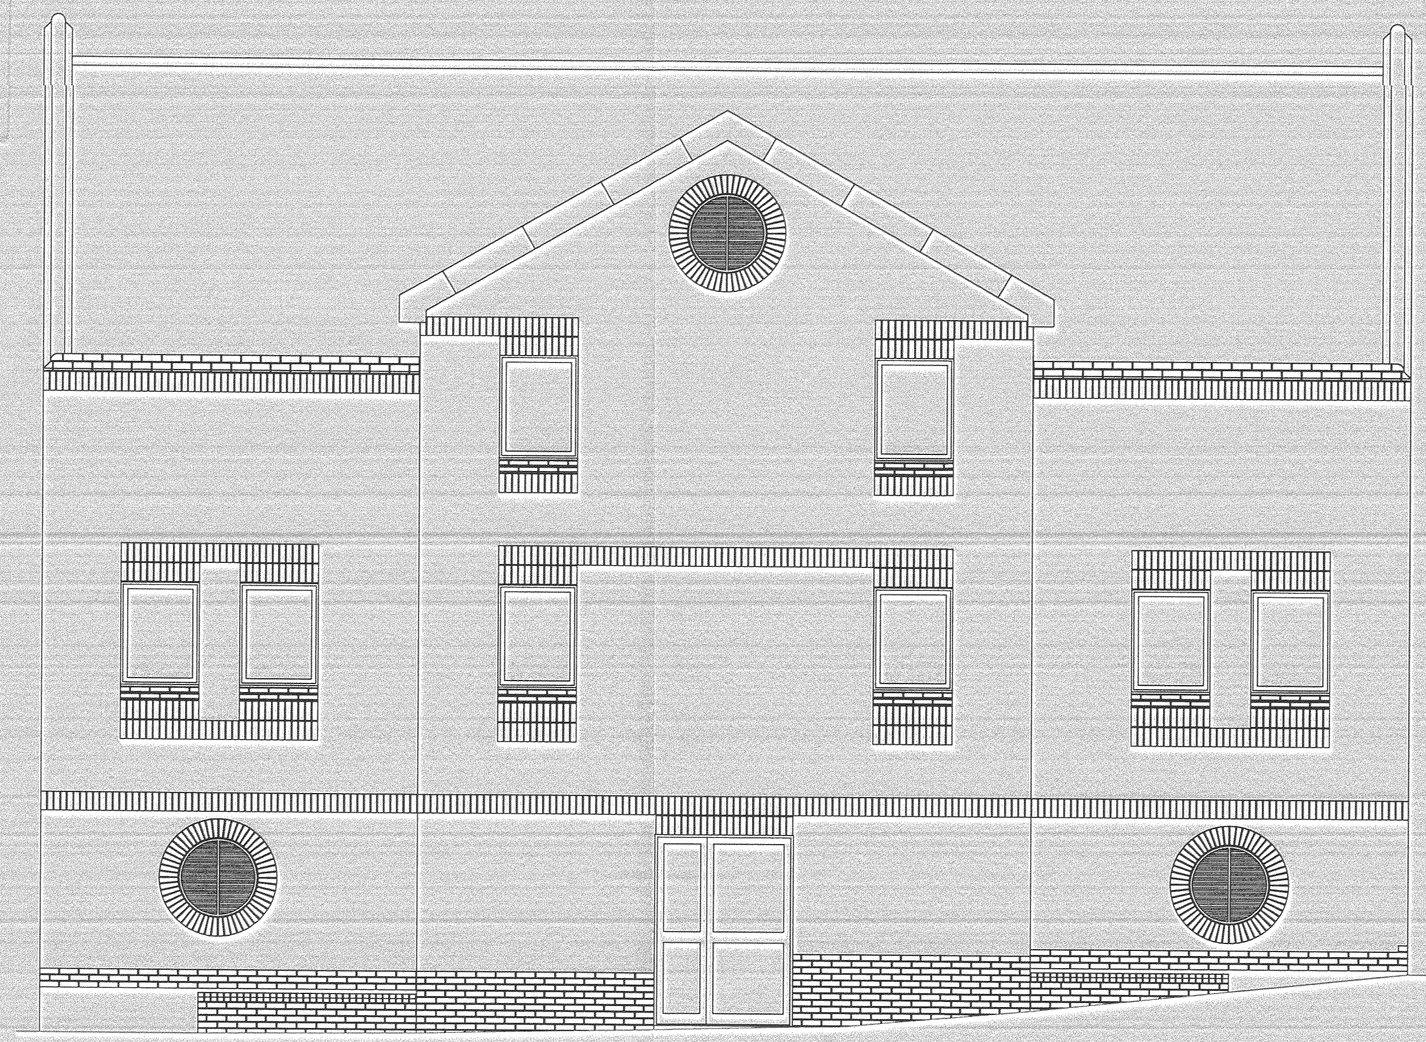

front elevation
to Upper Bond Street

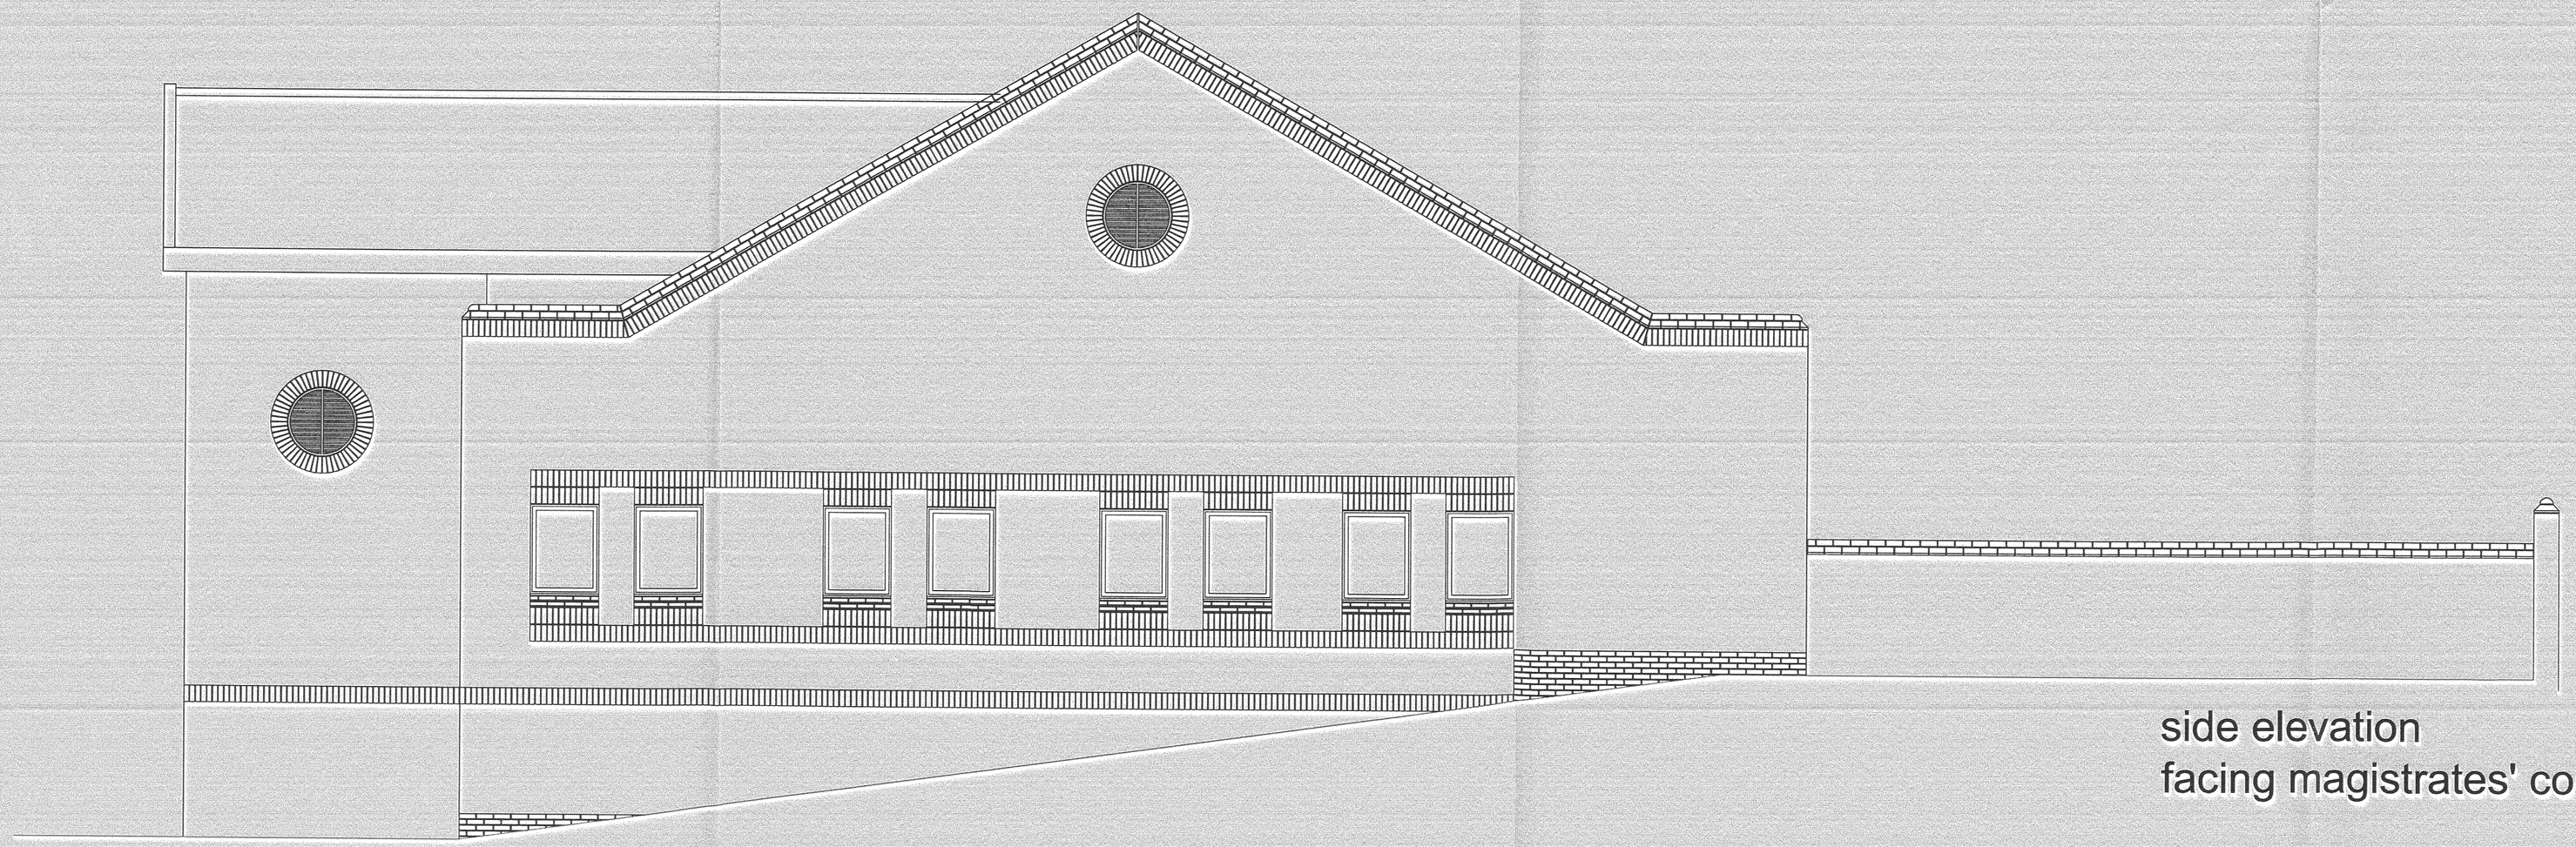

side elevation
facing magistrates' court

Contractor must check all dimensions on site. Do not scale this drawing
discrepancies to be reported immediately to the Supervising Officer bef
proceeding. If this drawing has been transmitted digitally, it must be che
against a paper master copy issued by QMP. This drawing is the copyri
of QMP.

Rev. No.	Amendment	Date
1		

QMP
Consultancy Services
Within The Built Environment

Spratton Road, Brixworth,
Northampton NN6 9DS

Tel: (01604) 880808 Fax: (01604) 881685
E-mail: mail@qmp.co.uk
Web site: www.qmp.co.uk
Birmingham, Cambridge, Northampton

Client

Leicestershire Constabulary
Estates Department
Force Headquarters
Narborough, Leics
Tel: 0116 222 2222
Ext: 2299

Project

remodelling of
HMCS Enforcement Office
to form proposed police station

Drawing Title

proposed elevations
1 of 2

Designed	Scale	Date
MRK	1:50 @ A1	sept 2011
Drawn: MRK	Project No.: M5234	
Checked	Drawing No.: M5234/A/012.0	