

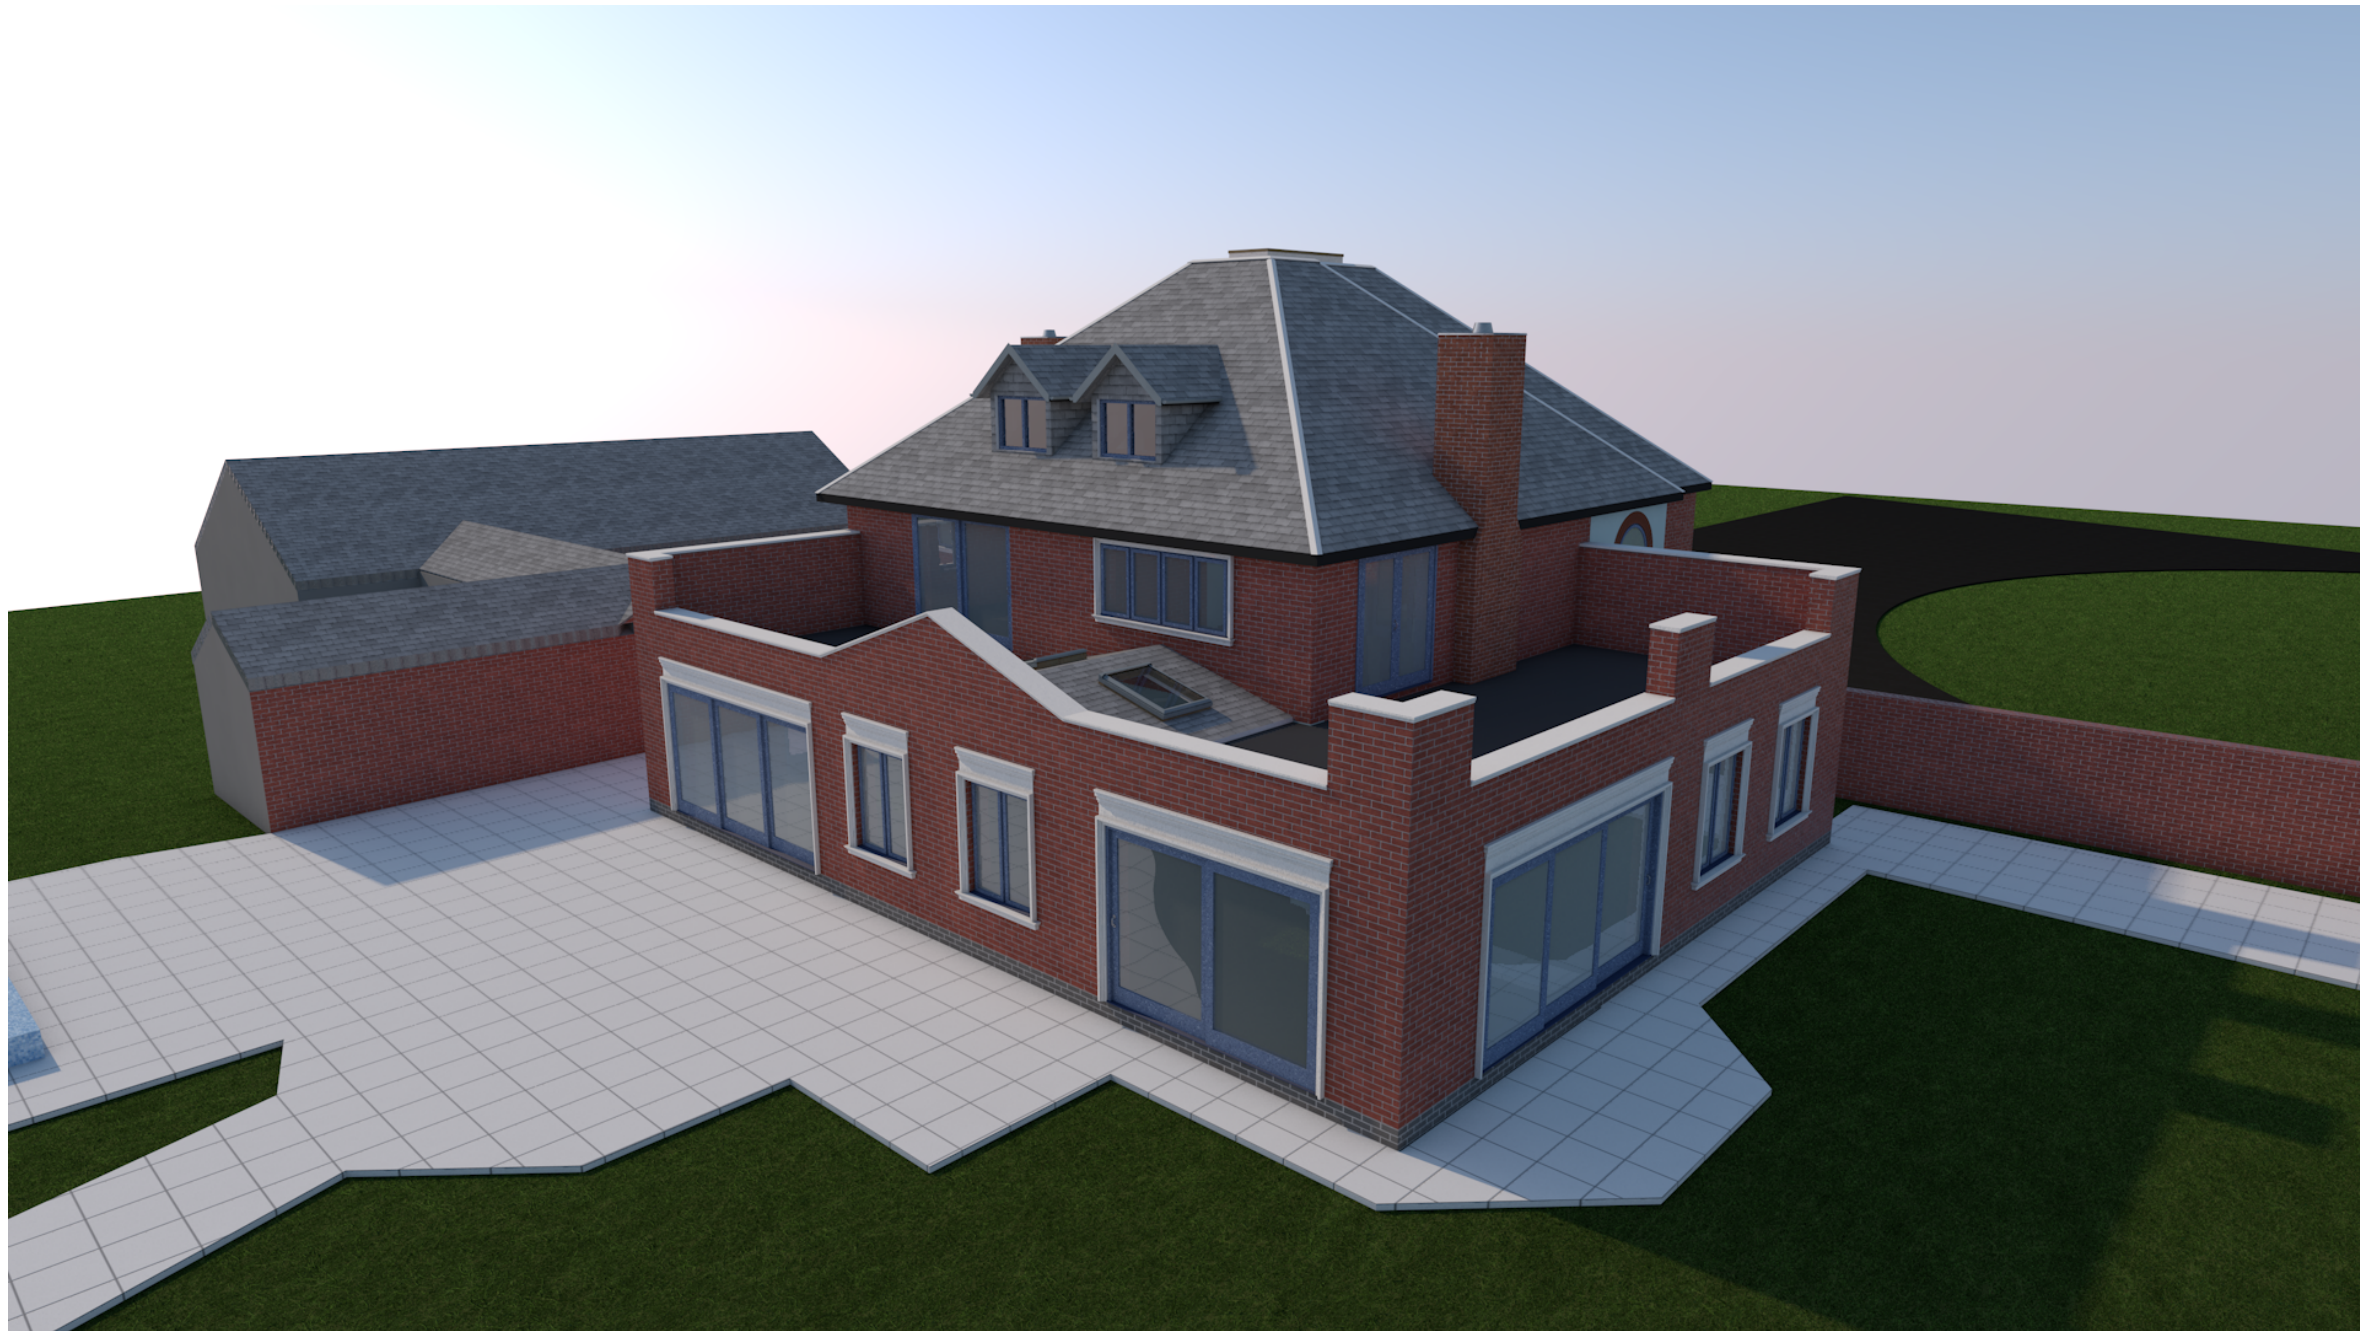
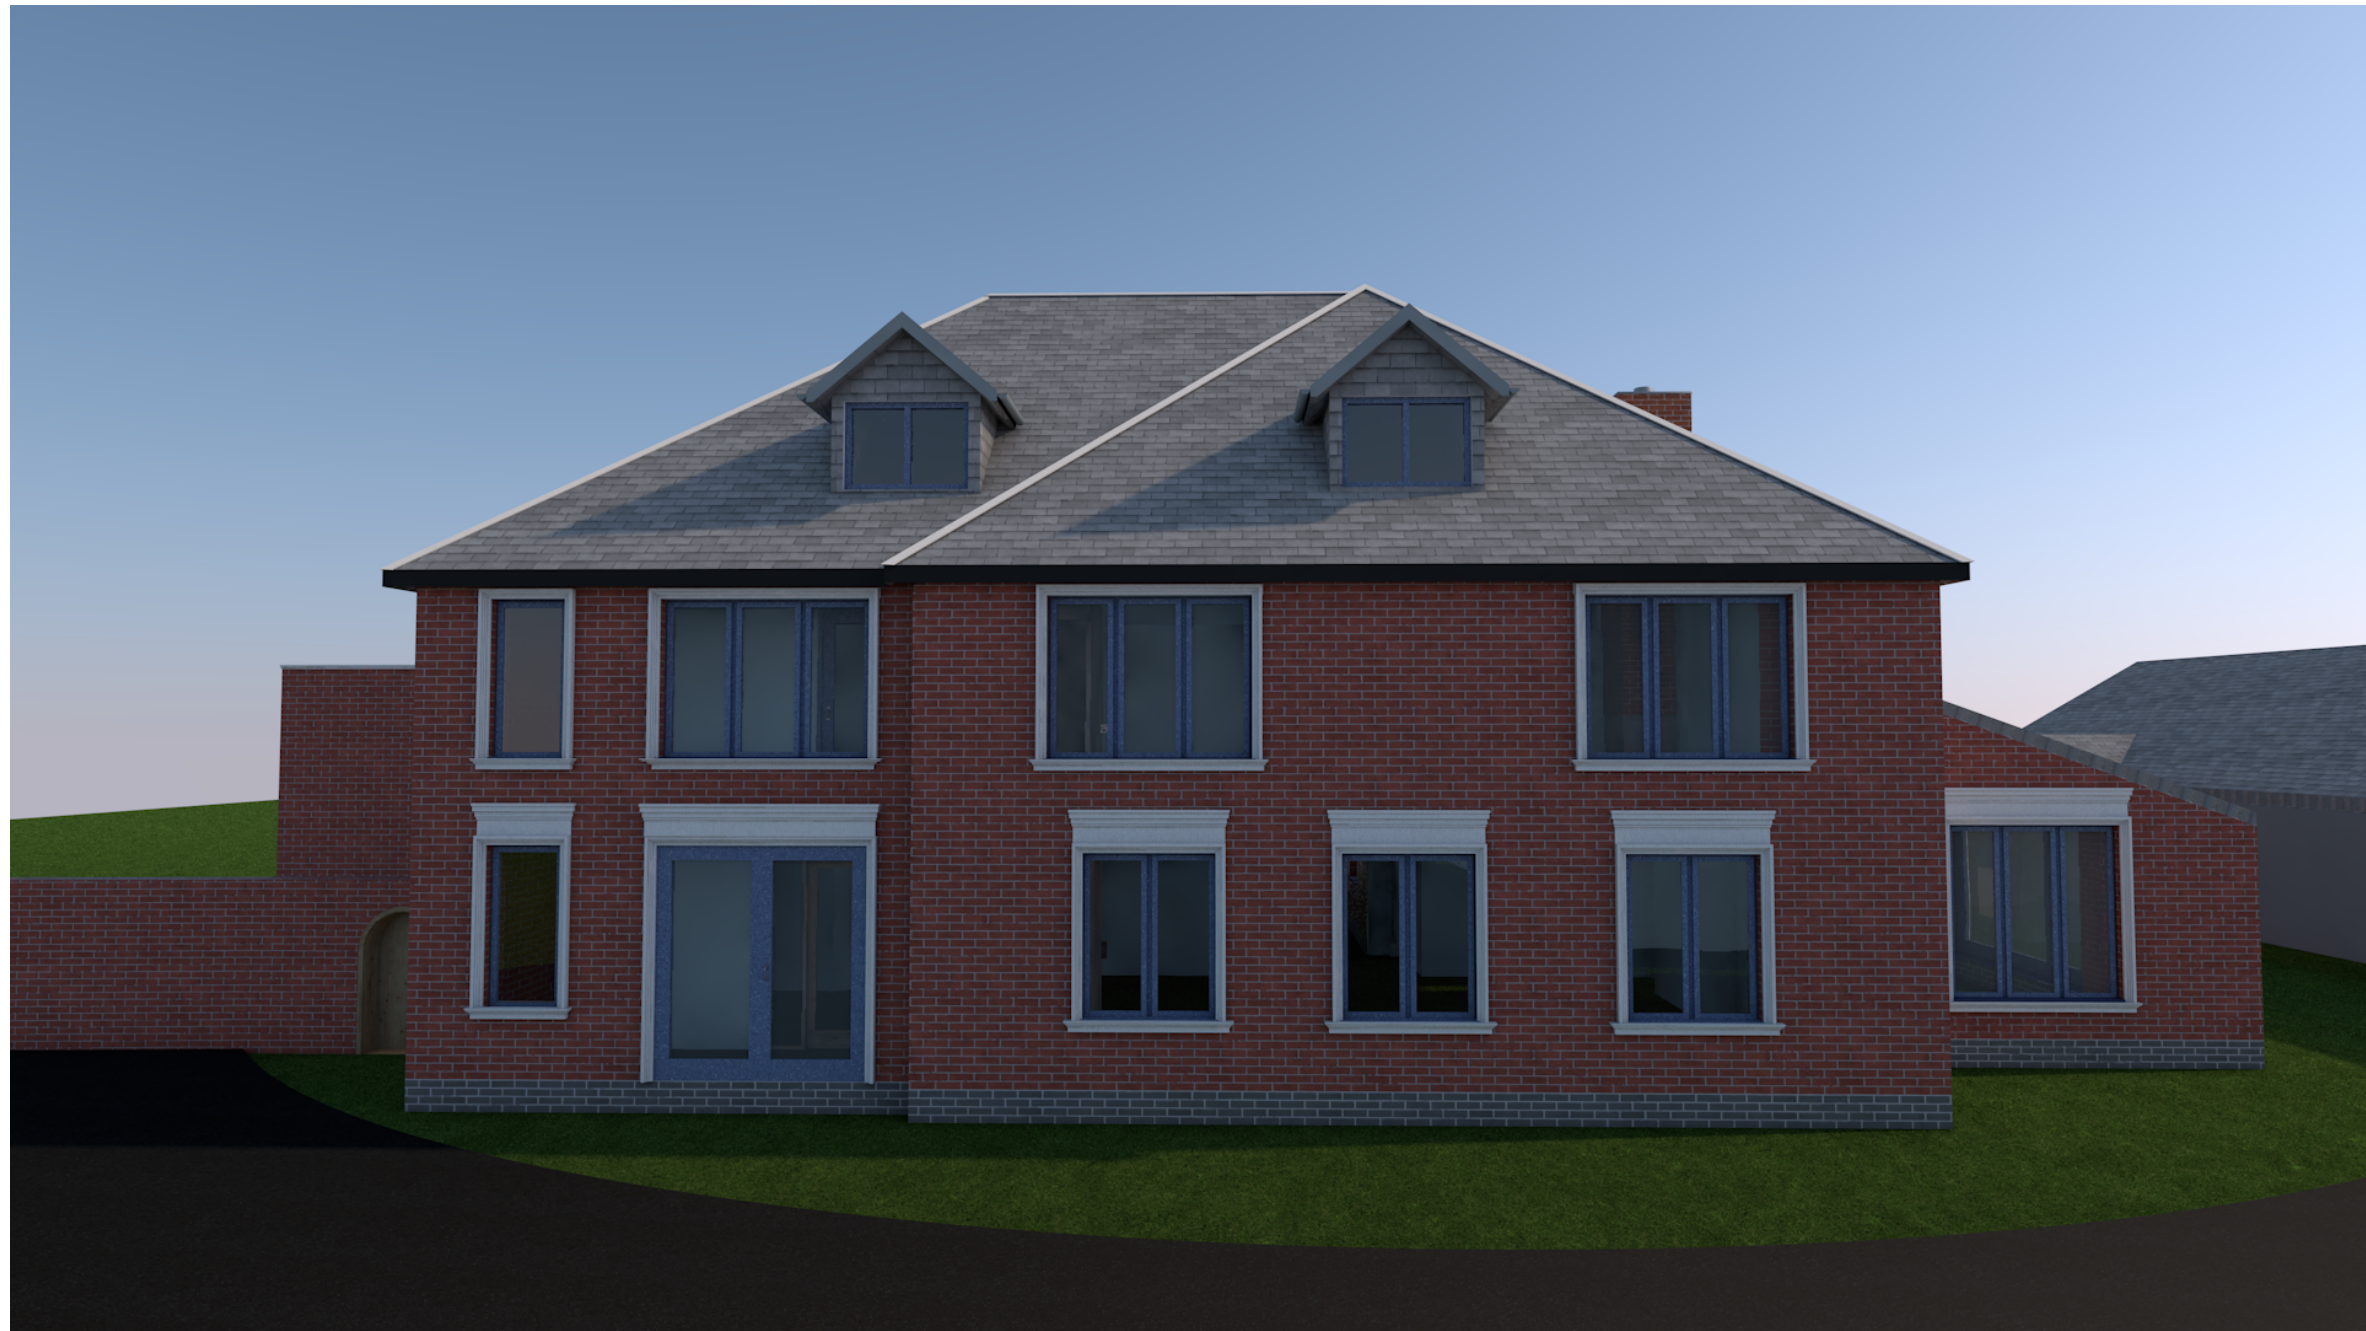
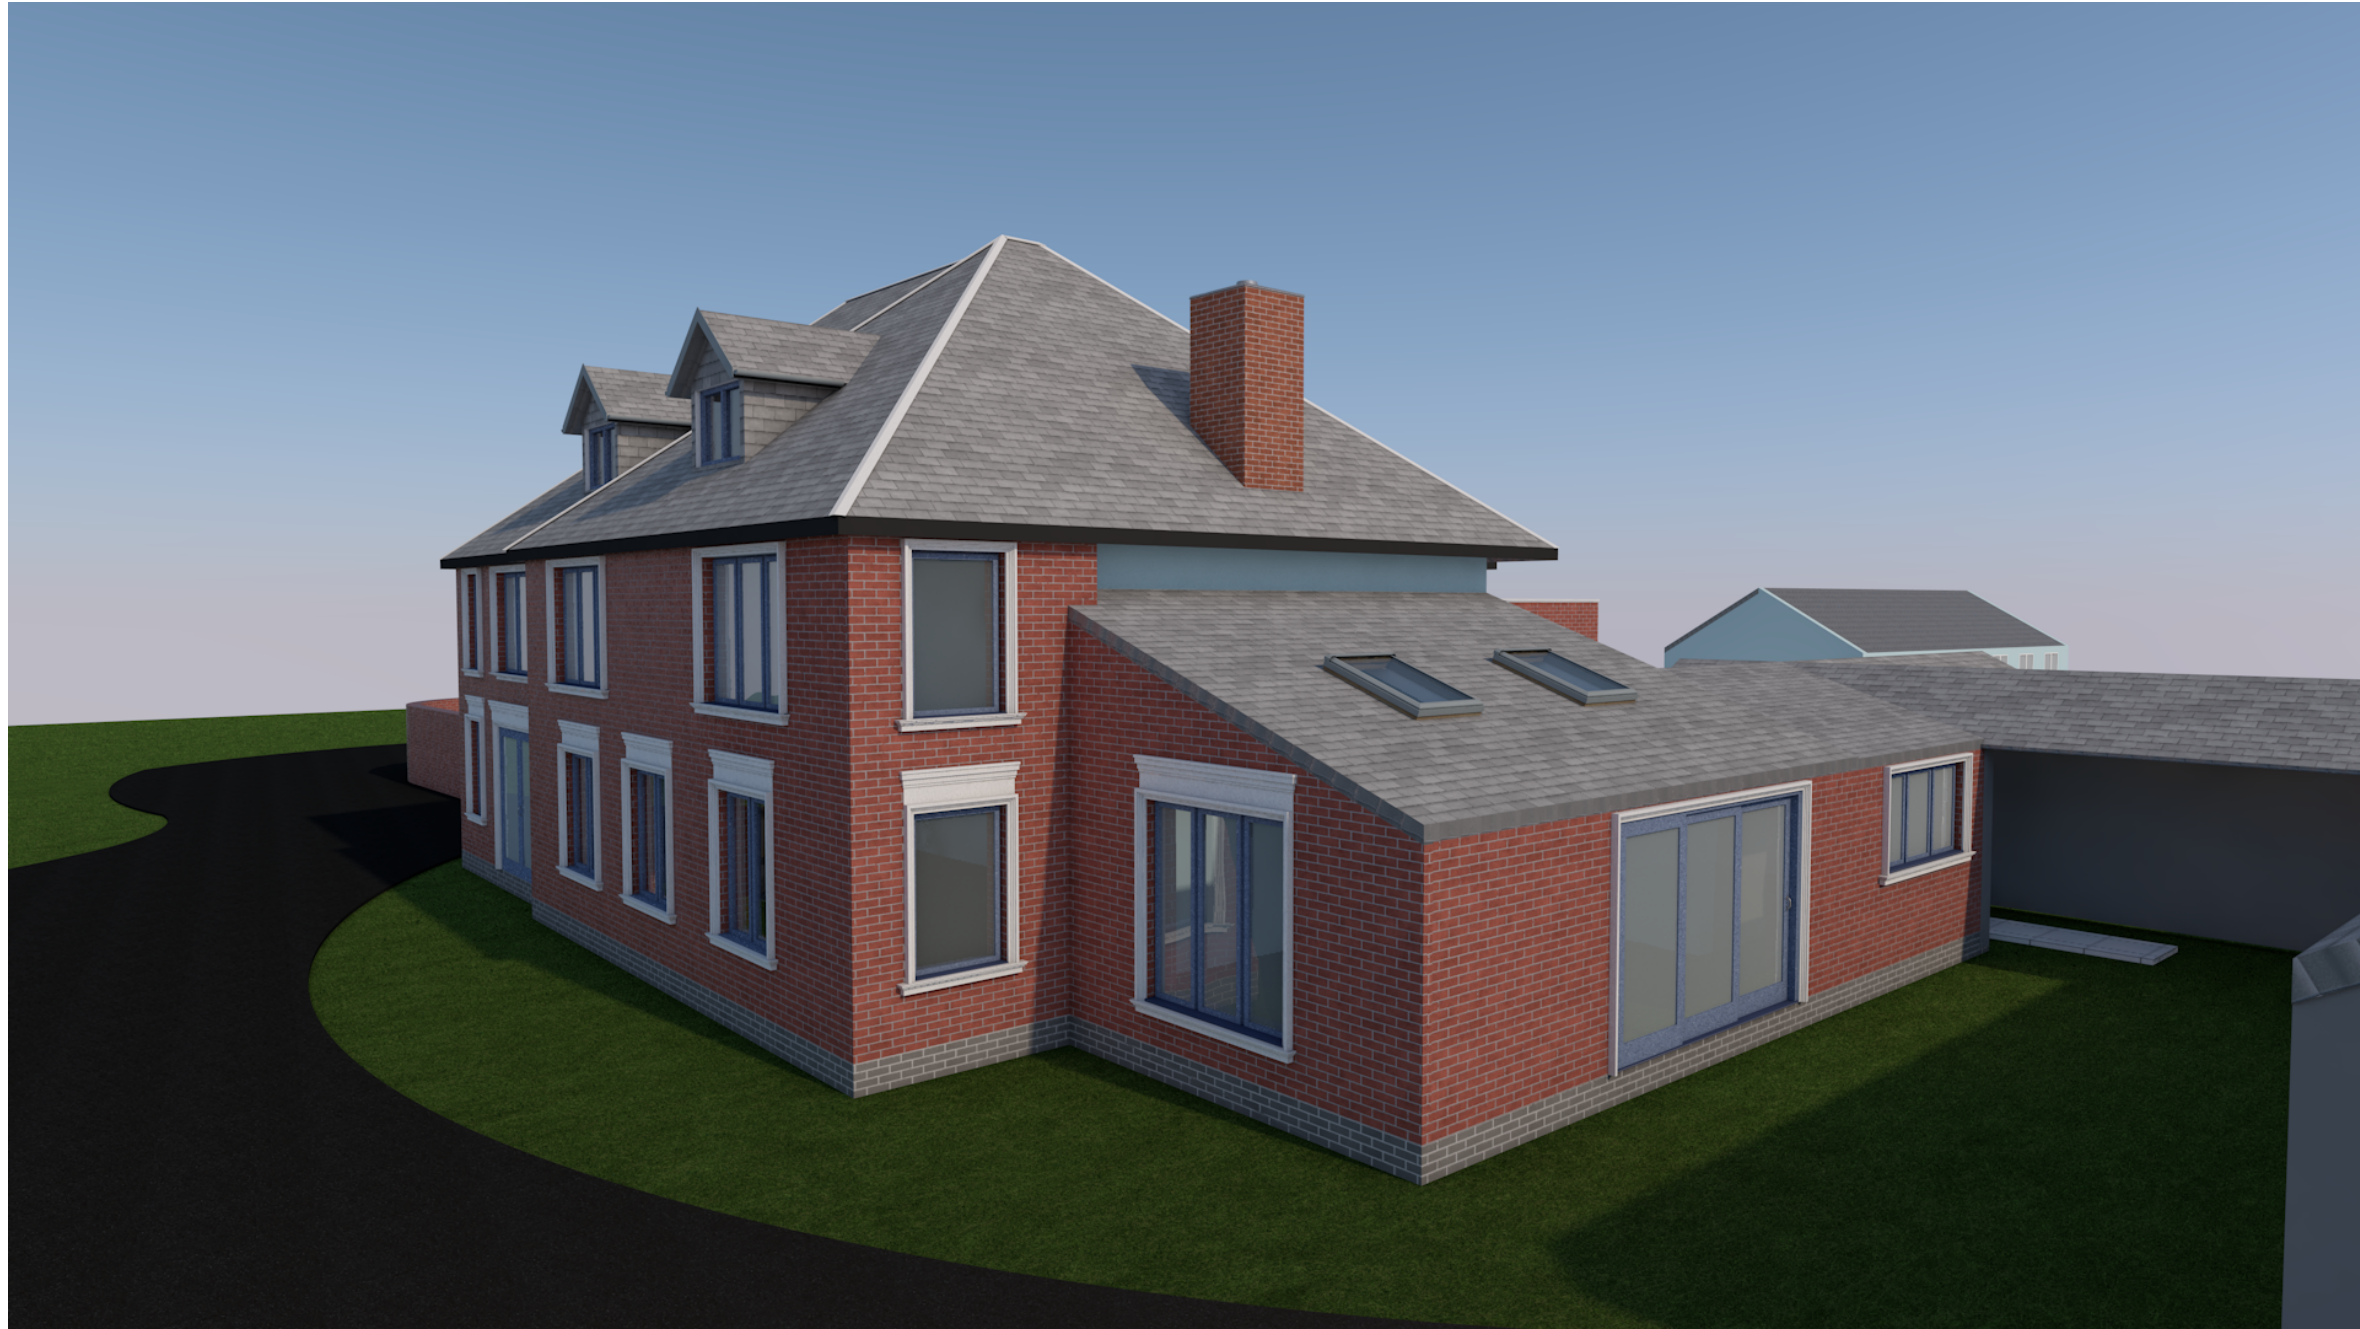


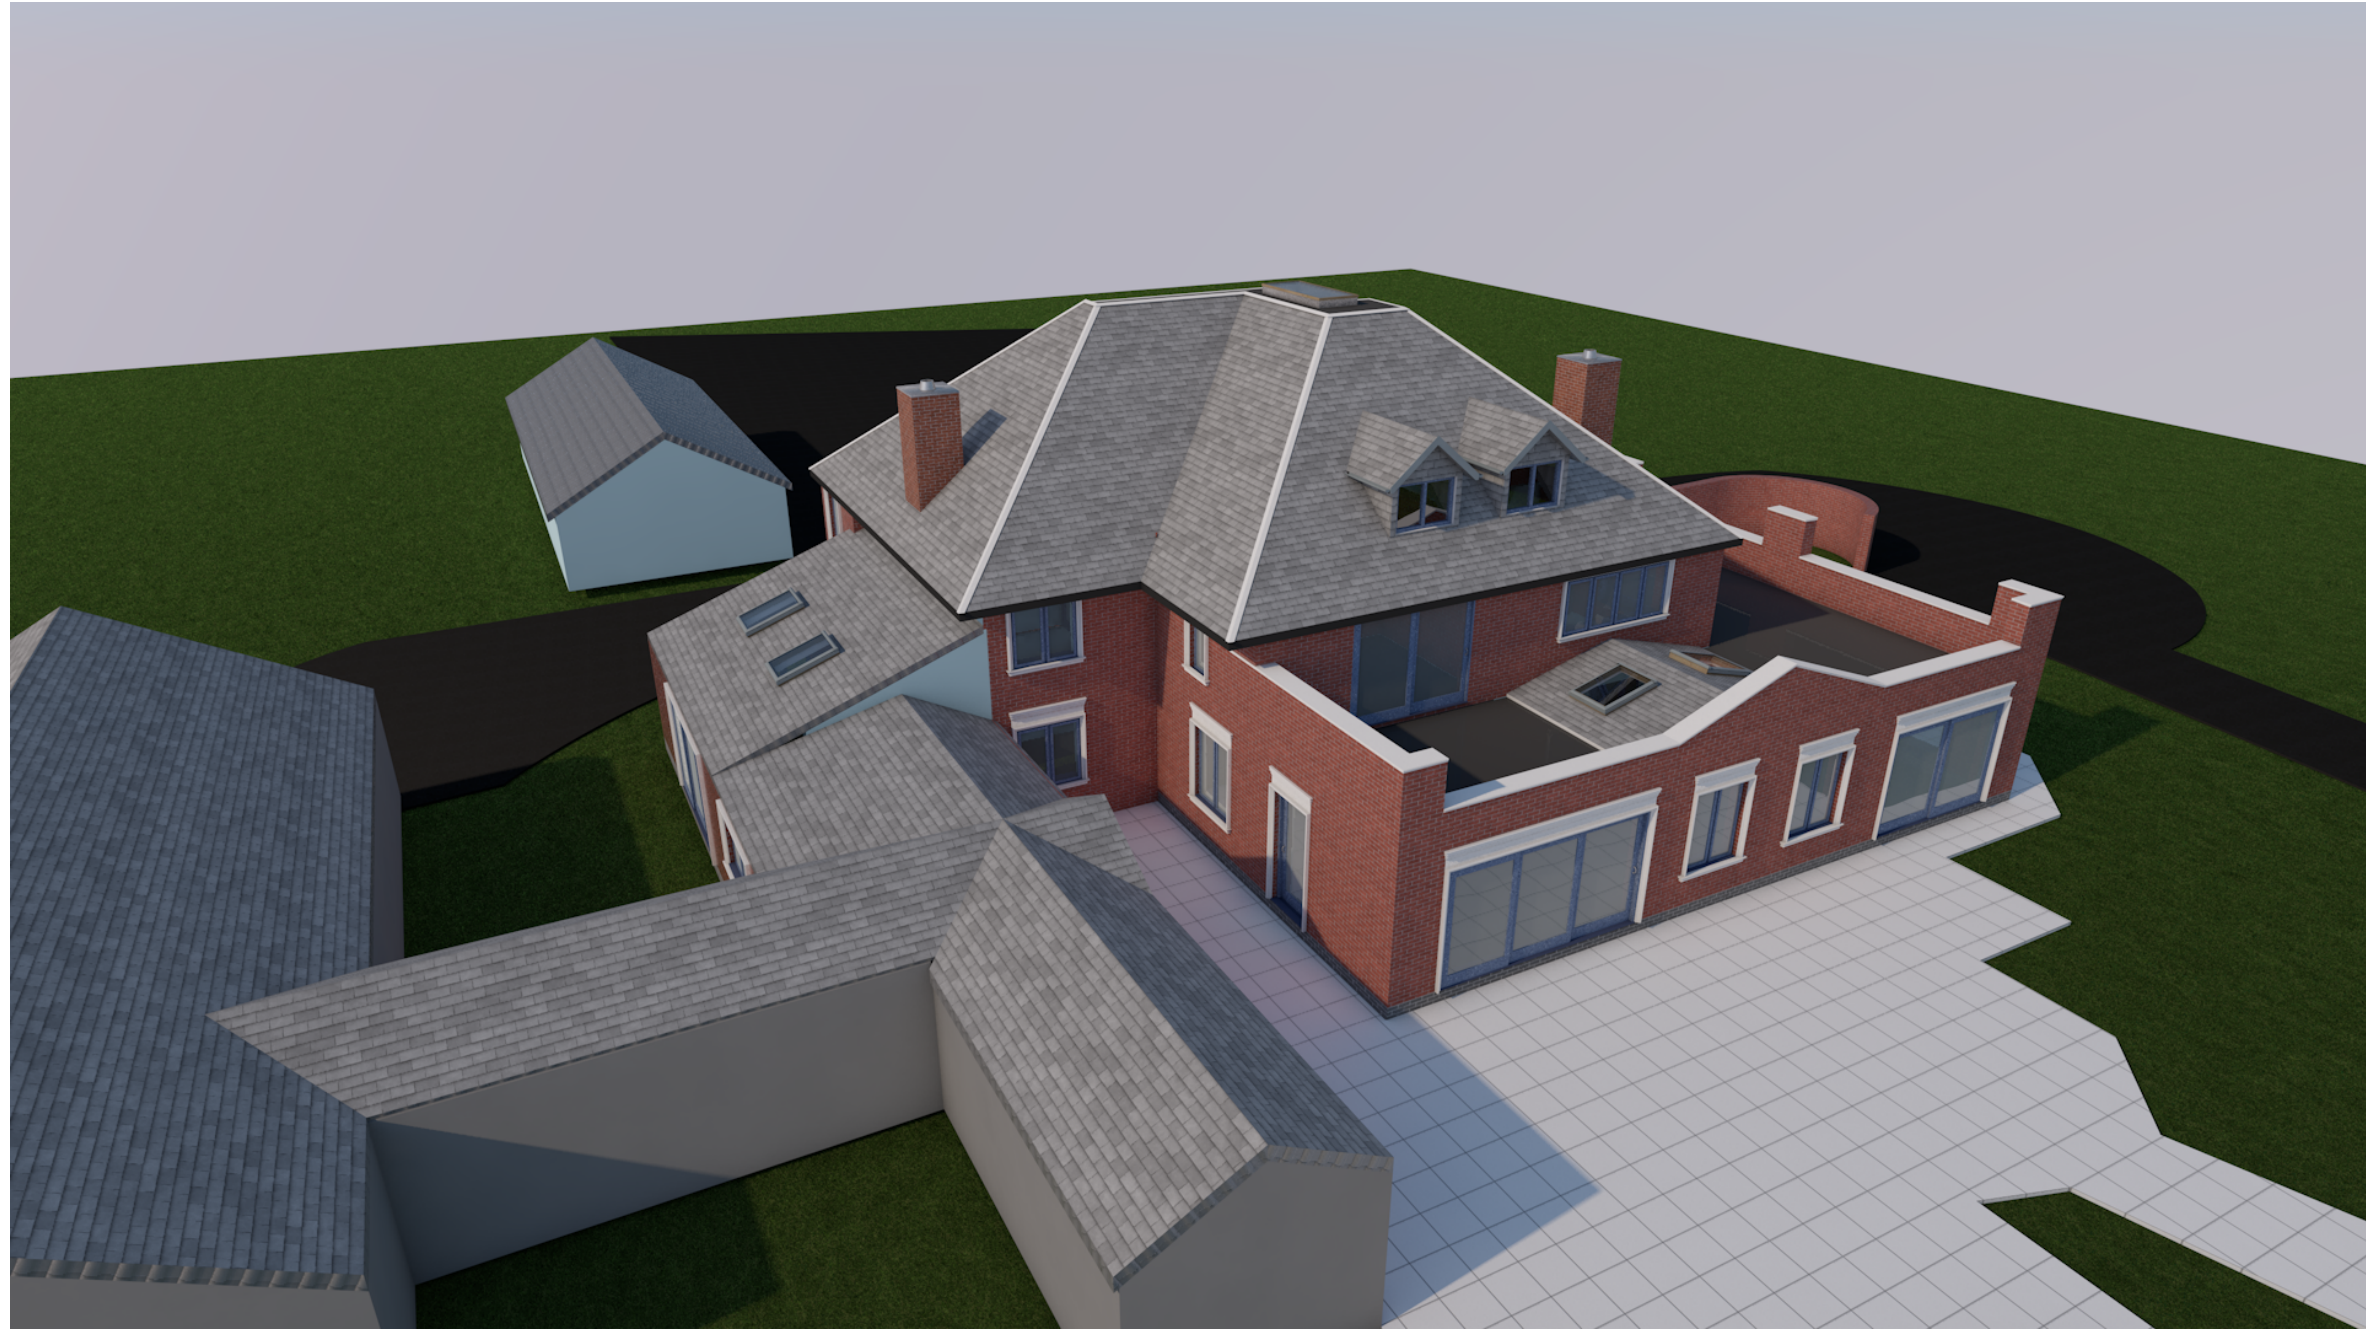

All Dims in millimeters unless otherwise stated.
Do not scale except for planning purposes.
If in doubt - Ask

This drawing is confidential and is the property of Keenan Project Designs Ltd.

© Copyright

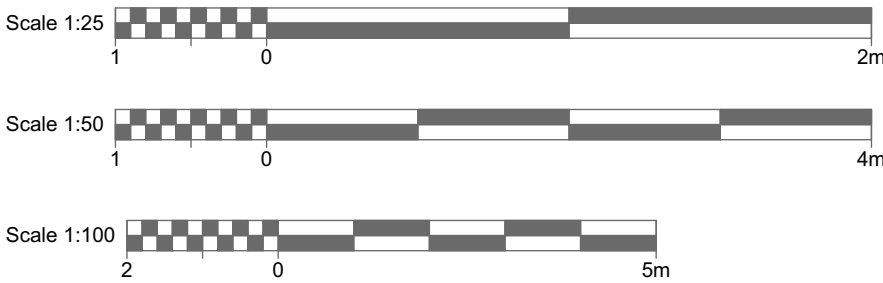

KEENAN
PROJECT
DESIGNS

KEENAN PROJECT DESIGNS

0800 233 5787
INFO@KEENANPROJECTDESIGNS.COM
WWW.KEENANPROJECTDESIGNS.COM

CLIENT:
Richard Laight

ADDRESS:
Rowden Lodge, Watling Street, Lindley,
Warwickshire, CV10 0TT

DATE:
18/07/2024

DRAWING SHEET SIZE:
A1

DRAWN BY:
Boluwatito Adebiyi

DRAWING NUMBER:
3132 - 12

PROJECT LEAD:
Val Pelovski

REVISION: B
14/05/2025
VP