




Plot	Beds	Garage	Driveway Spaces	Front plot spaces	Additional spaces	Total Spaces
1	4	DG	2P	N/A	N/A	4
2	3	SG	2T	N/A	N/A	3
3	3	SG	2T	N/A	N/A	3
4	4	XLSG	2P	N/A	N/A	3
5	3	N/A	2T	N/A	N/A	2
6	3	SDG	2T	N/A	N/A	3
7	3	SDG	2T	N/A	N/A	3
8	3	N/A	2T	N/A	N/A	2
9	3	N/A	N/A	2P	N/A	2
10	3	N/A	N/A	2P	N/A	2
11	2	N/A	N/A	2P	N/A	2
12	2	N/A	2T	N/A	N/A	2
13	3	N/A	N/A	2P	N/A	2
14	3	N/A	2T	N/A	N/A	2
15	1	N/A	2T	N/A	N/A	2
16	1	N/A	2T	N/A	N/A	2
17	1	N/A	2T	N/A	N/A	2
18	1	N/A	2T	N/A	N/A	2
19	2	N/A	N/A	2P	N/A	2
20	2	N/A	N/A	2P	N/A	2
21	2	N/A	2T	N/A	N/A	2
22	2	N/A	2T	N/A	N/A	2
23	3	SG	2T	N/A	N/A	3
24	2	N/A	2T	N/A	N/A	2
25	2	N/A	2T	N/A	N/A	2
26	4	SG	2T	N/A	1	4
27	2	N/A	2T	N/A	N/A	2
28	2	N/A	2T	N/A	N/A	2
29	3	N/A	2T	N/A	N/A	2
30	3	N/A	N/A	2P	N/A	2
31	2	N/A	N/A	2P	N/A	2
32	2	N/A	N/A	2P	N/A	2
33	3	N/A	N/A	2P	N/A	2
34	3	N/A	N/A	2P	N/A	2
35	2	N/A	2T	N/A	N/A	2
36	2	N/A	N/A	2P	N/A	2
37	2	N/A	N/A	2P	N/A	2
38	3	N/A	N/A	2P	N/A	2
39	4	SDG	2T	1	N/A	4
40	3	SDG	2T	N/A	N/A	3
41	3	SG	2T	N/A	N/A	3
42	4	SG	2P	N/A	N/A	3
43	4	SG	2T	N/A	N/A	3
44	3	N/A	2T	N/A	N/A	2
45	3	N/A	2T	N/A	N/A	2
46	4	SG	2P	N/A	N/A	3
47	2	N/A	2T	N/A	N/A	2
48	2	N/A	2T	N/A	N/A	2
49	4	SDG	2T	N/A	1	4
50	4	SDG	2T	N/A	1	4
51	3	N/A	2T	N/A	N/A	2
52	3	N/A	2T	N/A	N/A	2
53	4	SDG	2T	N/A	1	4
54	4	SDG	2T+1P	N/A	N/A	4
55	3	N/A	N/A	2P	N/A	2
56	3	N/A	2T	N/A	N/A	2
57	3	N/A	N/A	2P	N/A	2
58	3	N/A	2T	N/A	N/A	2
59	4	SG	2T	N/A	1	4
60	4	SG	2T	N/A	1	4
61	4	SG	2T	N/A	1	4
62	3	N/A	2T	N/A	N/A	2
Total						155

- DG - Double Garage
- SDG - Shared Double Garage
- XLSG - Extra Large Single Garage
- SG - Single Garage

PARKING SPACE SIZES:

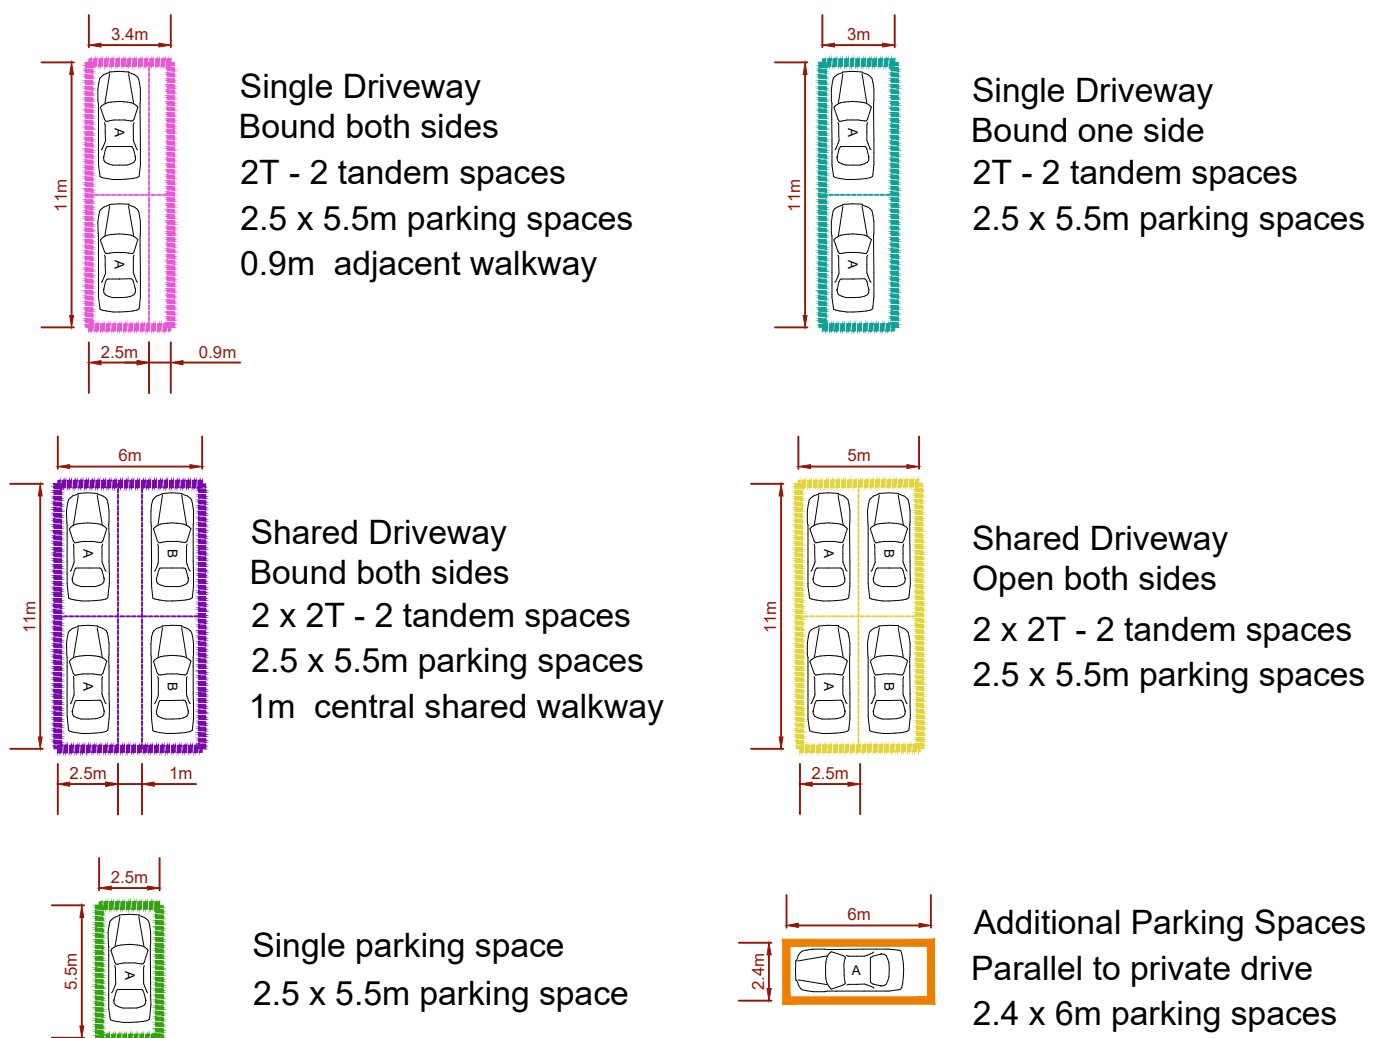

Wood Lane, Higham on the Hill

THIS DRAWING AND THE BUILDING WORKS DEPICTED ARE THE COPYRIGHT OF OWL HOMES LIMITED AND MAY NOT BE REPRODUCED OR AMENDED WITHOUT THE WRITTEN PERMISSION. NO LIABILITY WILL BE ACCEPTED FOR AMENDMENTS MADE BY OTHER PERSONS.

NOTES

Revision			
A	Amended to accord with latest site layout	12/09/23	DC
B	Shop removed and replaced with plot 62. Plot 23 detached and Plot 27-29	08.04.25	CM
C	altered to Katriels	17.09.25	CM

Wood Lane
Higham on the Hill

Parking Plan

DATE: April 2023
SCALE: 1:500 @ A1
DRAWN: DC
CHECKED: -



OWL HOMES LIMITED
W1A, Arley Drive, Barn Copsey Business Park, Tamworth,
Staffordshire, B78 1SA
TELEPHONE: 01827 317790 EMAIL: info@owlhomes.co.uk

Drawing No. 1023-AD-013C