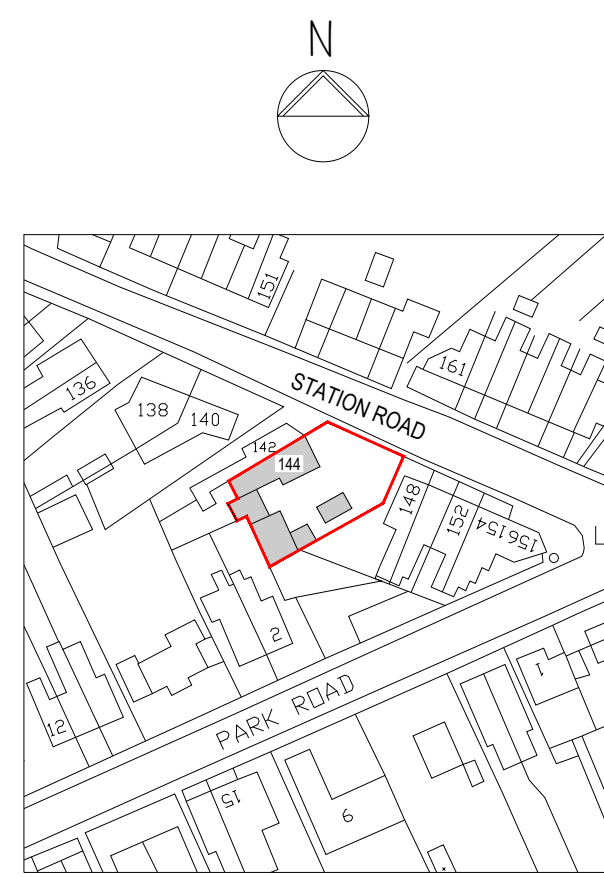
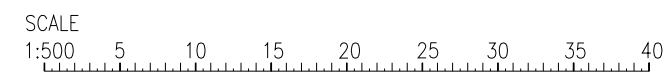
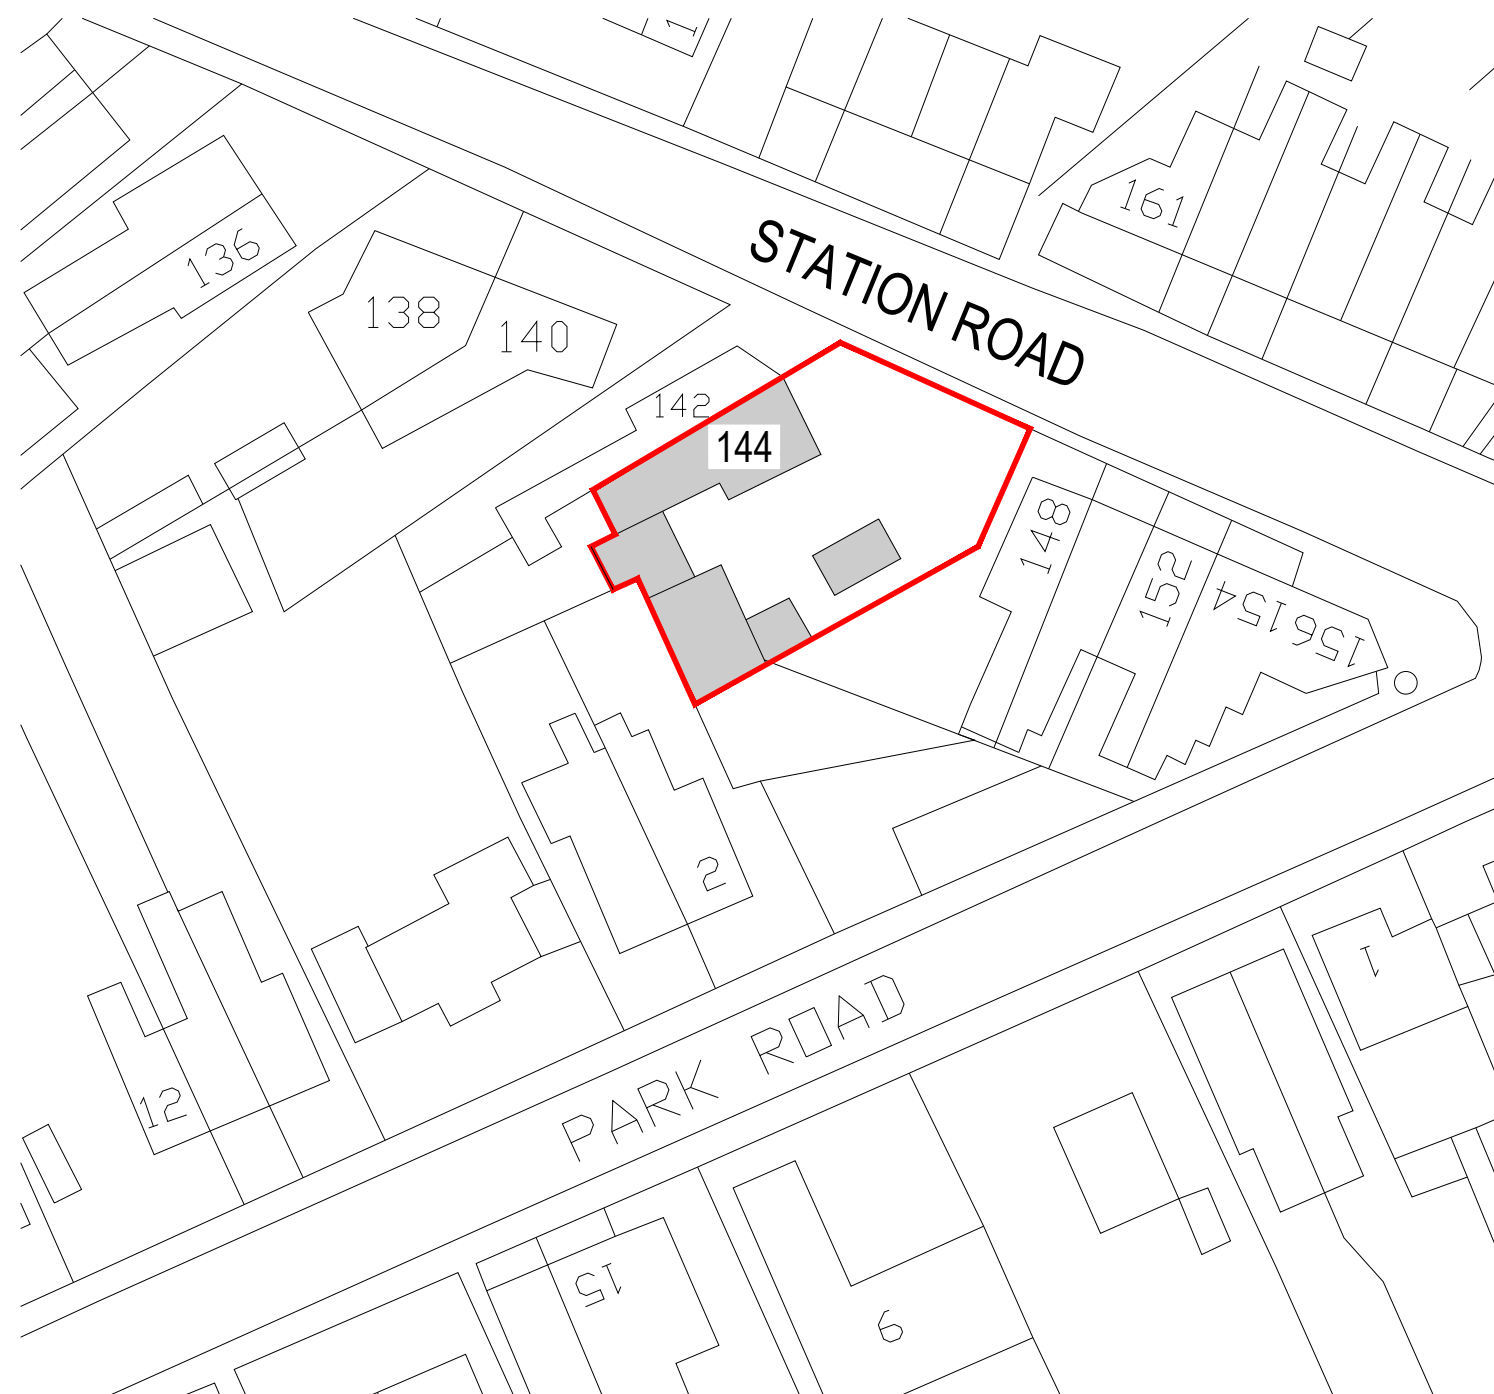


# Existing Site & Location Plan

Single storey rear extension and conversion of existing workshop into granny annex.  
144 Station Road, Ratby, Leicester, LE6 0JP  
For Mr Masoud Bastani

|                     |                        |               |               |
|---------------------|------------------------|---------------|---------------|
| HDI<br>ARCHITECTURE | SCALE<br>As shown (A3) | DATE<br>02/25 | DRN/CHD<br>PG |
|                     | DRG NO<br>0201/01      |               |               |