
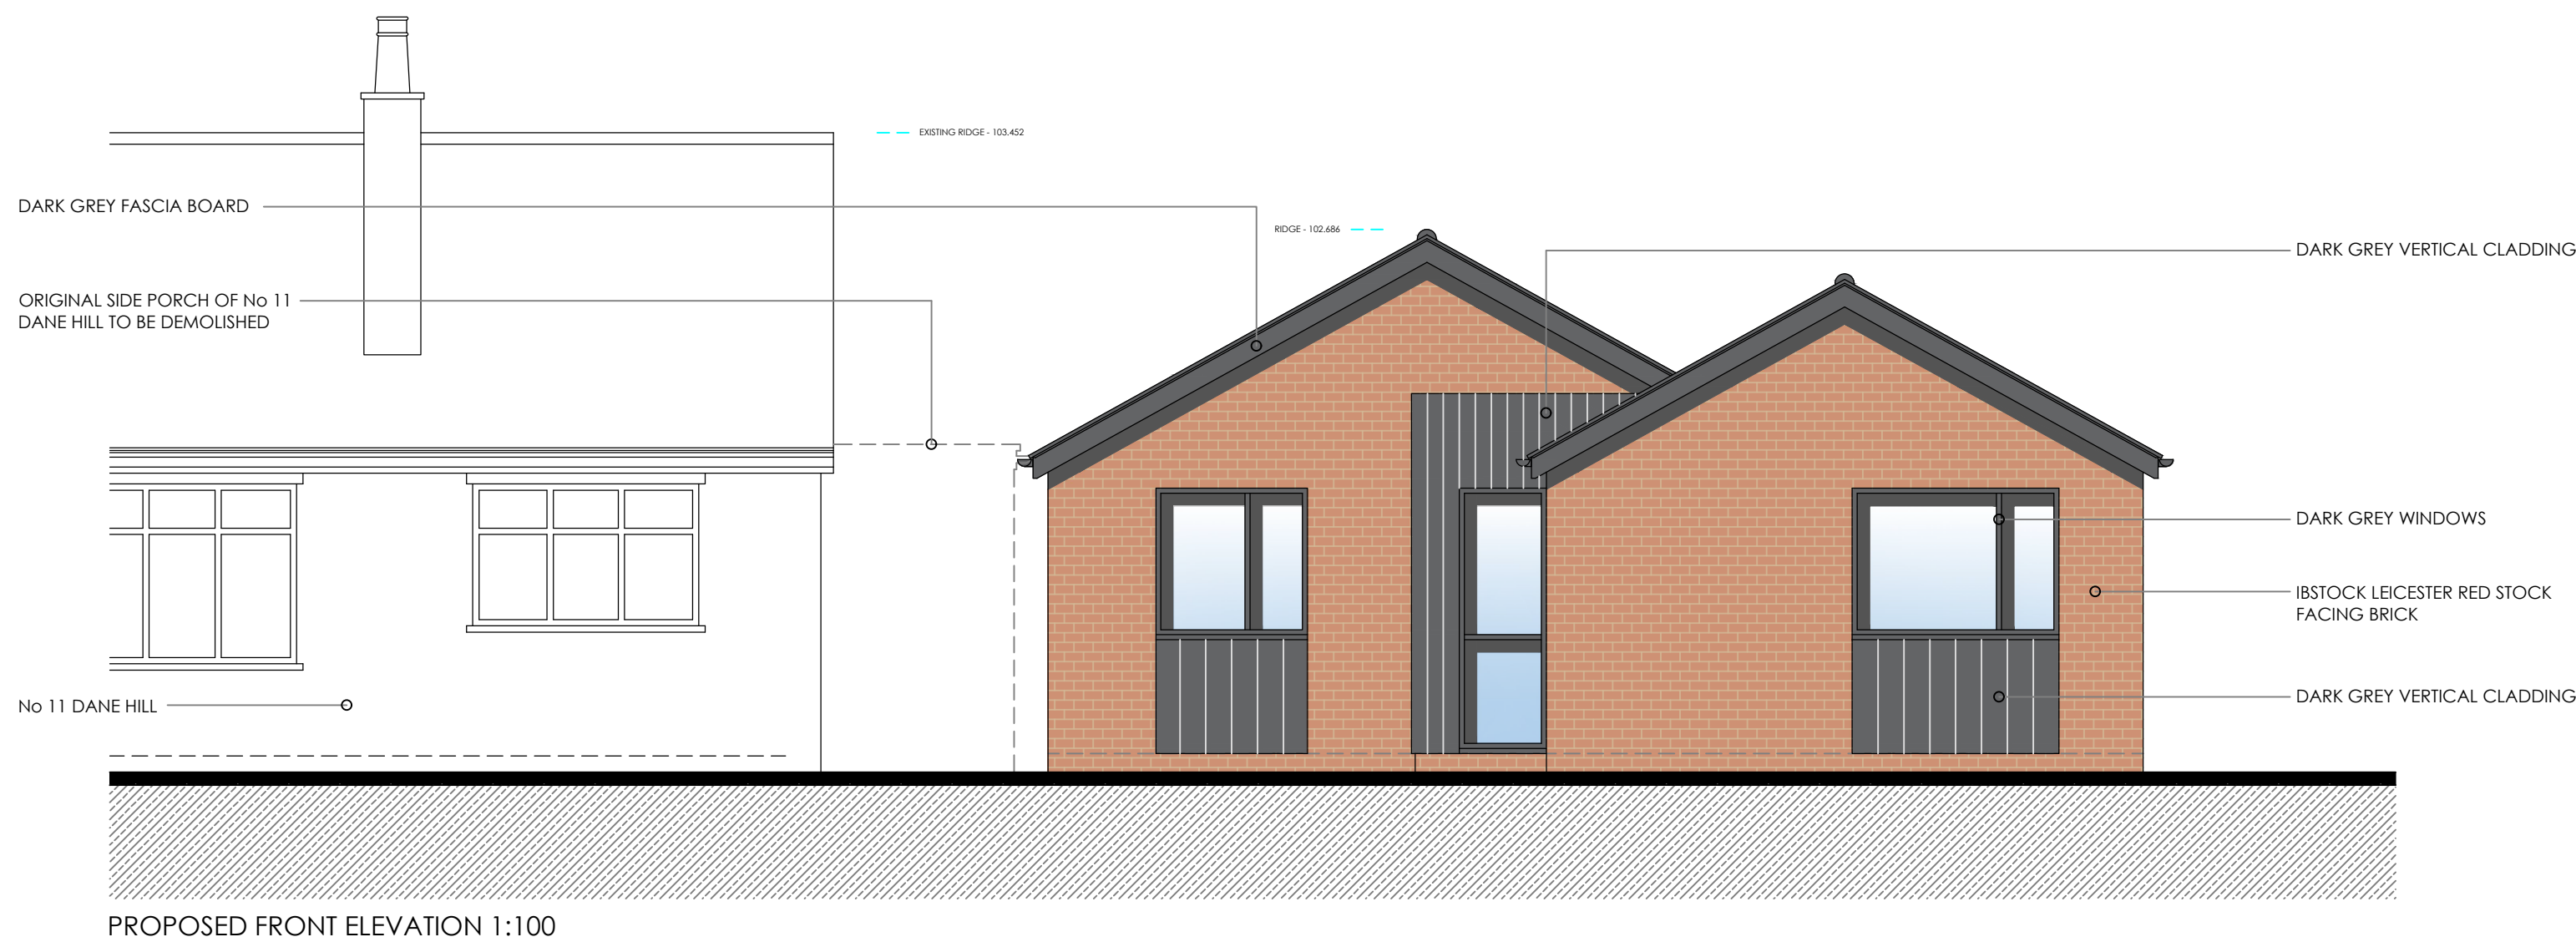
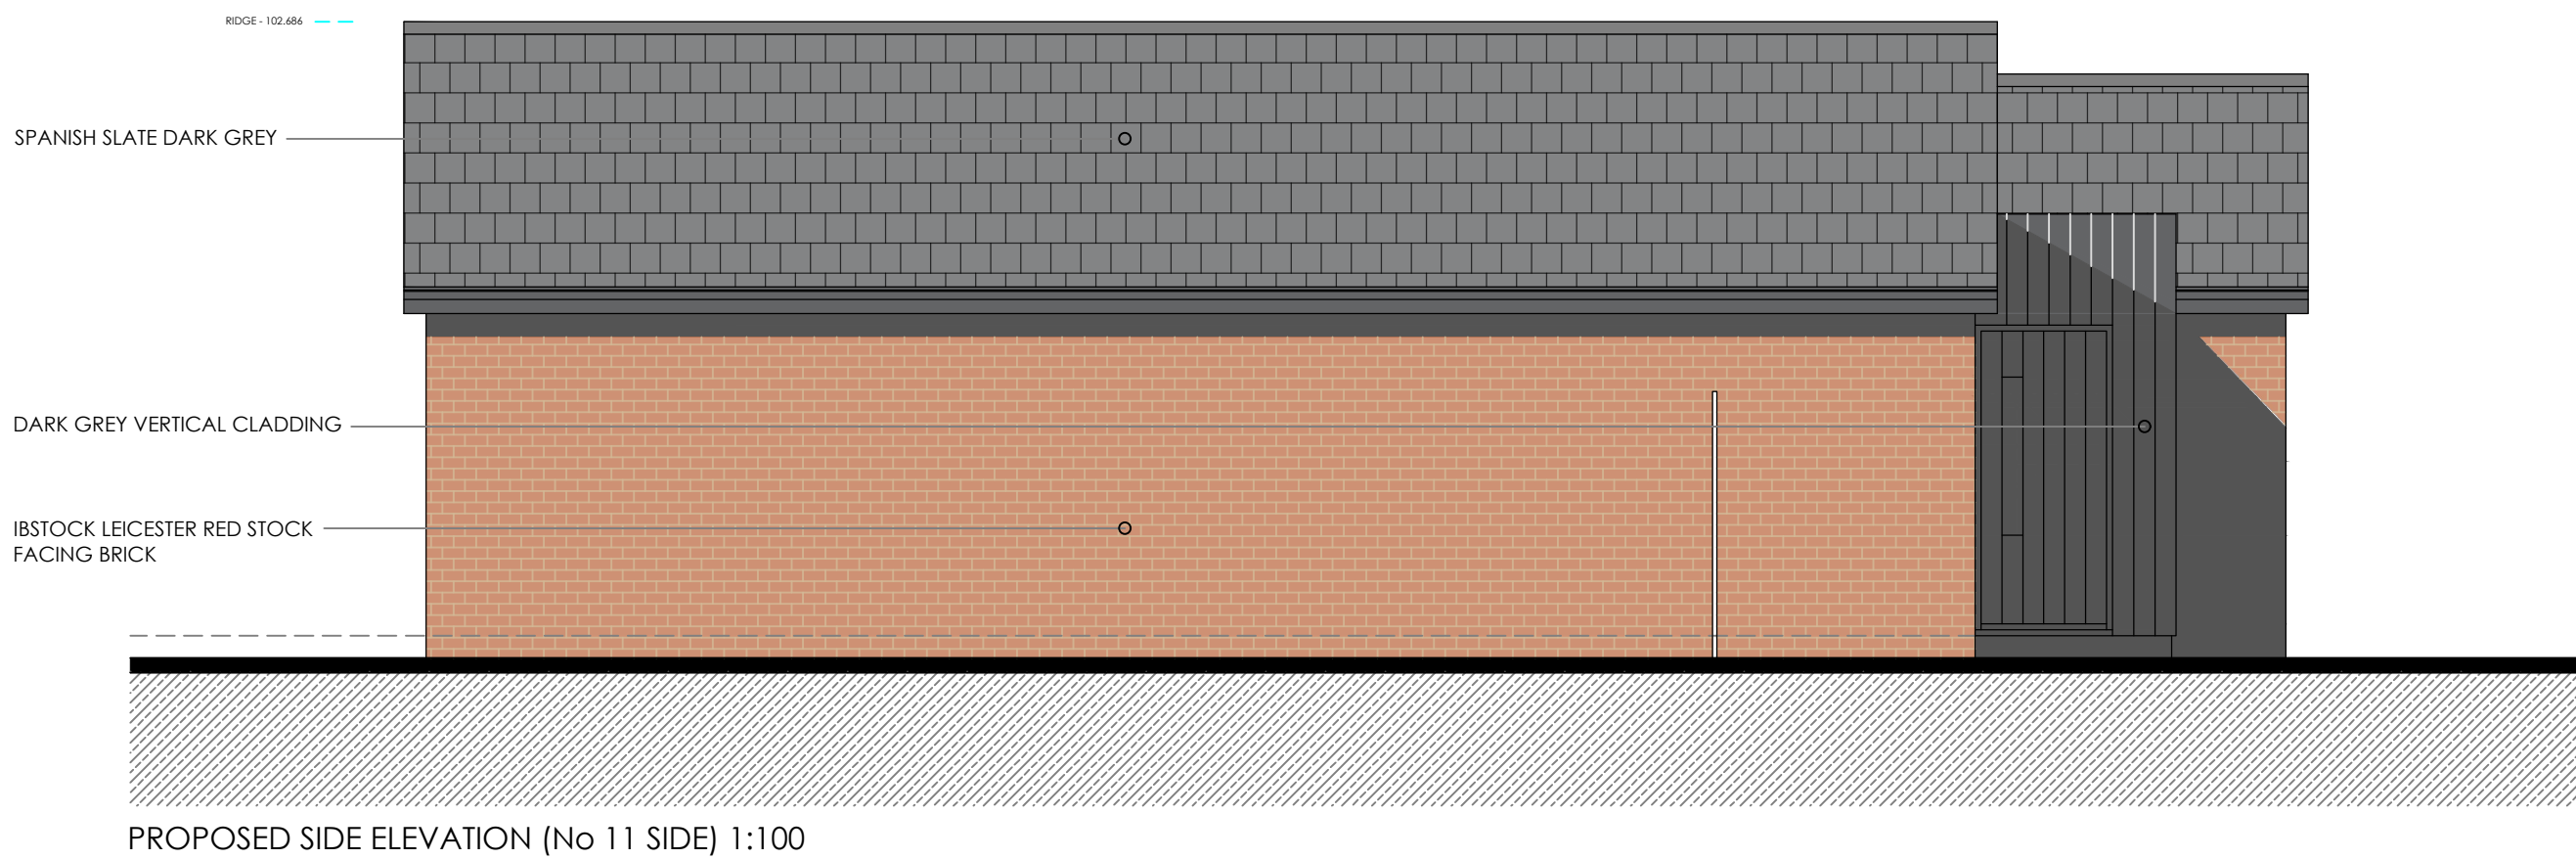


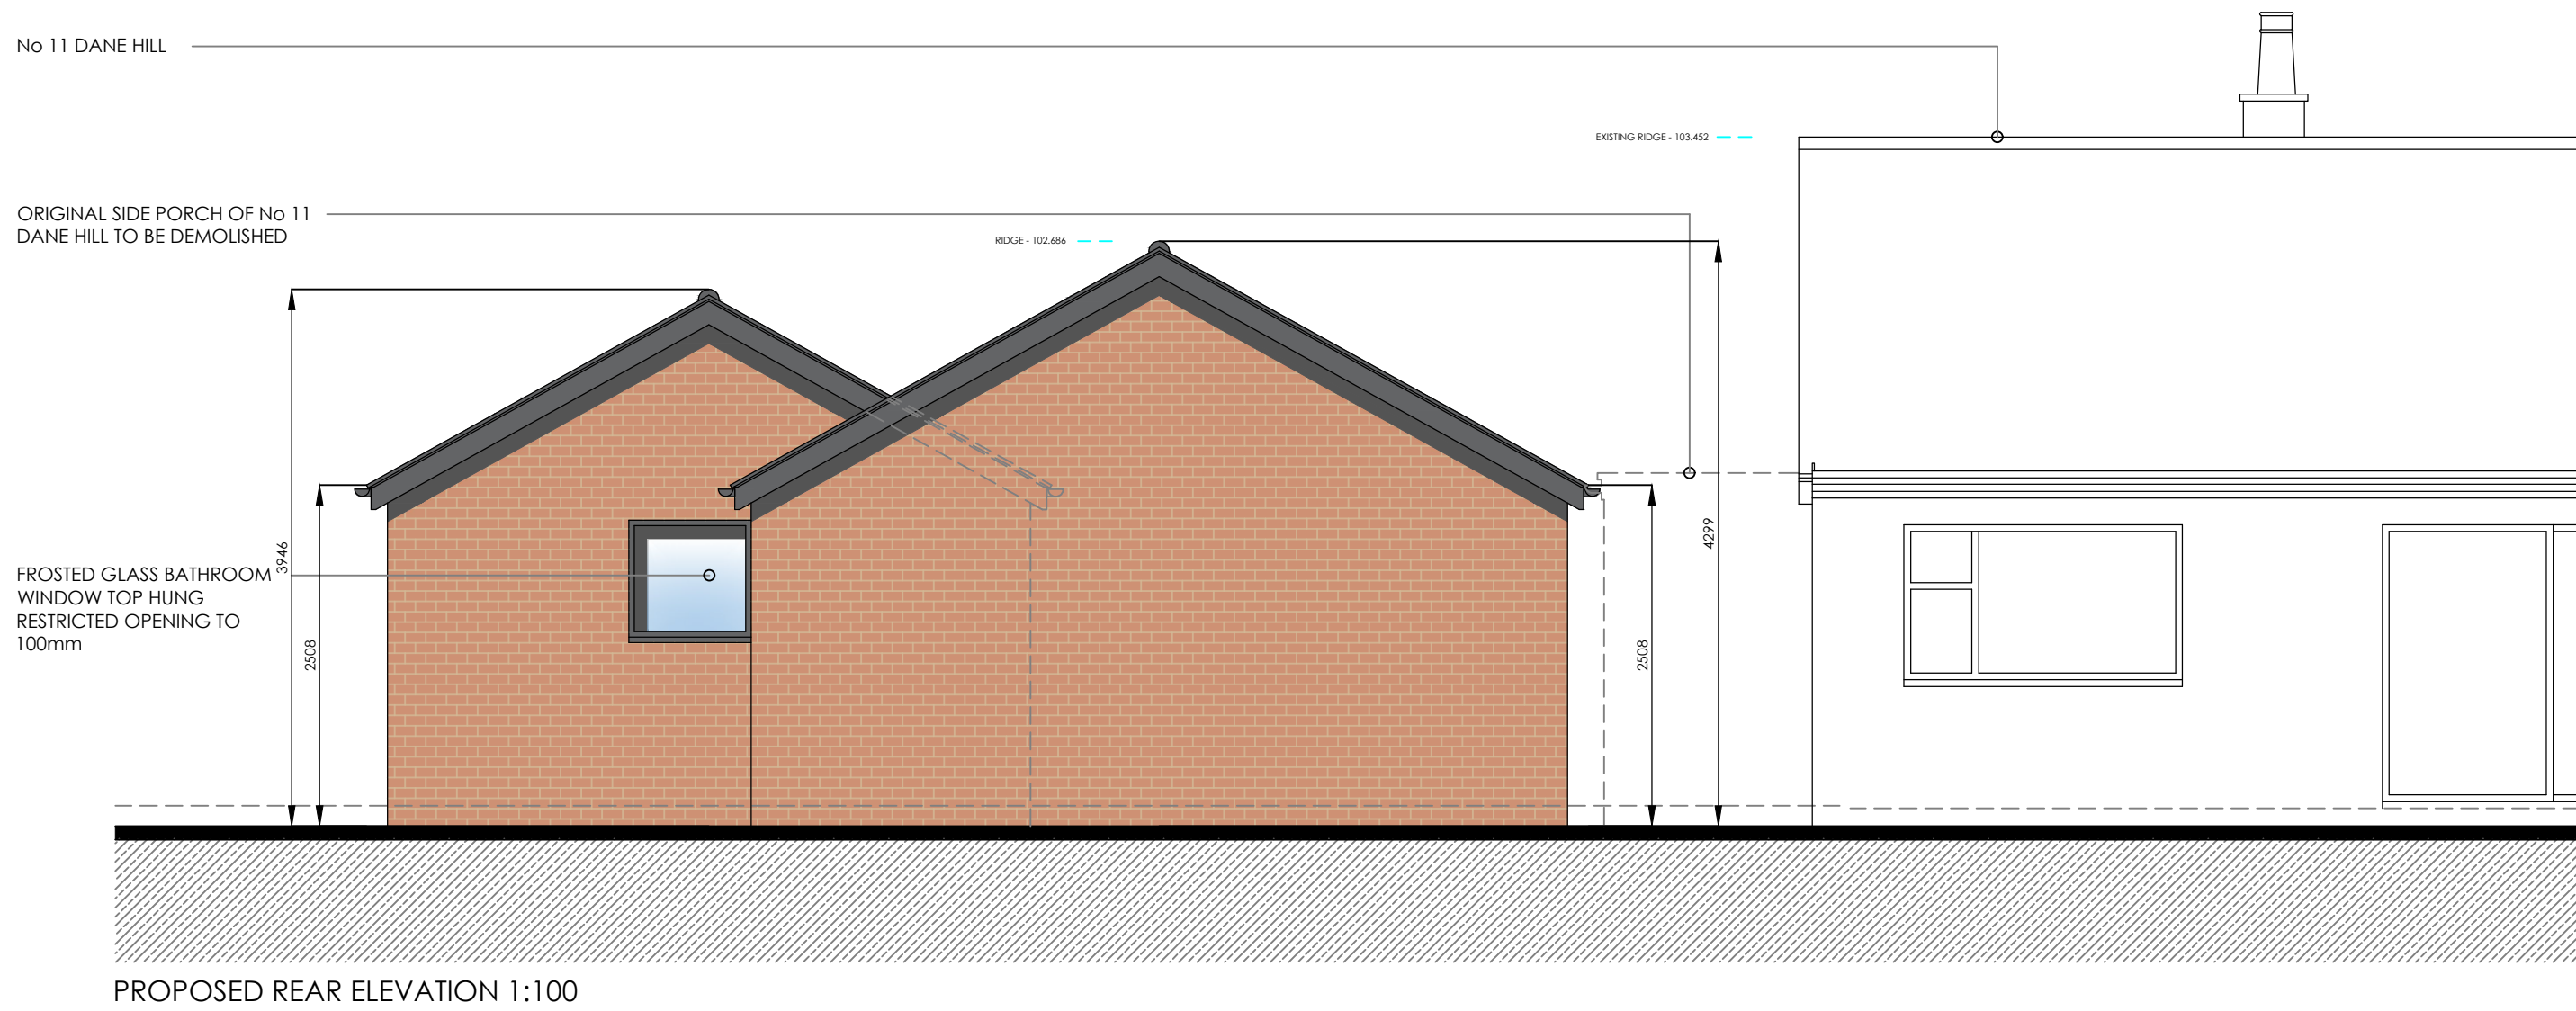

1M	2M	3M	4M	5M	6M	7M	8M	9M
1M	2M	3M	4M	5M	6M	7M	8M	9M
REVI	DATE	DETAIL	P/C/DRN					
A	17/02/25	PLANNING SUBMISSION	P					
DRAWING : PROPOSED ELEVATIONS								
DATE :	OCT 24	PROJECT :	PROPOSED DETACHED HOUSE					
SCALE @ A1 :	1:50	CLIENT :	MR LOVEGROVE					
DRAWING No.	24-63.03	SITE ADDRESS :	11 DANE HILL RATBY LEICESTER LE6 0NG					
ALL DRAWINGS TO BE CHECKED ON SITE PRIOR TO COMMENCEMENT. IT SHALL BE THE CLIENT'S RESPONSIBILITY TO ENSURE THAT THE DRAWINGS ARE CORRECT AND TO BE KEPT FOR PLANNING PURPOSES ONLY. ANY DEVIATION FROM PLANS OR STRUCTURAL ALTERATIONS ARE TO BE NOTIFIED IMMEDIATELY OR WILL BE CARRIED OUT AT THE CLIENT'S RISK. THE DRAWING SHALL REMAIN THE PROPERTY OF THE ART OF BUILDING LTD AND SHALL NOT BE REPRODUCED OR USED WITHOUT THEIR CONSENT. THE DRAWING REMAINS THE PROPERTY OF THE ART OF BUILDING LTD AND SHALL NOT BE REPRODUCED OR USED WITHOUT THEIR CONSENT. ANY REVISIONS OR AMENDMENTS TO THE DRAWINGS SHALL BE MADE BY THE ART OF BUILDING LTD. 
DRAWING SIGNED AND APPROVED BY:								
PRINT NAME :			SIGNATURE :			DATE :		
TAOB.[®] Thoughtful Architecture								
The Art of Building Ltd t: 01509 891105 e: info@taob.co.uk			45 Maplewell Road Woodhouse Eaves Leicestershire LE12 8RG					