





Block Plan
Scale = 1:200

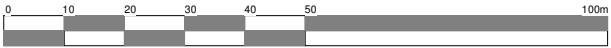

Location Plan
Scale = 1:1250

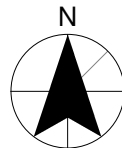

Client				Mr & Mrs Kerr	
Project	Extensions and Alterations, 60 Sketchley Road, Burbage, LE10 2DZ		Scale 1:200 & 1:1250	Sheet A3	Job No. 24/116
			Date 02/2025		
Drawing	Location & Block Plan		Author SS	Checked by LJW	Drawing No. 04
THE COPYRIGHT OF THIS DRAWING IS VESTED IN HAYWARD ARCHITECTS LTD. REPRODUCTION IN ANY FORM, EITHER IN WHOLE OR IN PART IS FORBIDDEN WITHOUT THE PRIOR WRITTEN PERMISSION OF THE COPYRIGHT HOLDER. DO NOT SCALE FROM DRAWING AND ONLY FIGURED DIMENSIONS ARE TO BE USED					Drawing Status Planning Stage

HAYWARD
architects

19 Station Road
Hinckley
Leicestershire
LE10 1AW

Tel: 01455 635 665
www.haywardarchitects.co.uk