
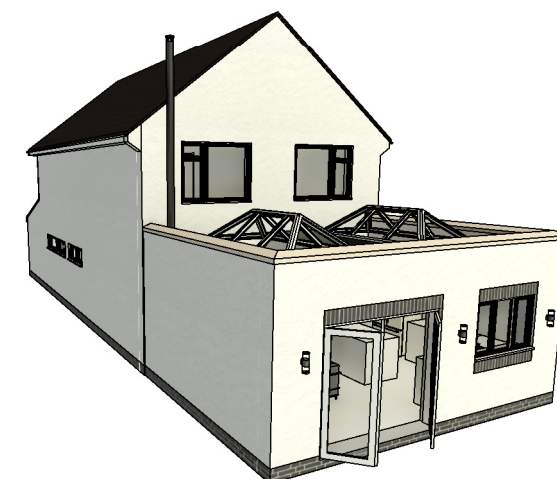
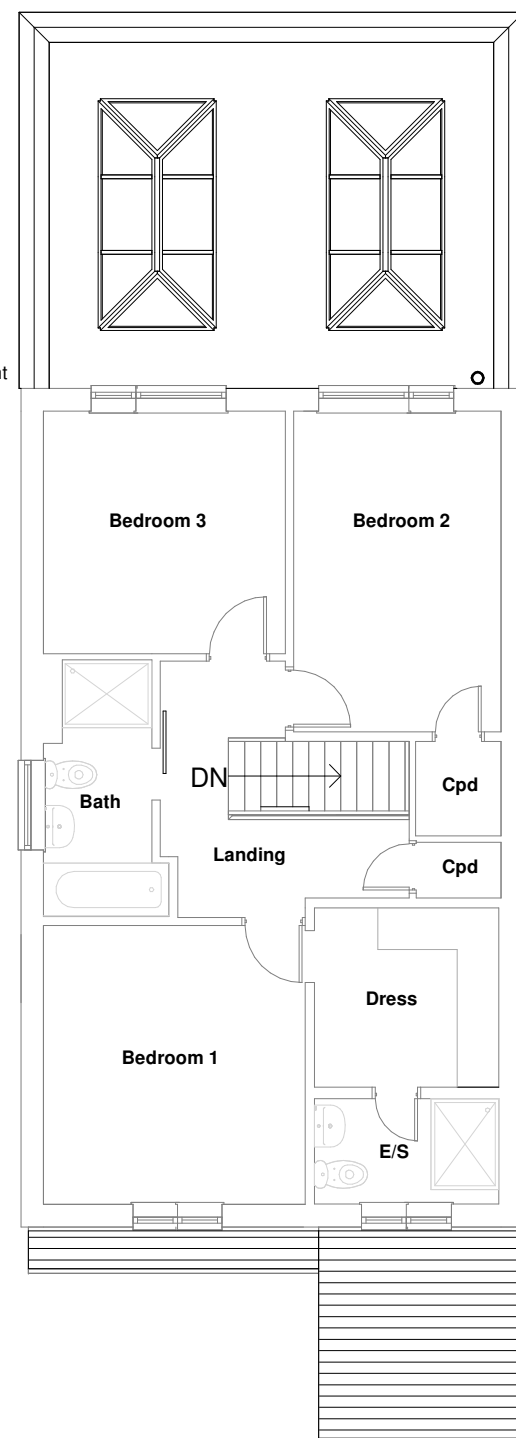


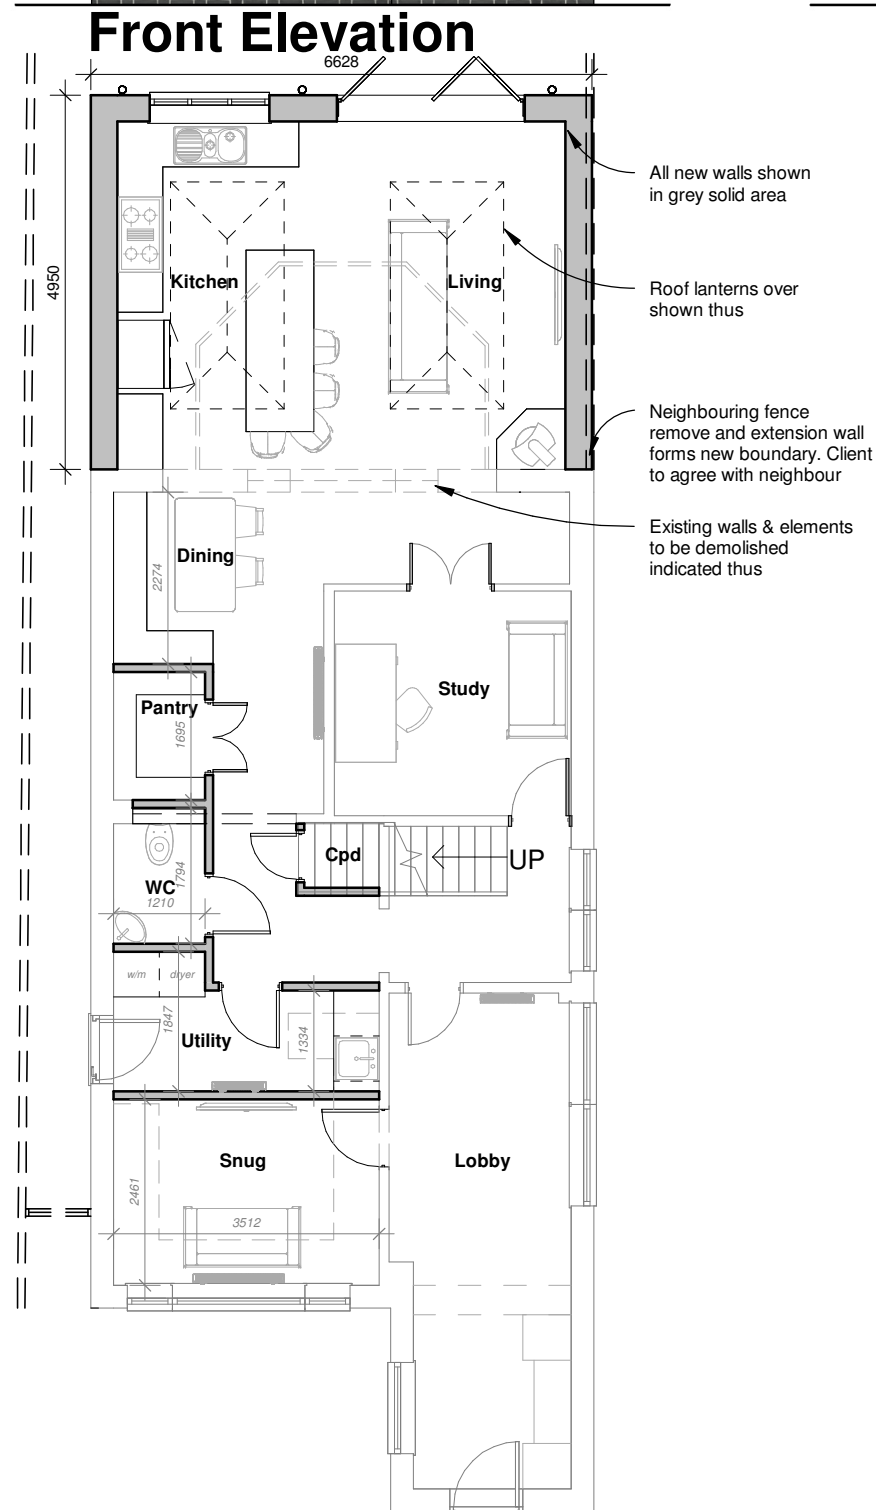

HAYWARD
architects

19 Station Road
Hinckley
Leicestershire
LE10 1AW

Tel: 01455 635 665
www.haywardarchitects.co.uk

Client Mr & Mrs Kerr		
Project Extensions and Alterations 60 Sketchley Road Burbage, LE10 2DZ		
Drawing P - Scheme 01		
Scale 1:100		Sheet A3
Date 01/2025	Author MS	Checked by SS
Job No. 24/116		Drawing No. 01A
Drawing Status Planning Stage		

THE COPYRIGHT OF THIS DRAWING IS VESTED IN HAYWARD ARCHITECTS LTD.
REPRODUCTION IN ANY FORM, EITHER IN WHOLE OR IN PART IS FORBIDDEN
WITHOUT THE PRIOR WRITTEN PERMISSION
OF THE COPYRIGHT HOLDER. DO NOT SCALE FROM DRAWING AND ONLY
FIGURED DIMENSIONS ARE TO BE USED