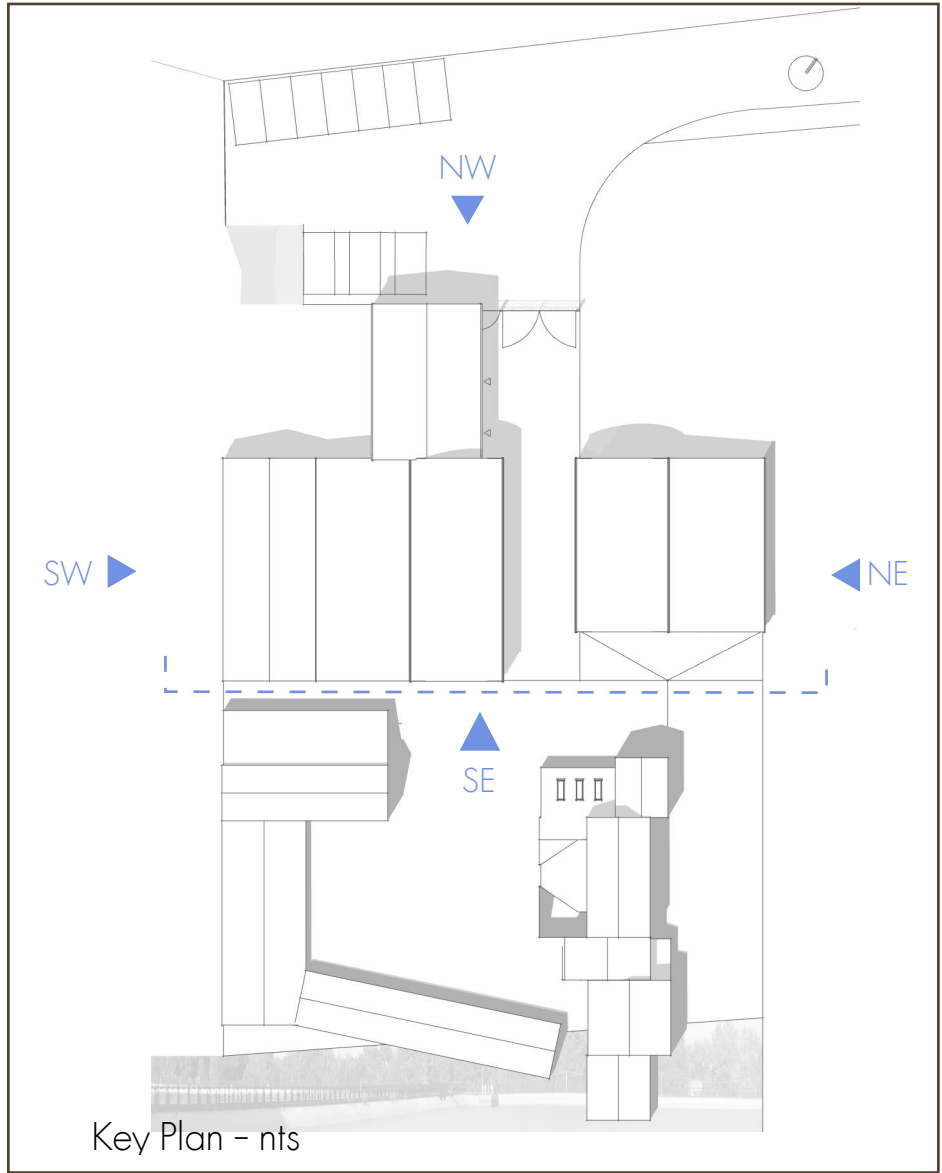
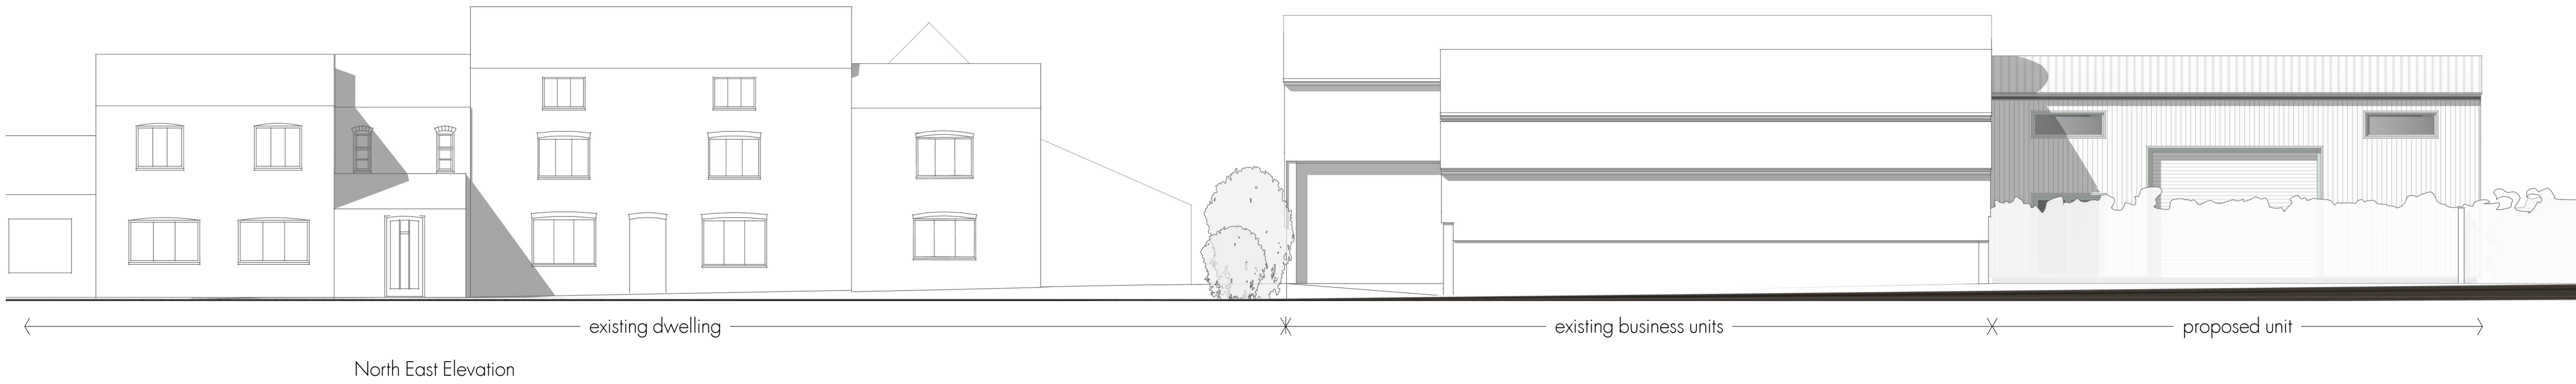


0 1 2 3 5
Scale 1:100 - Metres

RM James
Architectural Design and Technology

0116 286 6370
enquiries@rmjames.co.uk
www.rmjames.co.uk

CLIENT Eurospark Ltd Island Lane Farm Ashby Road Stapleton		
PROJECT Proposed Showroom/Offices		
DRAWING Proposed Elevations		
SCALE 1:100 @A3		DATE Sept 2024
STATUS Planning		
PROJECT No 24-412		DRAWING No P01
		REVISOR A