ADDITIONAL OPTIONAL
SAFETY FEATURES:

1. STATIC SAFETY BUFFERS.
2. WIRE MESH INFILS.
3. SOUNDERS.
4. BEACONS.
5. DUAL HEIGHT PHOTOBEAM.
6. INDUCTIVE LOOPS.

ETC.

Hinckley & Bosworth Borough Council
Planning Services

APPROVED PLAN


...../...../.....

FOUNDATION REQUIREMENTS:


1. TOP OF FOUNDATIONS TO BE LEVELLED TO DATUM LEVEL.
2. DIMENSIONS STATED ARE MIN. REQUIRED ON FIRM SUBSTRATE.
3. CONCRETE SURFACES TO BE LEVEL WITHIN 2mm THOUGH OUT WITH A TROWELLED FINISH.
4. CONCRETE TO BE A DESIGNED MIX IN ACCORDANCE WITH B.S. 5328 CEMENT TO B.S. 12. AGGREGATE TO B.S. 882. MAX. SIZE OF AGGREGATE - 20mm GRADE C - 30. MIN. CEMENT CONTENT 275KG/CU M.
5. EXCAVATION FOR FOUNDATION MUST BE TAKEN TO VIRGIN GROUND AND MASS CONCRETE LAYED TO THE LEVEL OF THE FOUNDATION PROPER.
6. IF THE GROUND IS FOUND TO BE SOFT OR POOR QUALITY, PROPER ADVICE SHOULD BE OBTAINED.
7. IF GROUND IS SATISFACTORY THEN A 50mm THICK BINDING CONCRETE SHOULD BE LAYED TO THE LEVEL OF THE FOUNDATION PROPER.
8. ROADWAY MUST BE SAME HEIGHT AS FOUNDATION


NOTES:

1. GOAL POSTS, DRIVE MOUNTING PLATE & CLOSING POST/PED FRAME SECURED TO TOP OF CONCRETE AFTER POSITIONING USING M16 CHEMICAL ANCHORS INSERTED INTO HOLES DRILLED THROUGH FROM BASEPLATES.
2. GROUND TRACK PLATES SECURED TO TOP OF CONCRETE USING #10mm EXCALIBUR HEX. HEAD SCREWBOLTS.
3. ALL CABLE DUCTS #50mm MIN. UNLESS OTHERWISE STATED.
4. CABLE DUCTS MUST NOT CROSS FOUNDATIONS LESS THAN 400mm BELOW TOP OF CONCRETE & HAVE SMOOTH BENDS.
5. ALL DUCTS TO BE CONSTRUCTED WITH DRAW ROPES AND MUST HAVE SMOOTH BENDS.
6. GOAL POSTS SECURED THROUGH DRIVE MOUNTING PLATE USING M16 CHEML-BOLTS.
7. ..... DENOTES DUCTING RUNS.
8. APPROX. WEIGHT OF ASSEMBLED GATE = 1300Kgs.
9. ALL CABLE SIZES ARE TO BE ESTABLISHED BY OTHERS TO CONFORM TO SITE SPECIFICATION AND PREVAILING REGULATIONS.

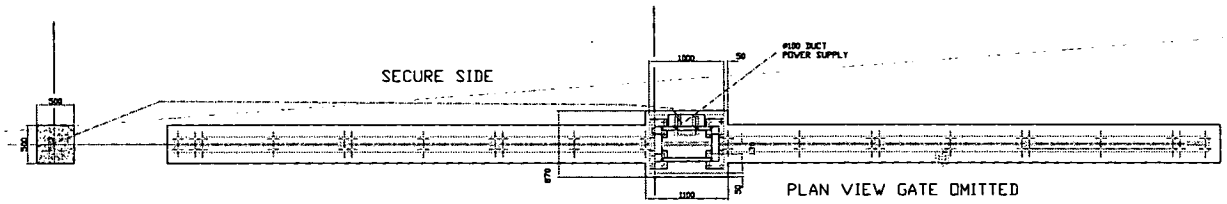

G/T GATE MOTOR PLINTH

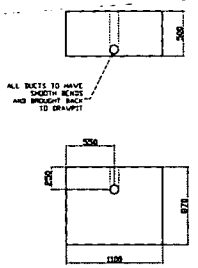

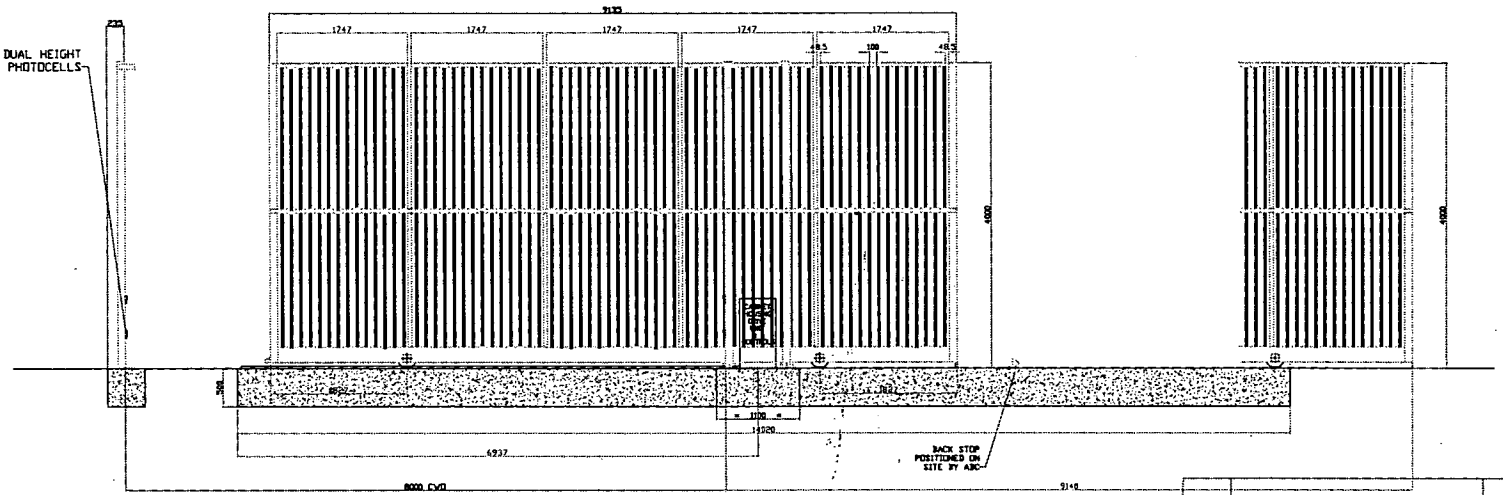

REFERENCE ONLY AT THIS STAGE

Avon Barrier Company Ltd.
Nova House
195 South Liberty Lane
Ashton Vale Trading Estate
Bristol BS3 2UU
Tel: (44) (0117) 953 5252
Fax: (44) (0117) 953 5373
E-mail: TECHNICAL@AVON-BARRIER.CO.UK

Drawing title
GROUND TRACK SLIDING GATE,
NOMINAL HEIGHT OF 4M, 8M CWO

CMS ACOUSTICS

ISSUE	REVISION	SIG.	DATE
A	APPROVAL	M.J	27/11/08

Drawn	Traced	Checked	Approved	Date
M.J				11/08

3rd ANGLE PROJECTION

IF IN DOUBT ASK

COMPUTER GENERATED
DO NOT ALTER BY HAND

Tolerances	Used on
Material	**Finish**
VARIOUS	T.B.D.

Drawing No. CMS-100

Scale	Sht.	of	Rev.
NTS	1	1	A

A2 ENGINEERING BLANK © COPYRIGHT OF THE AVON BARRIER COMPANY LTD.

3 November 2008
L 081103 IS Formal Amendment (S73).doc

James Hicks
Development Control
Hinckley & Bosworth Borough Council
Council Offices
Argents Mead
Hinckley
Leicestershire
LE10 1BZ

Indy Shokar
E: ishokar@savills.com
DL: +44 (0) 1908 508210
F: +44 (0) 1908 520358

23 Furzton Lake
Shirwell Crescent
Furzton
Milton Keynes MK4 1GA
T: +44 (0) 1908 508 200
savills.com

Dear James

ASDA STORE, BARWELL LANE, HINCKLEY, LE10 1SS

AMENDMENT TO APPLICATION REF 08/00936/CONDIT - "VARIATION OF CONDITION 8 OF PLANNING PERMISSION 91/0475/4"

As requested please consider this as formal written confirmation that our client, Asda Stores Ltd (the applicant), wishes to amend the above application.

Currently the proposed delivery hours are between 08.00am-17.00pm. Please can this be amended to **09.00am**-17.00pm.

As discussed, an updated plan will be forwarded to you shortly setting out further details of the proposed service yard gate entrance feature as part of application ref: 08/00937/FUL which is linked to the above S73 application.

Please do not hesitate to contact my colleague Nick Jenkins or I to discuss any aspect of the proposals if necessary.

Yours sincerely

Indy Shokar
Senior Planning Consultant

Hinckley & Bosworth Borough Council
Planning Services

APPROVED PLAN

...../...../.....

Savills (L&P) Limited: Chartered Surveyors, Regulated by RICS. A subsidiary of Savills plc. Registered in England No. 2605138.
Registered office: 20 Grosvenor Hill, London W1K 3HQ