



NOTES:


THE BUILDER IS RESPONSIBLE FOR THE SETTING OUT OF THE WORKS, THE CHECKING OF ALL DIMENSIONS AND LEVELS ON SITE, AND THE REPORTING OF ANY DISCREPANCIES TO THE PROPRIETOR PRIOR TO COMMENCEMENT OF WORK..

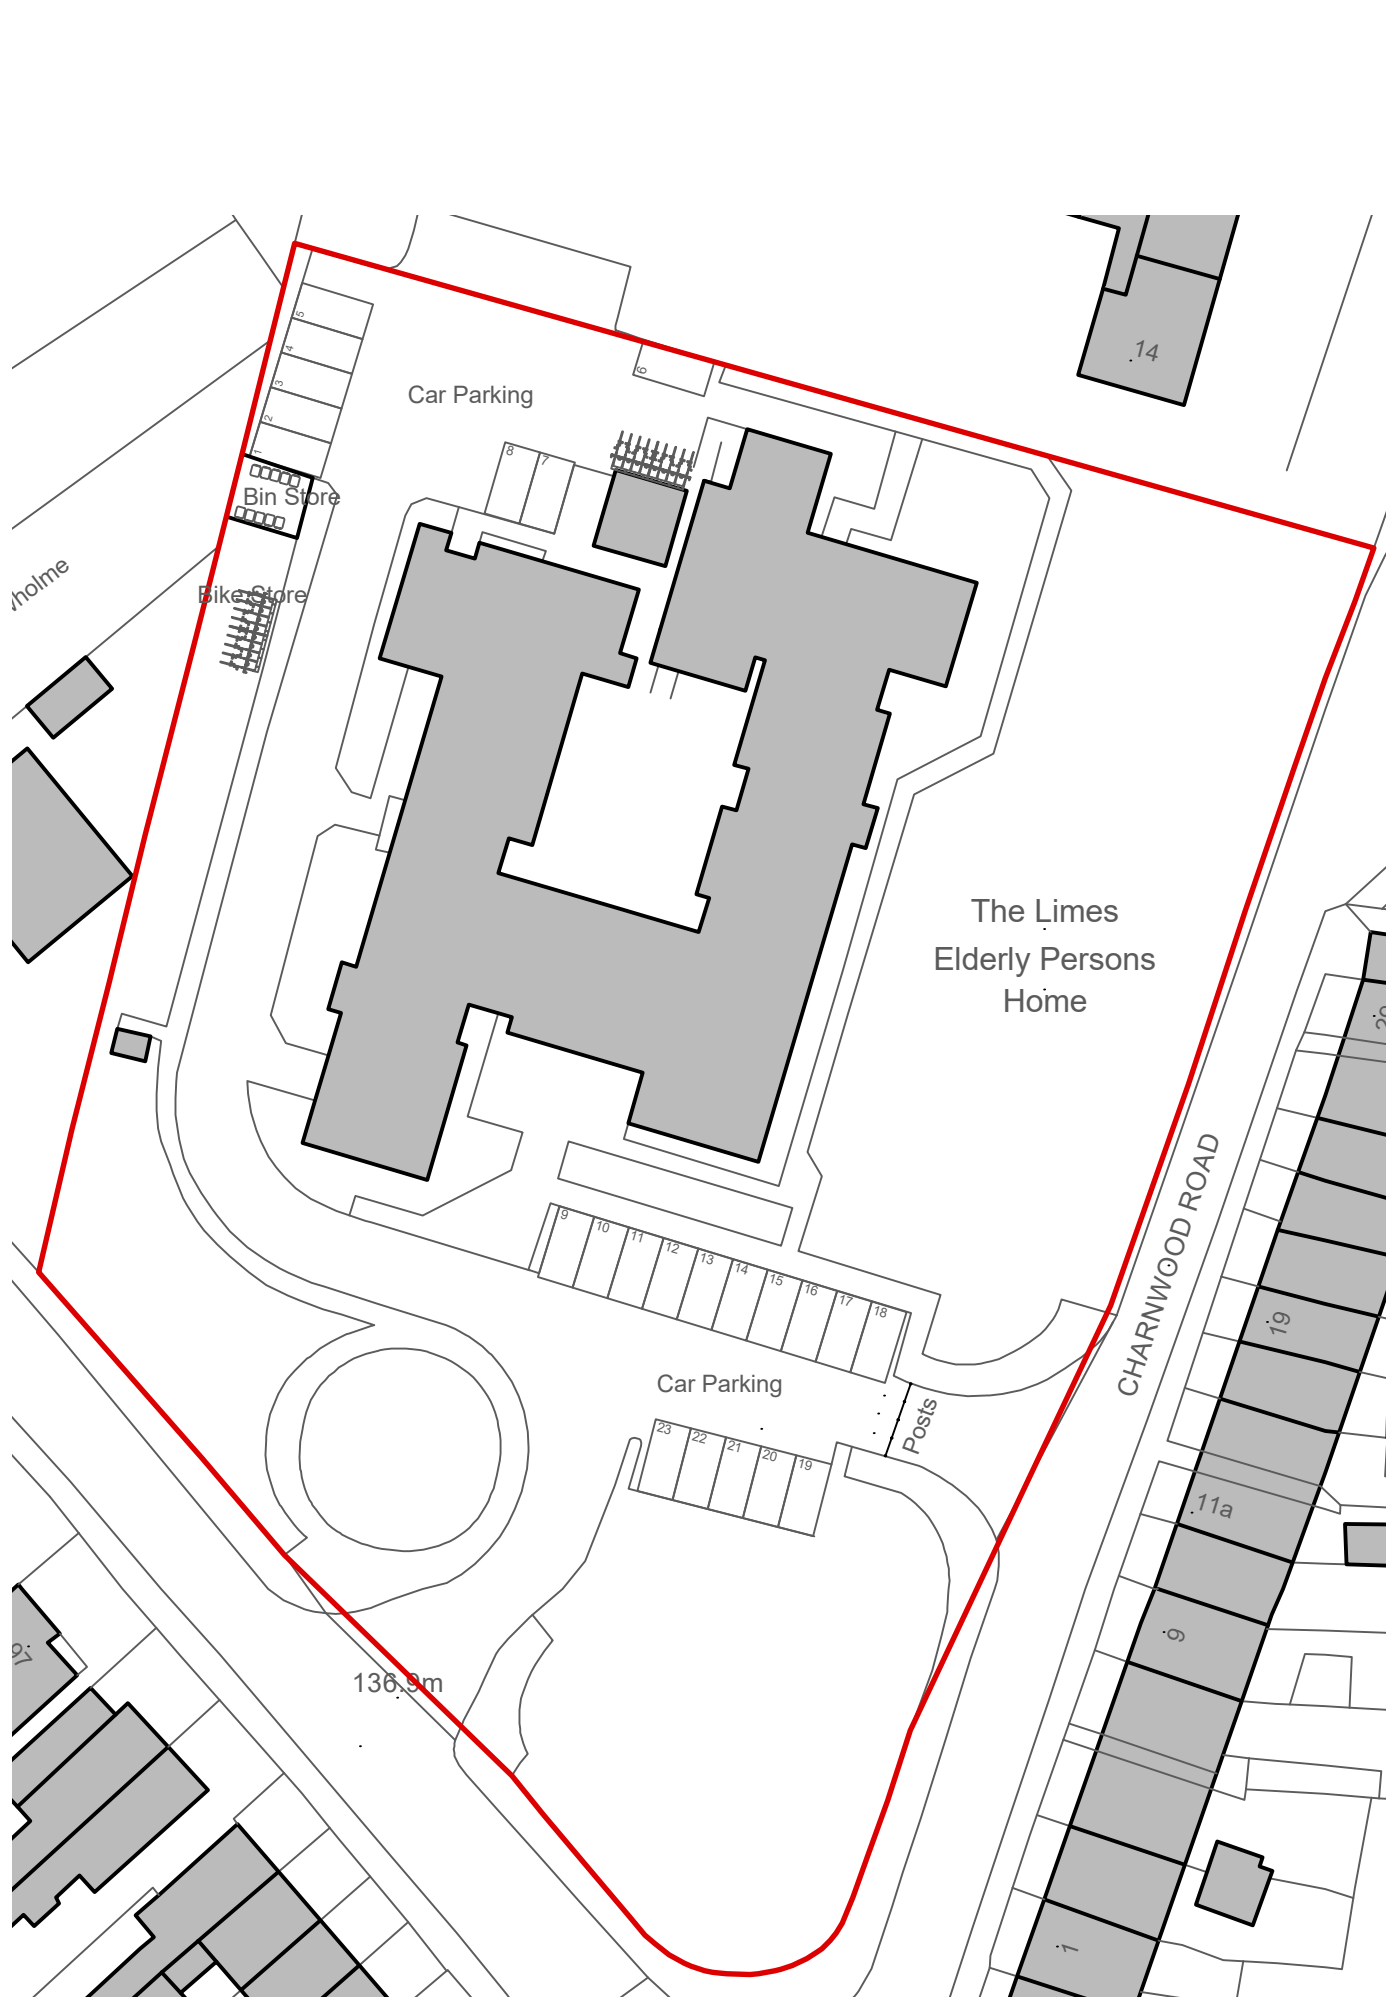



BLOCK PLAN
Scale 1:500

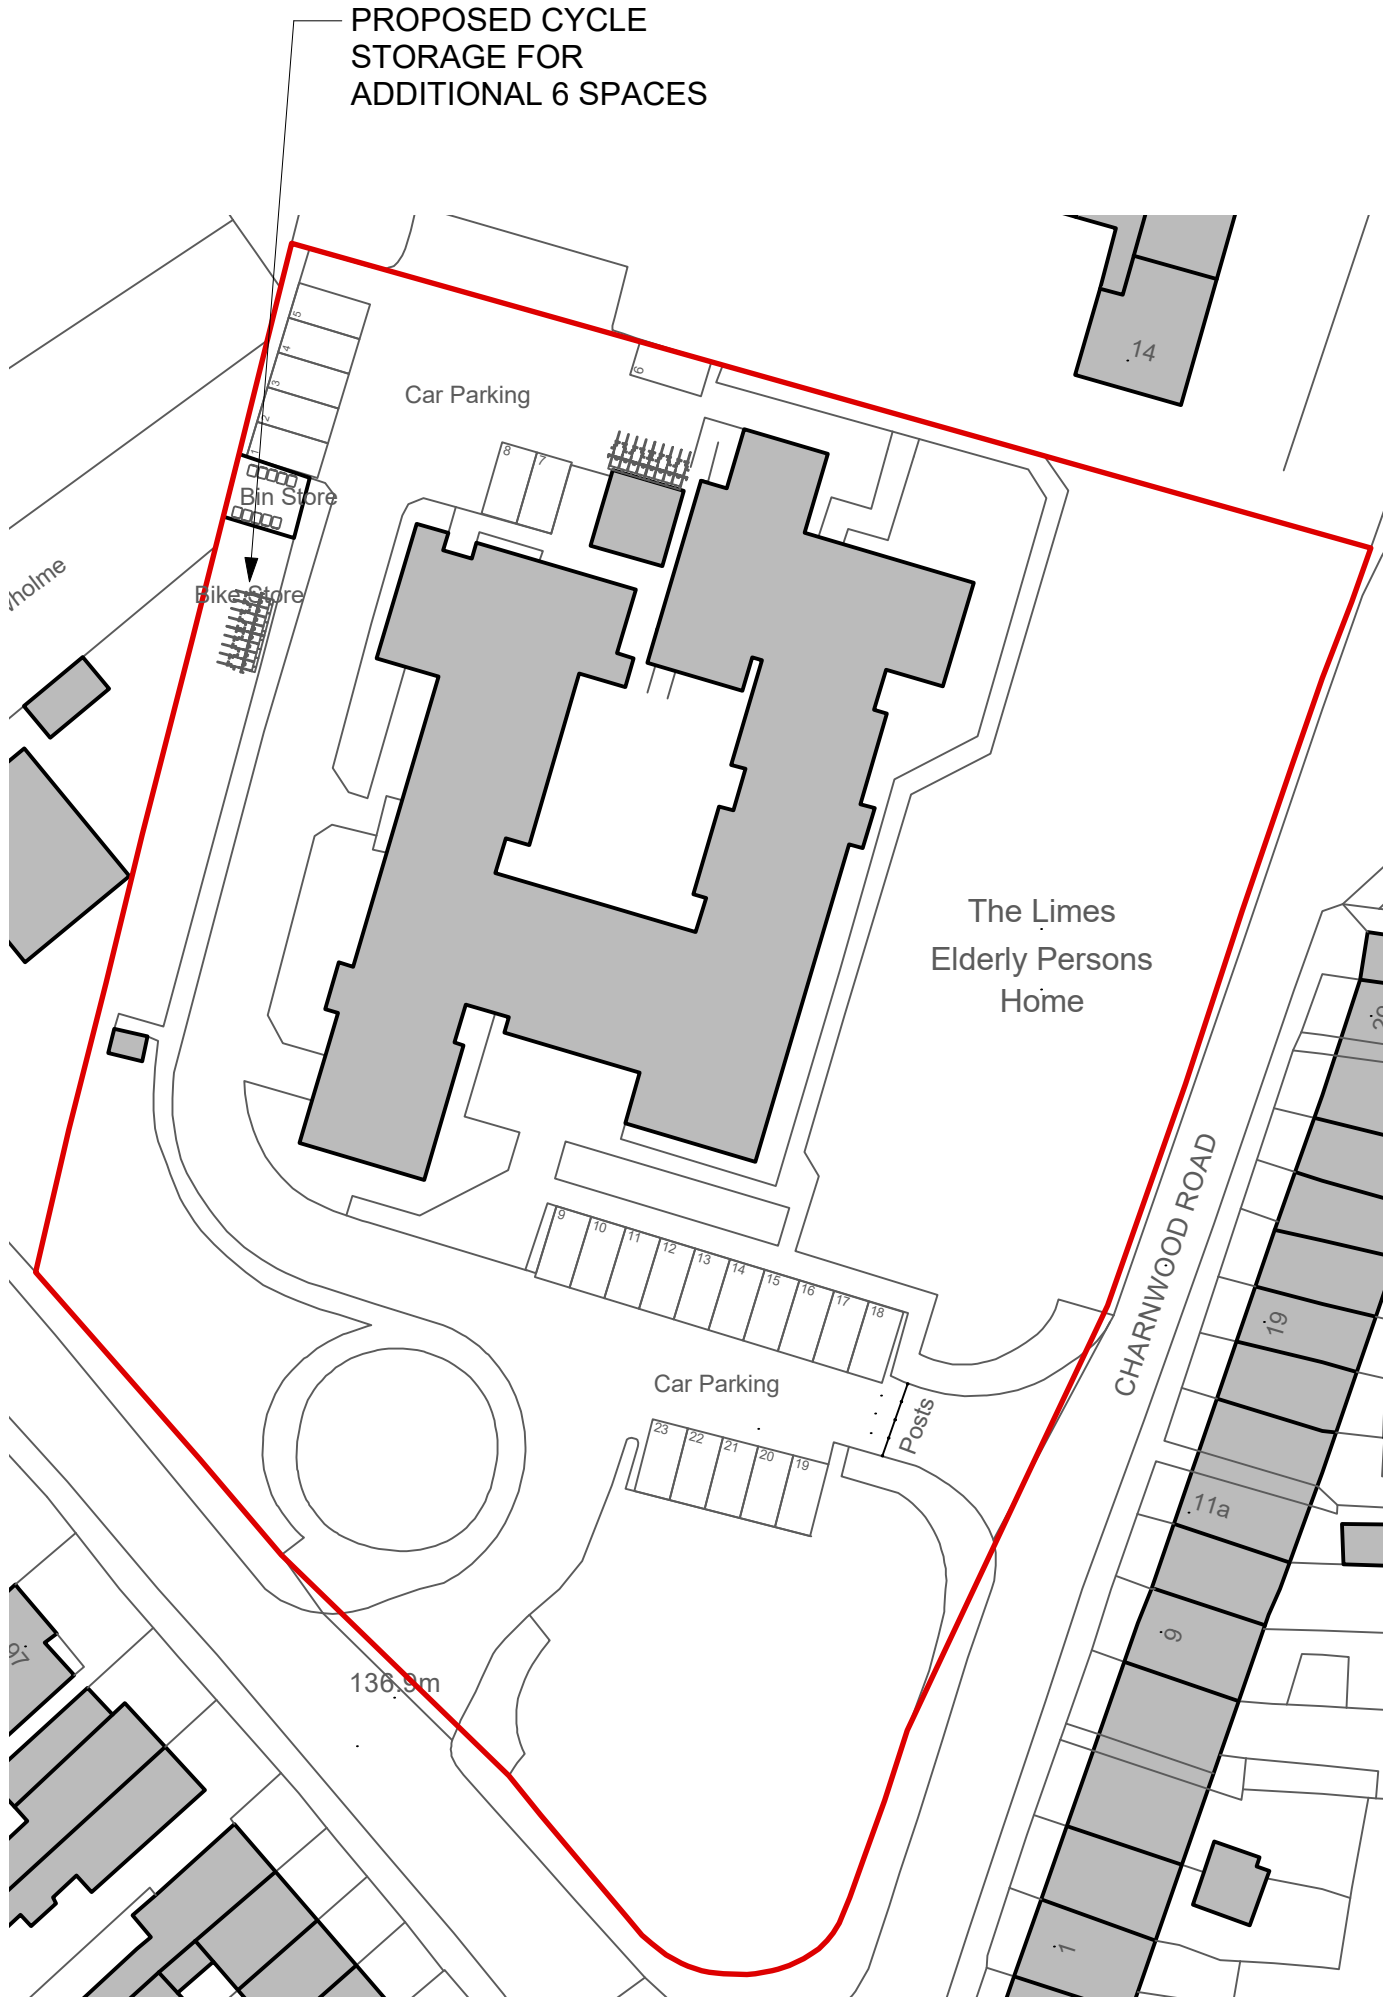

BLOCK PLAN - AS PROPOSED
Scale 1:500

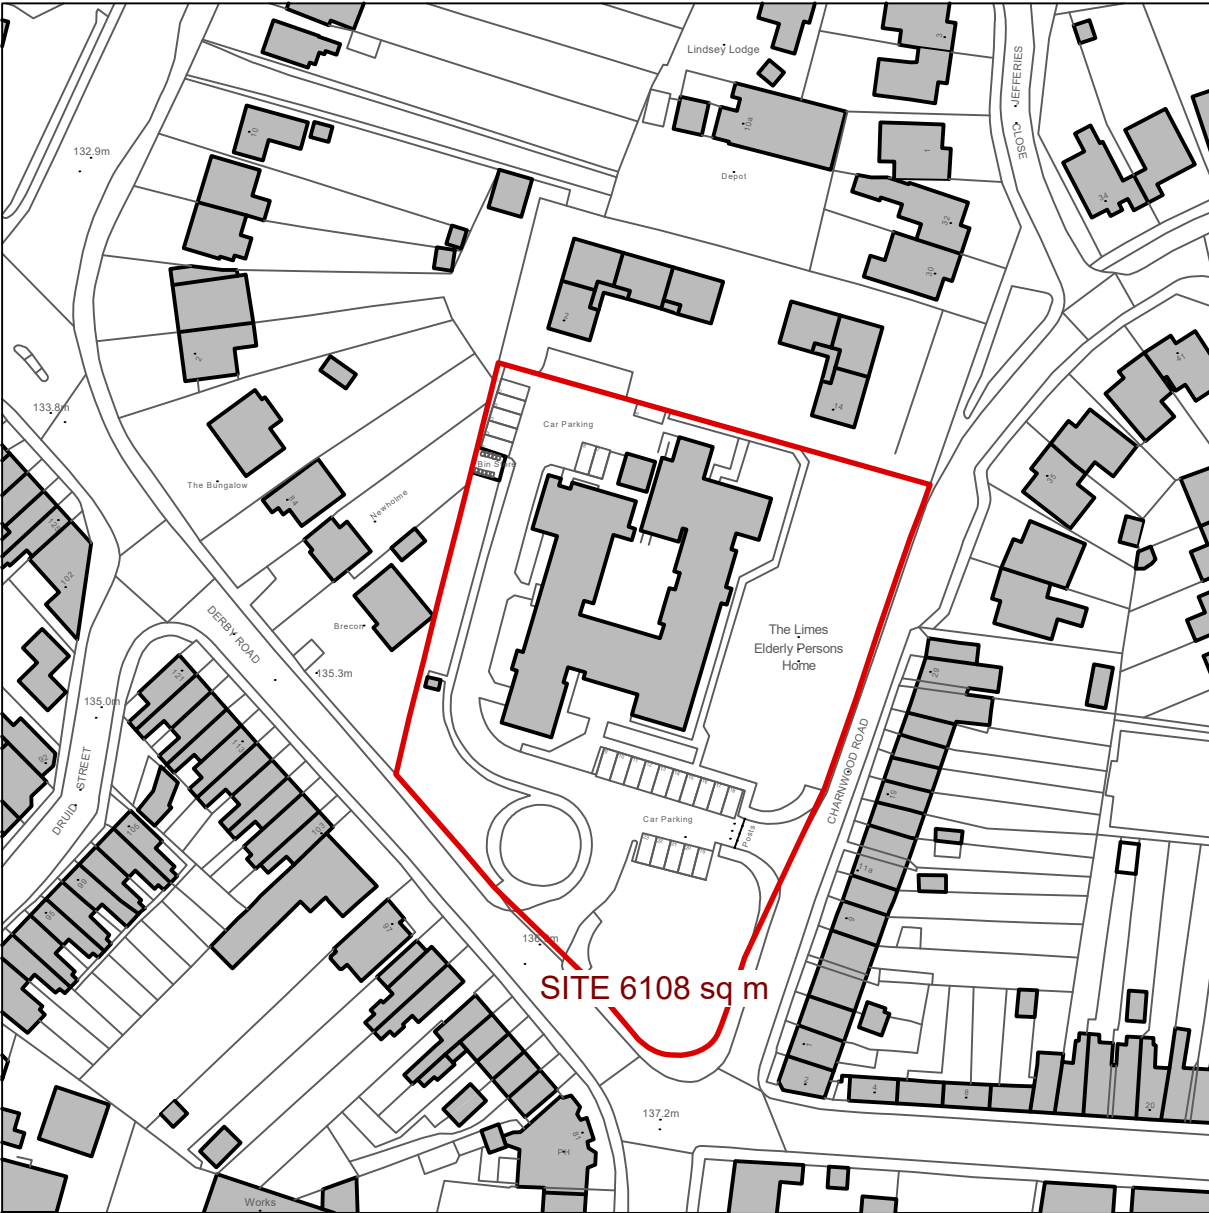

LOCATION PLAN
Scale 1:1250

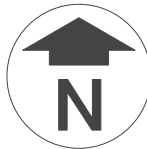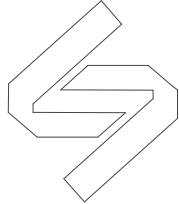ISSUE	DATE	REVISION
NOTE DO NOT SCALE FROM DRAWING. USE FIGURED DIMENSIONS ONLY. CHECK ALL DIMENSIONS ON SITE BEFORE ANY MANUFACTURE OR CONSTRUCTION.		
PROJECT		
THE LIMES, DERBY ROAD, HINCKLEY, LEICESTERSHIRE, LE10 1QF		
CLIENT		
LEICESTERSHIRE COUNTY CARE LIMITED		
DRAWING		
BLOCK & LOCATION PLANS - EXISTING/PROPOSED		
NORTH		
		
		
PROJECT #	DWG #	REV
DATE	22/06/2023	BLL-GA-EX
SCALE @ A1	AS SHOWN	
DRAWN	AS	
	CHKD	
	DVK	