



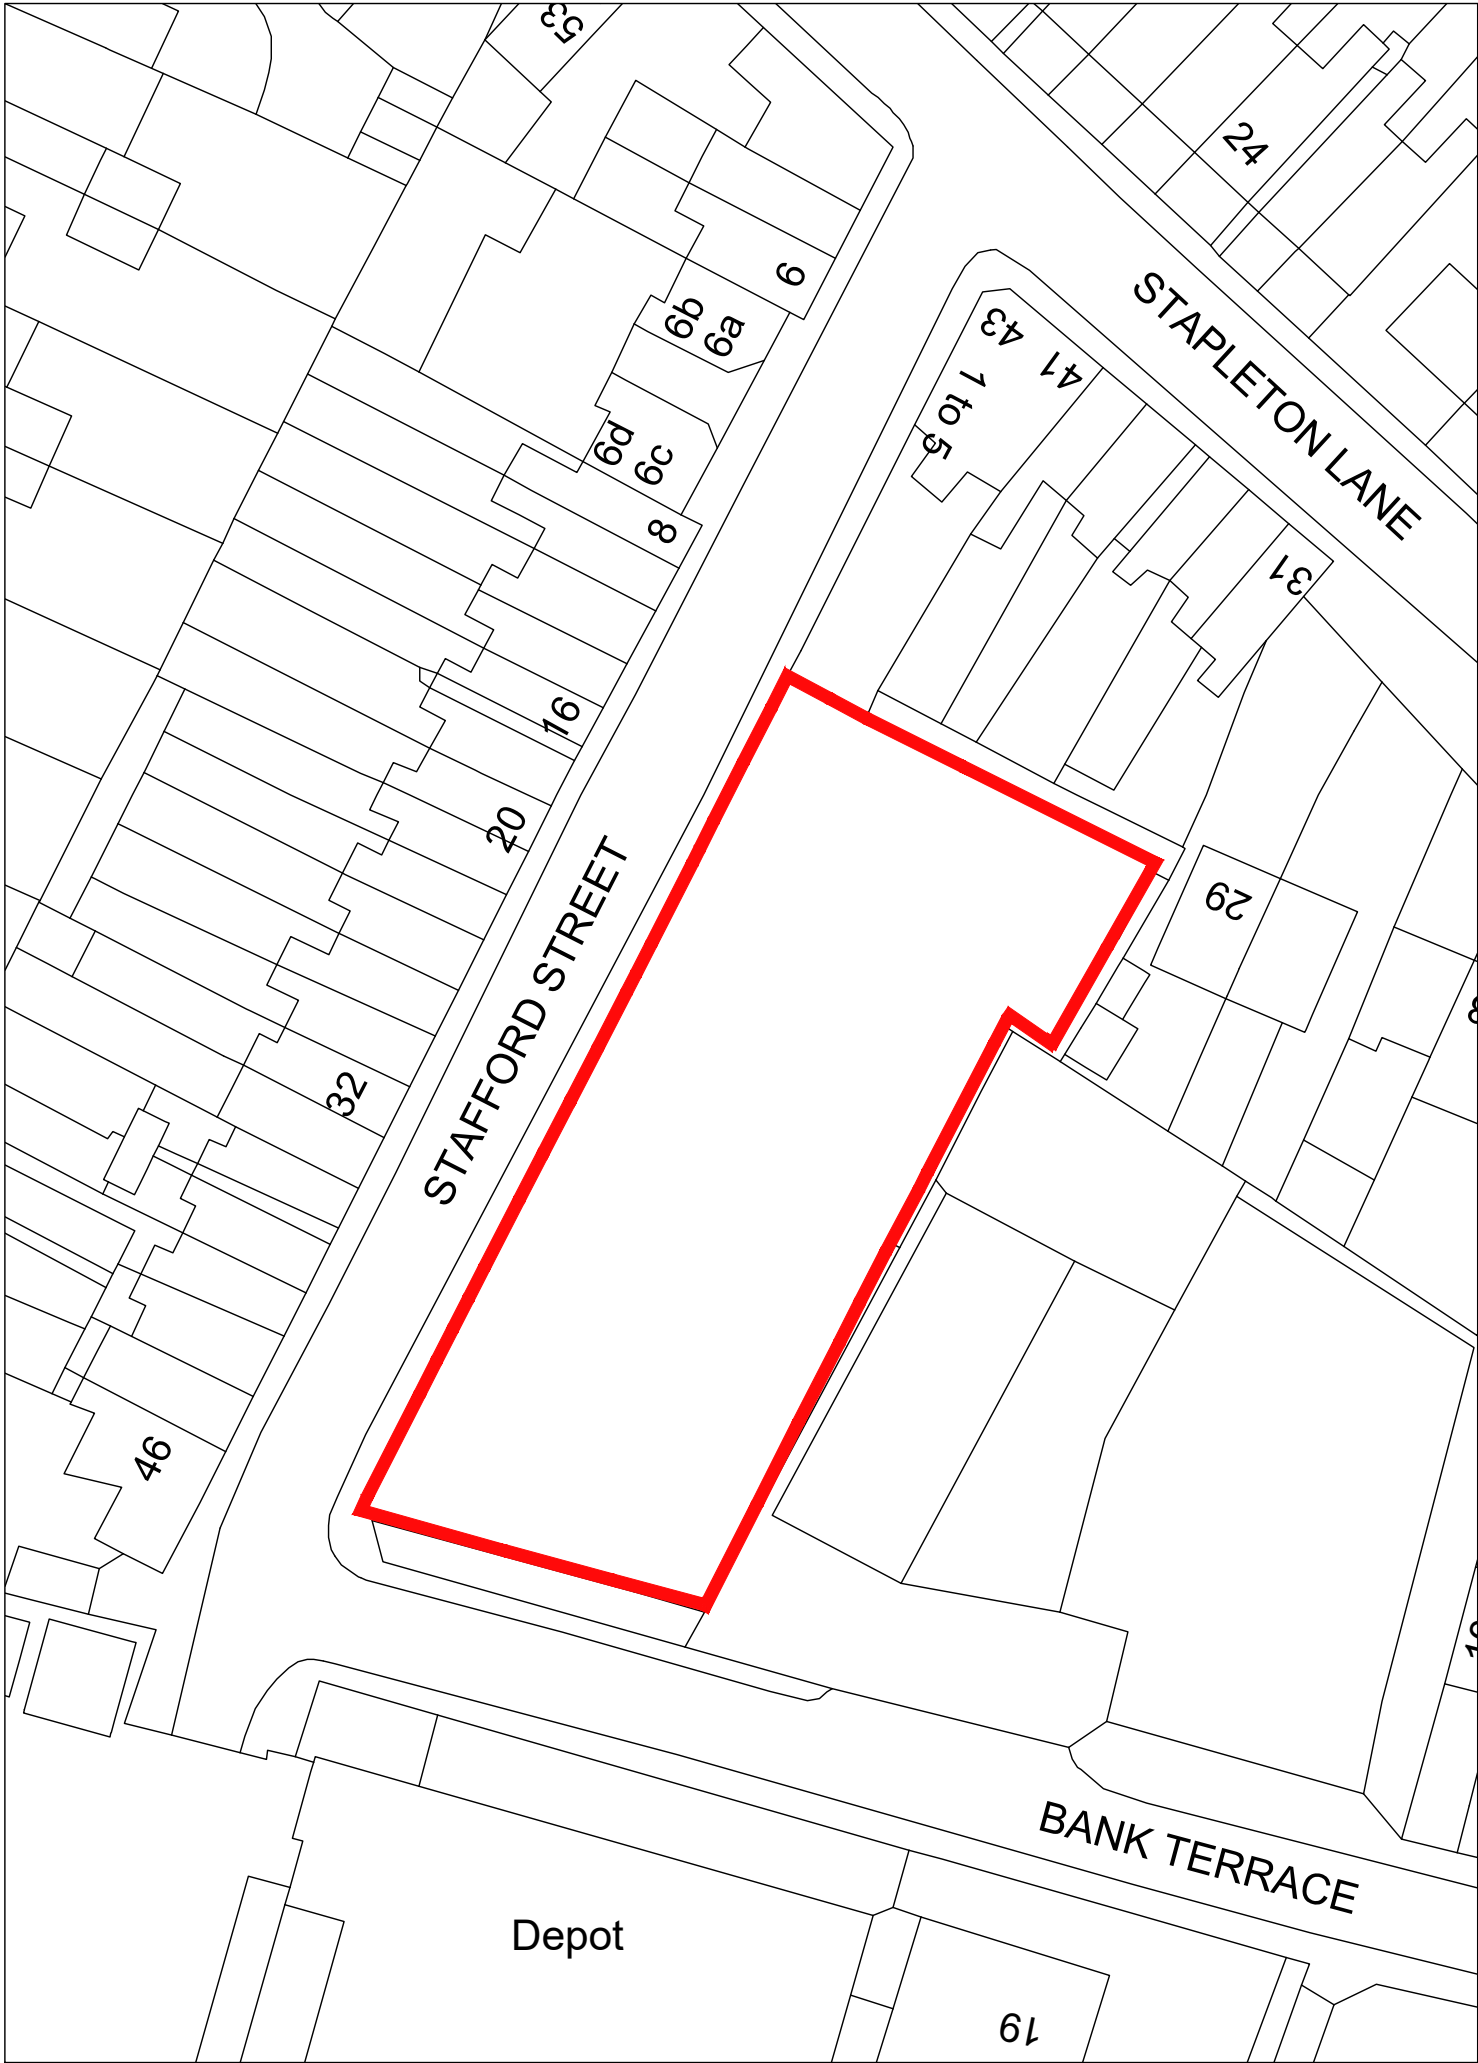


Site Block Plan 1:500

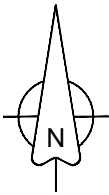


— Site boundary, 0.36
acres (1,462m²)

The copyright of this drawing is vested with AP Engineering Design Ltd and must not be copied or reproduced without the consent of the company.
Figured dimensions only to be taken from this drawing. DO NOT SCALE.
All contractors must visit the site and be responsible for checking all setting out dimensions and notifying the architect of any discrepancies prior to any manufacture or construction work.
NOTES:

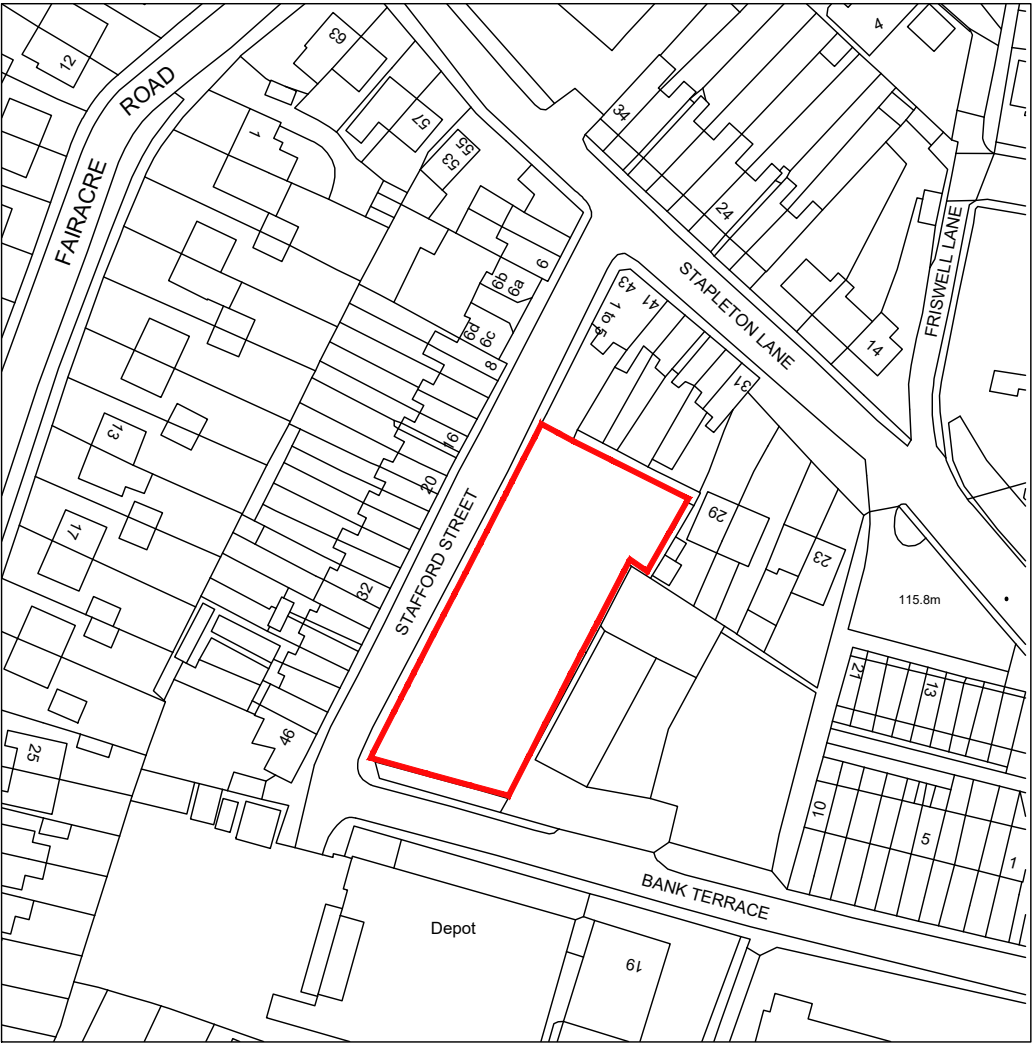

Site Location Plan 1:1250

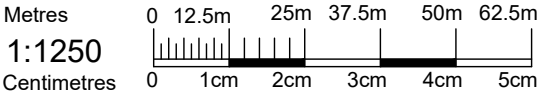

Ordnance Survey, (c) Crown Copyright 2023. All rights reserved. Licence number 100022432

REVISION	DATE	NOTES	CHK
----------	------	-------	-----

FOR PLANNING

Client

Habitat Excel Ltd.
Project

STAFFORD STREET, BARWELL

Drawing Title
SITE LOCATION / RED LINE PLAN

Drawn	Checked	Paper Size	Scale	Date
PA	jd	A3	1:500 1:1250	April 23
Project No.	Drawing No.	Revision		
23 002	0100	-		