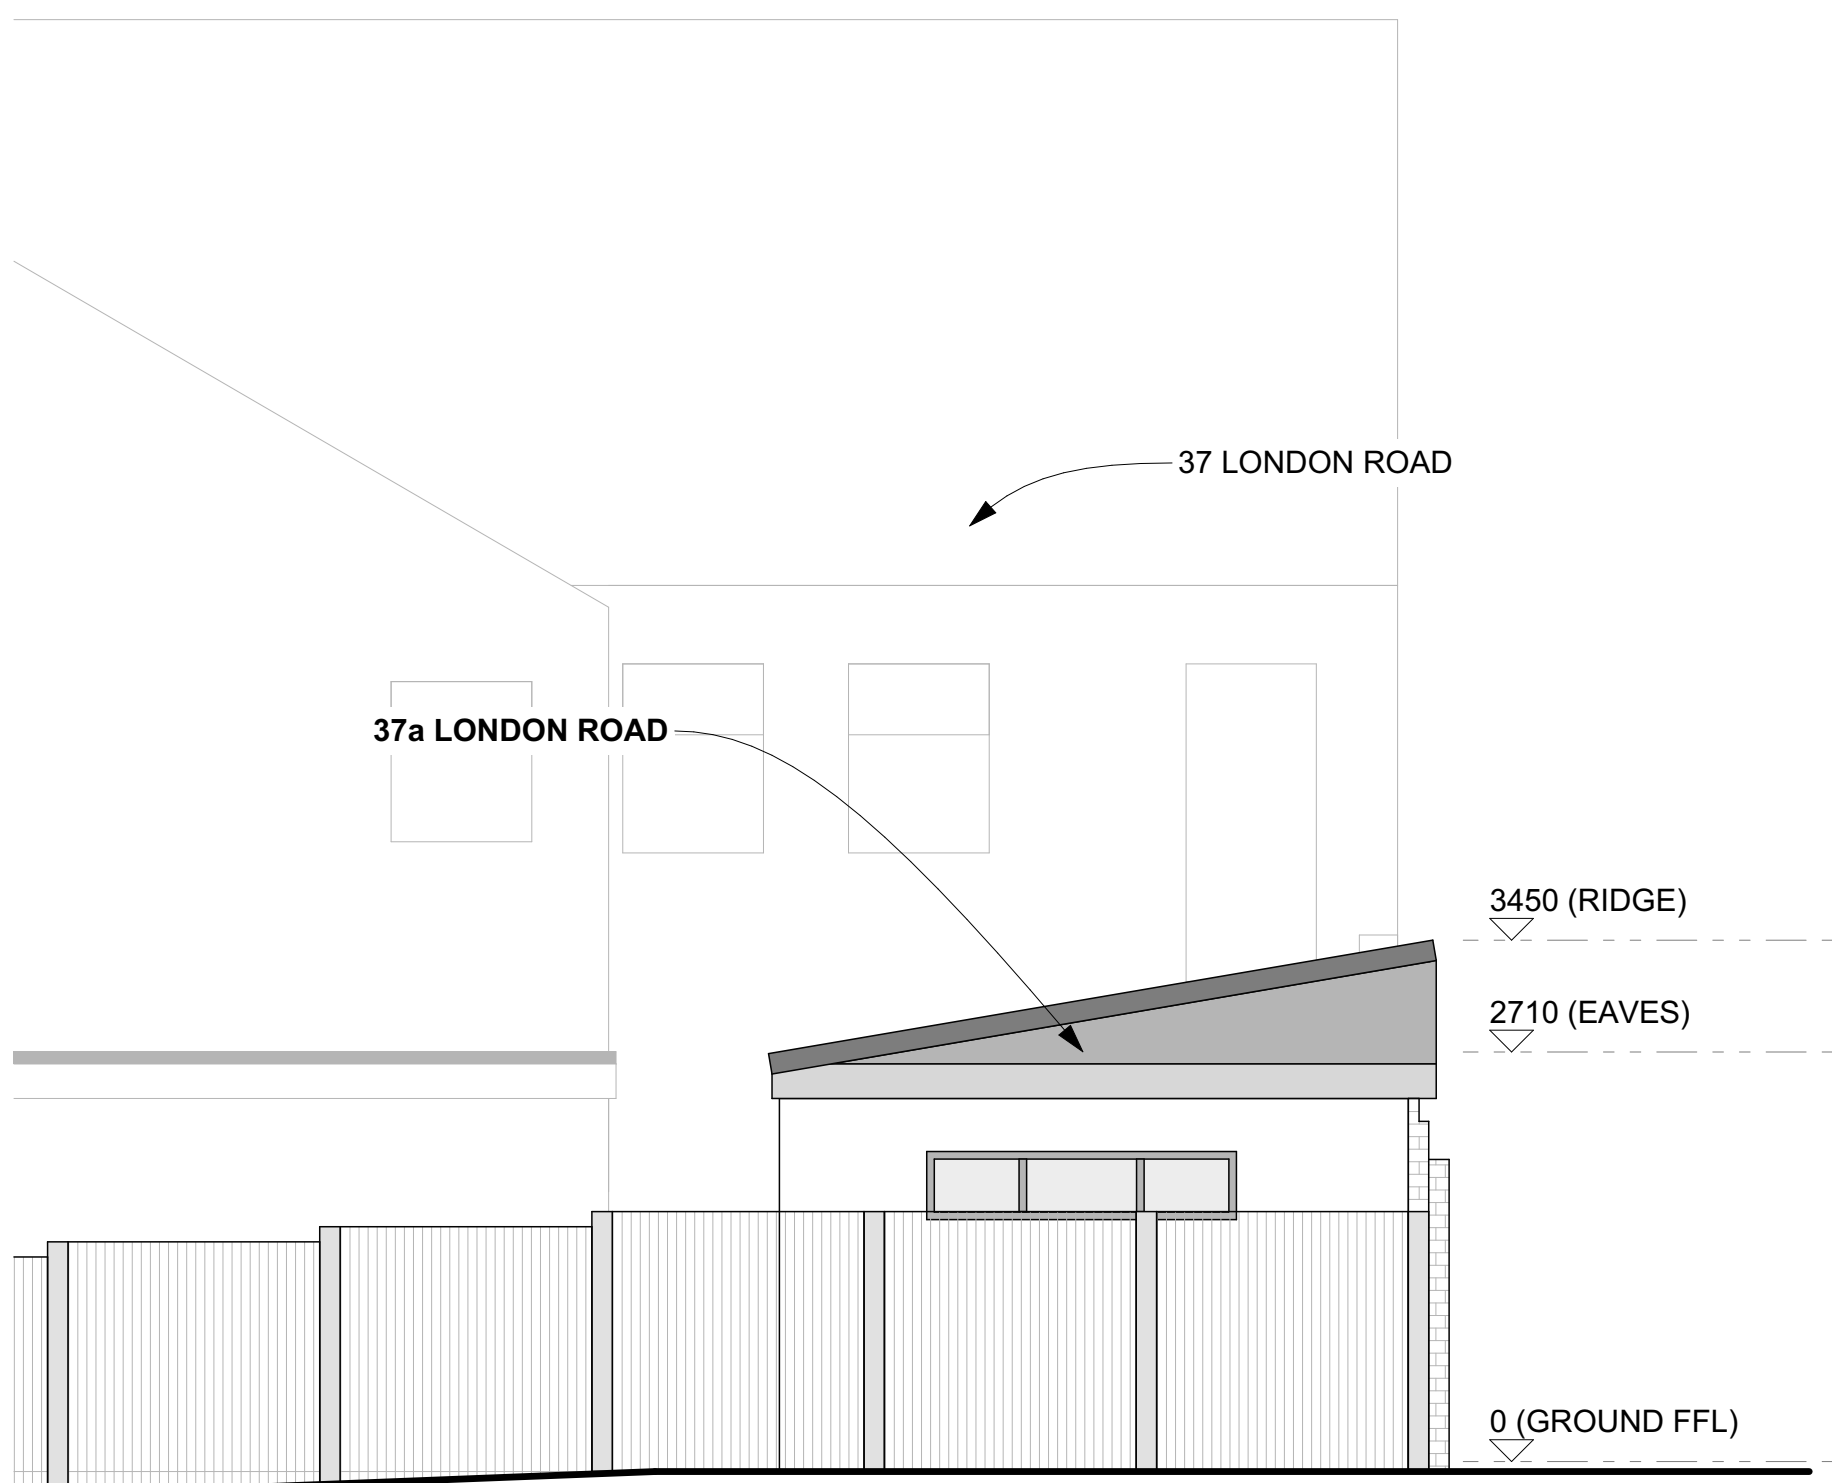
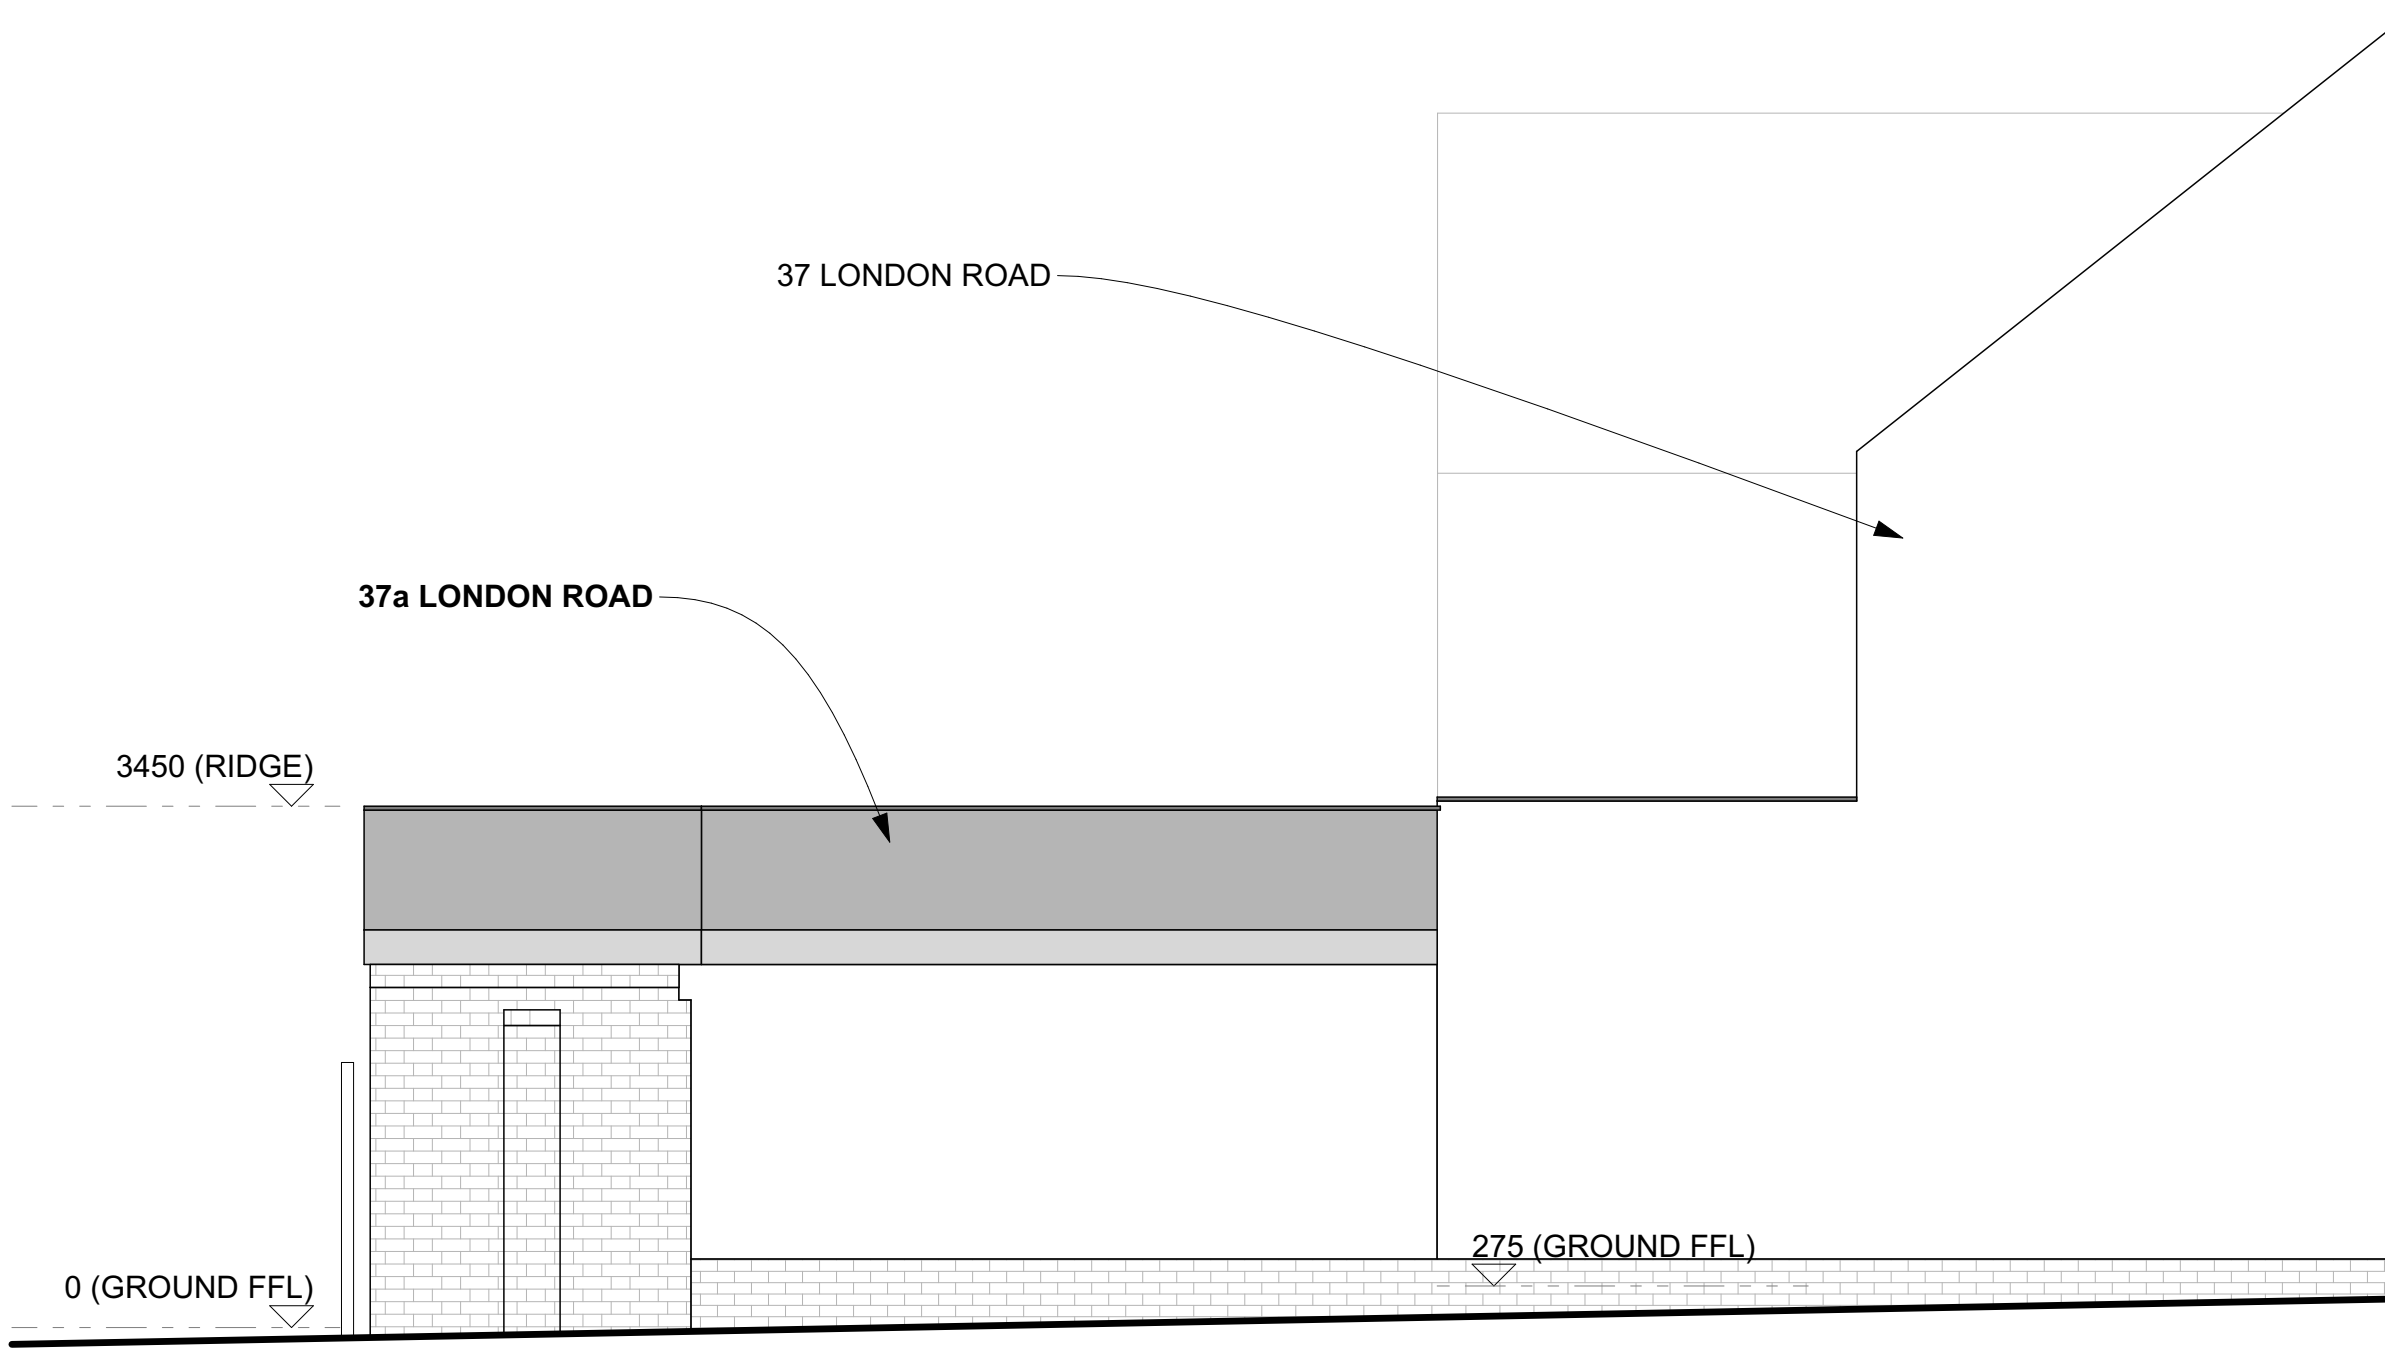
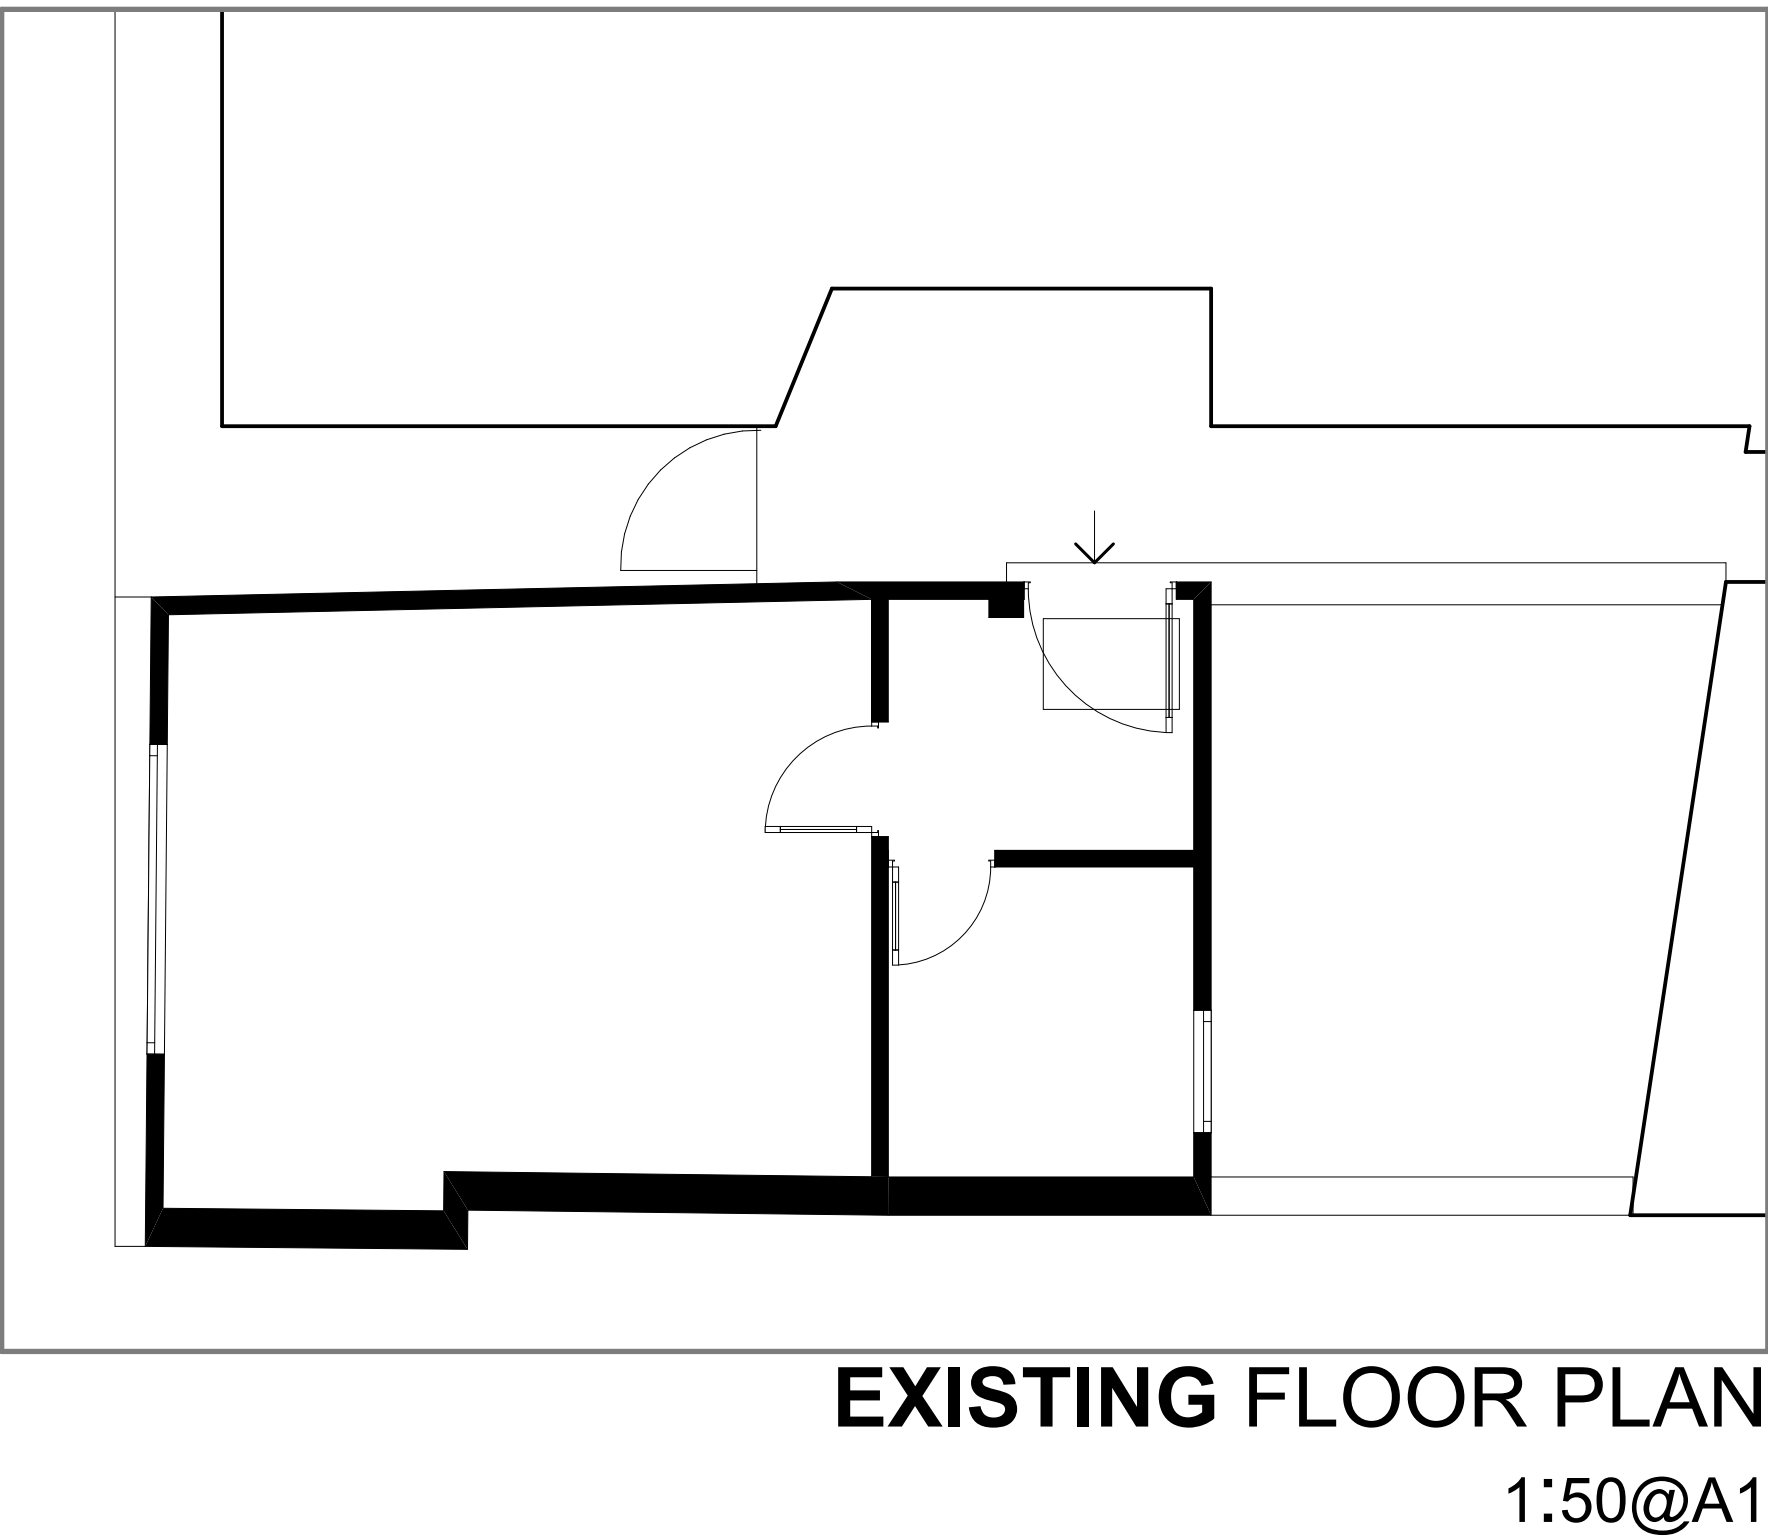
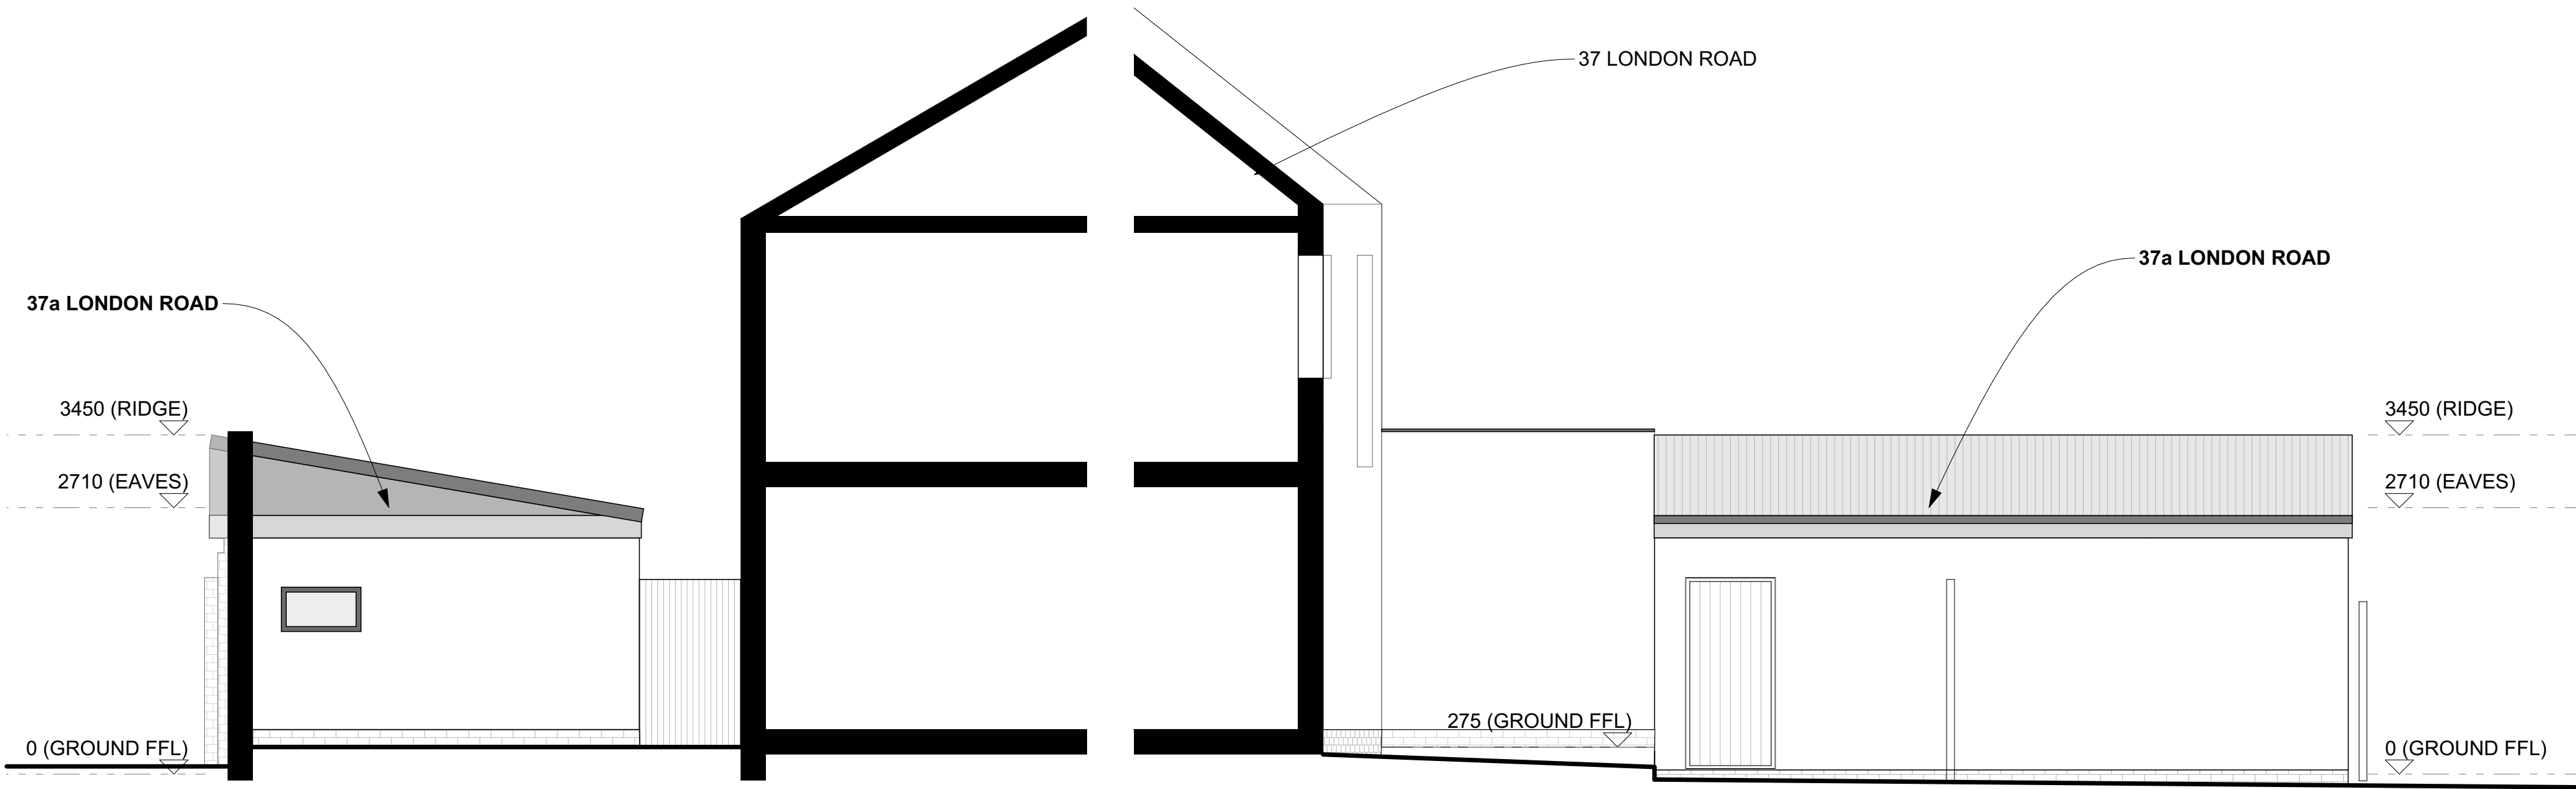


PLANNING

project: 37A LONDON ROAD, HINCKLEY

drawing: EXISTING ELEVATIONS

scale: 1:50 @A1 date: JUN 2023 dwg. no. 0135-03

do not scale from this drawing dimensions and levels to be checked on site by the contractor all dimensions in millimeters unless otherwise noted - all levels in meters unless otherwise noted information is solely for costing purposes. Contractor is responsible for ensuring Building Regulations approvals. Specifications are indicative only, it is the contractor's responsibility to ensure all statutory and client requirements are met. All structural information is subject to Structural Engineer's details / specification / calculations.