



Existing South East Elevation
Scale 1/100




Existing South West Elevation
Scale 1/100



Existing North West Elevation
Scale 1/100




Existing North East Elevation
Scale 1/100

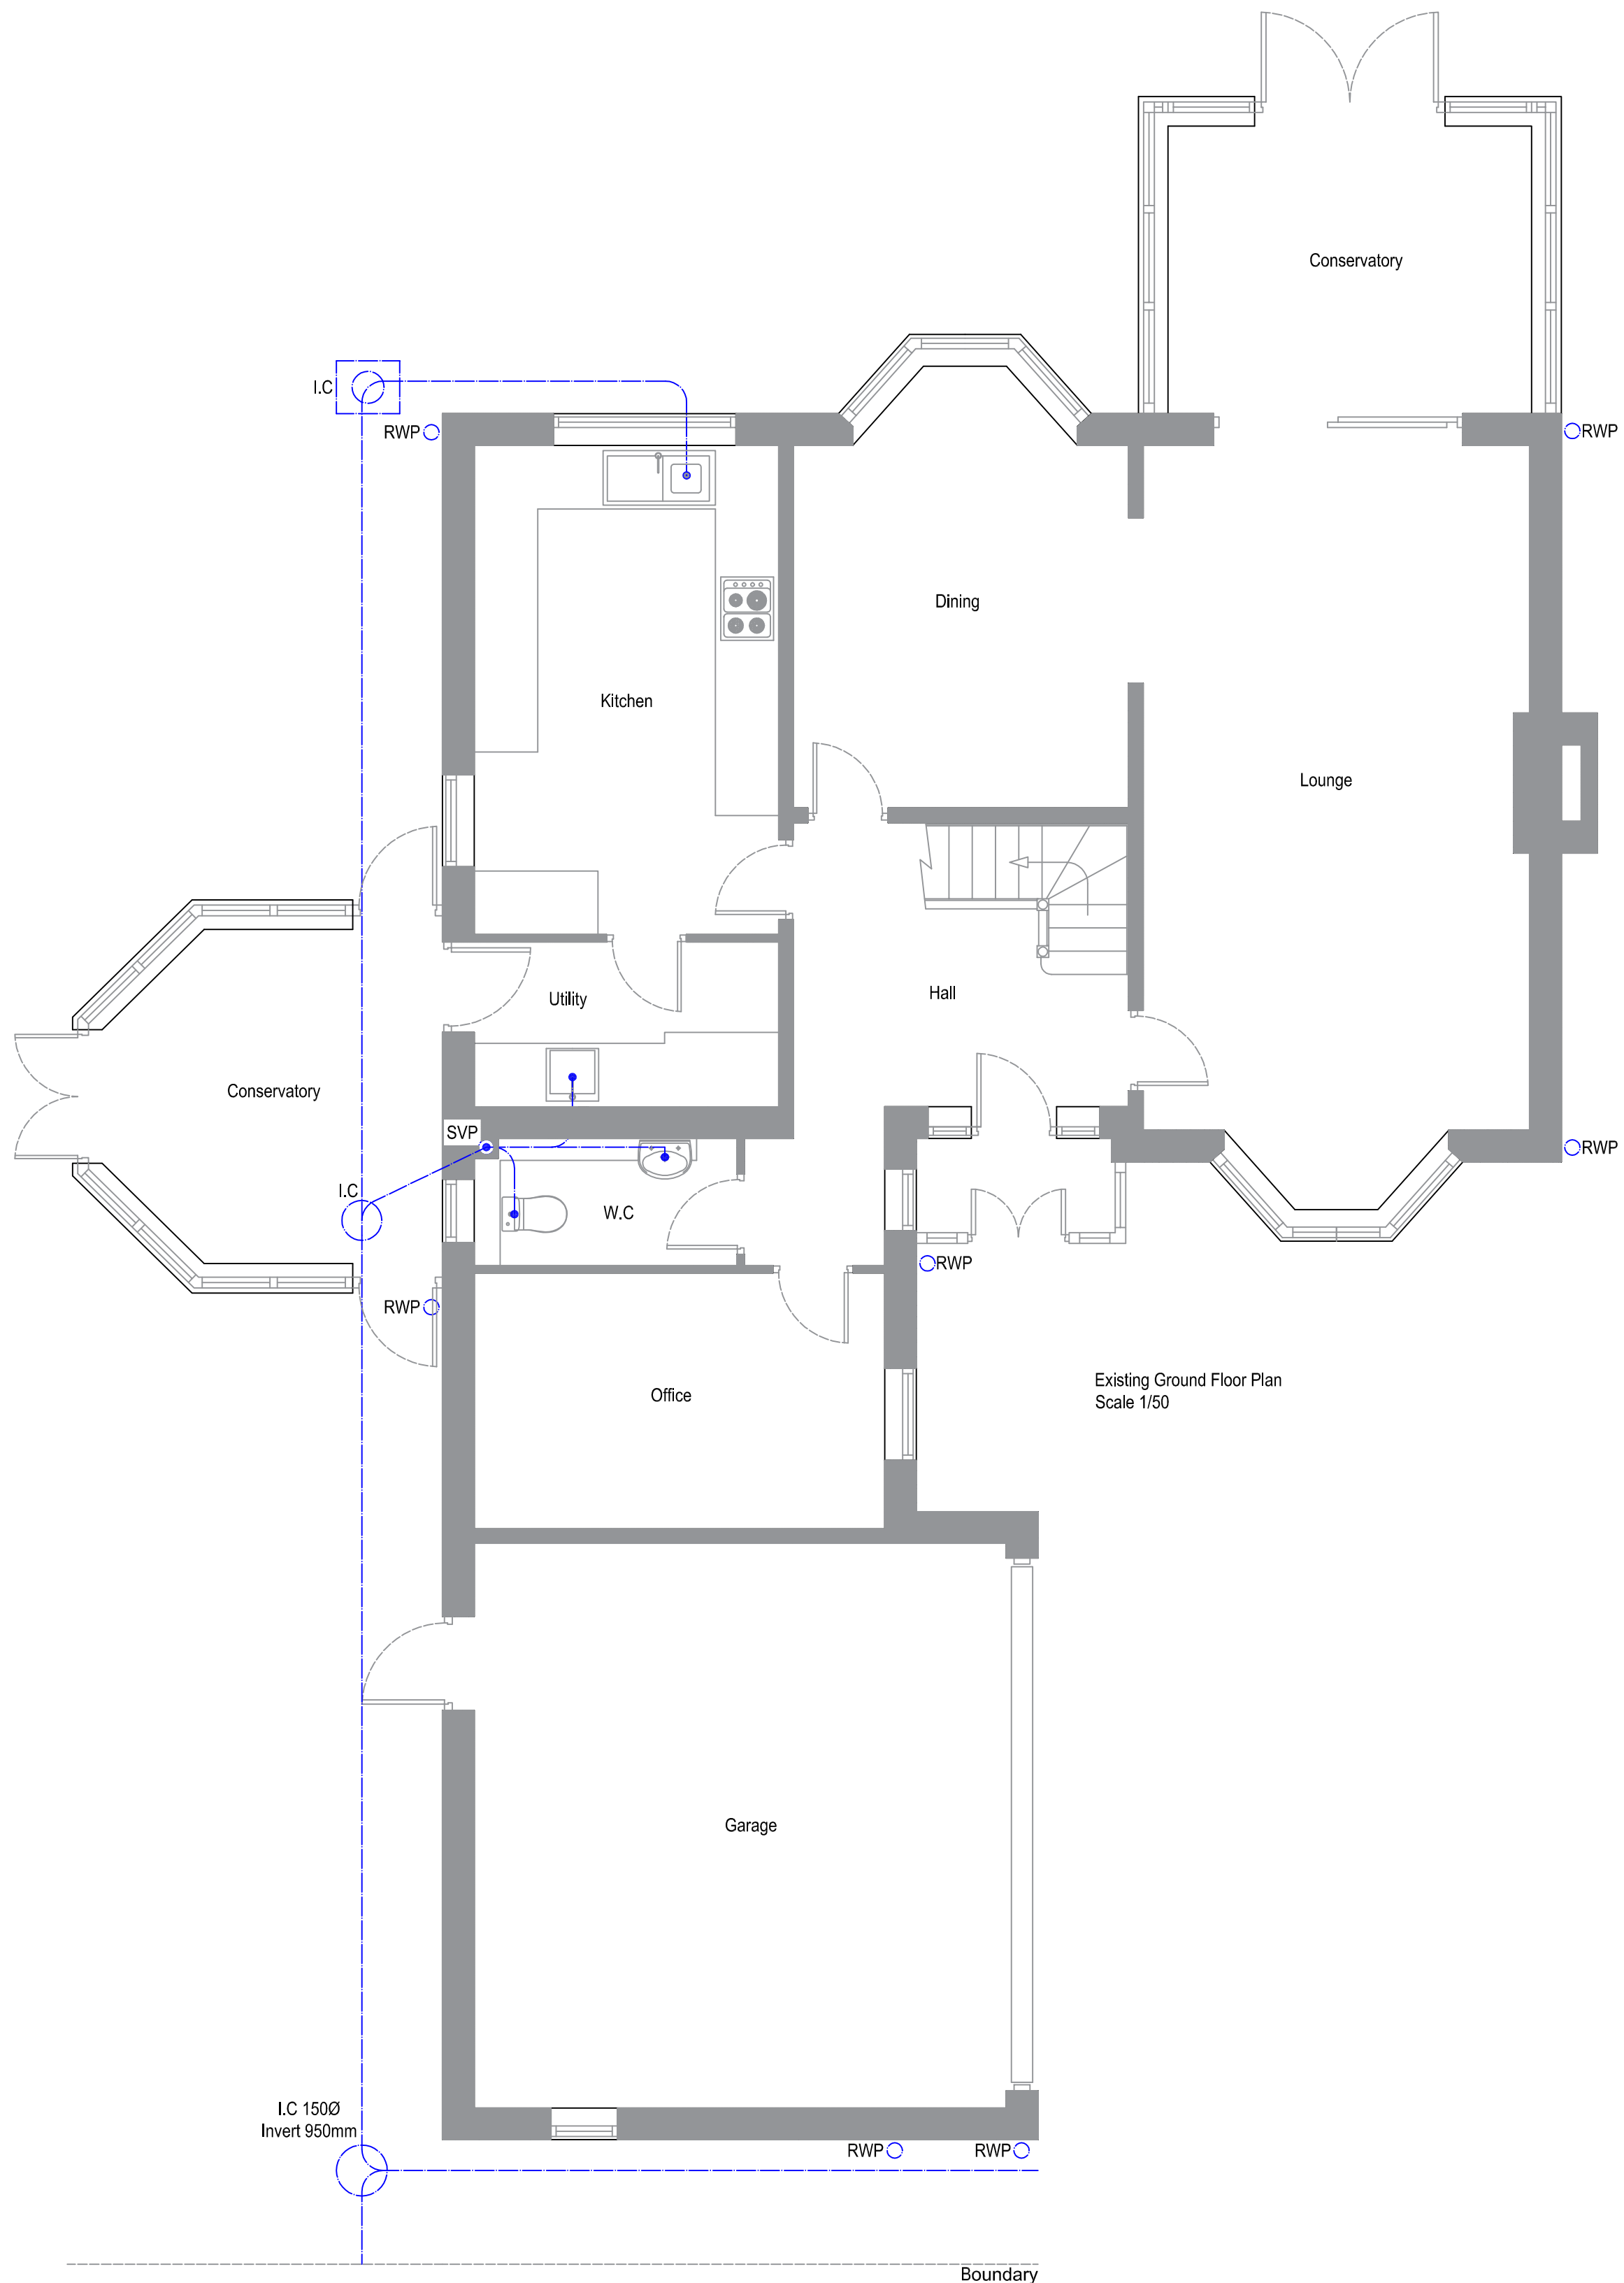


Existing Ground Floor Plan
Scale 1/50

EXISTING

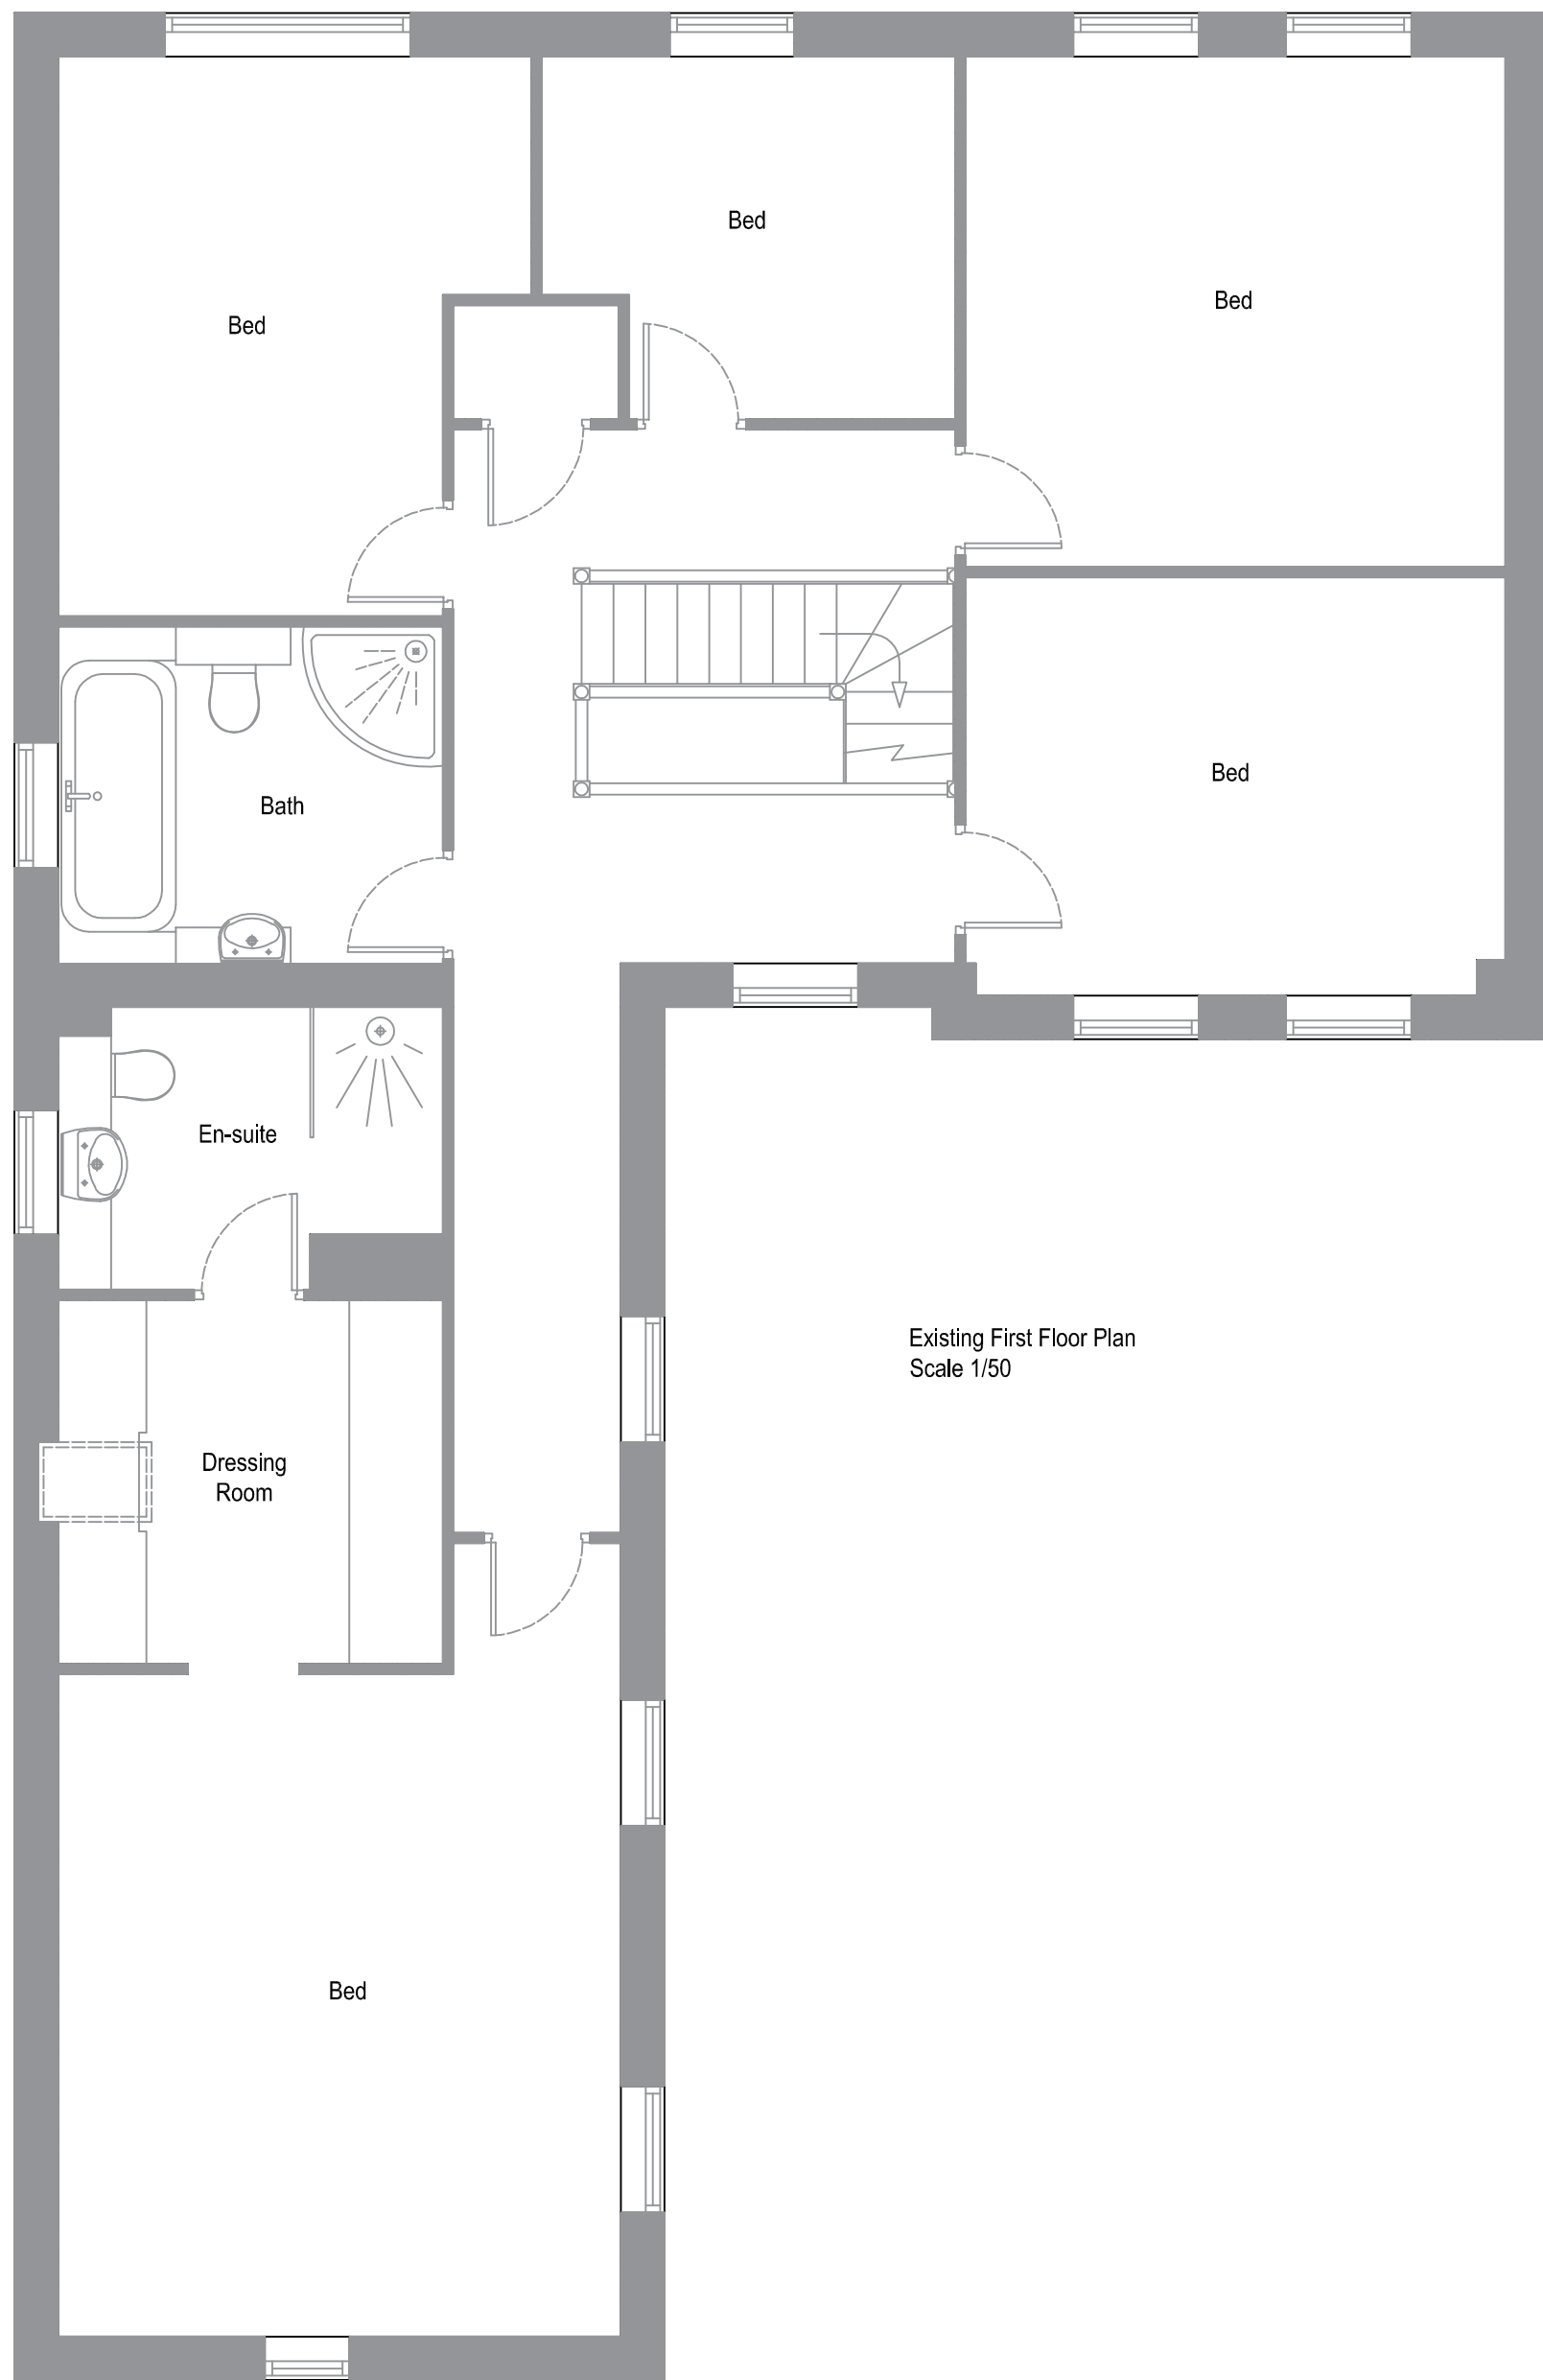

Existing First Floor Plan
Scale 1/50

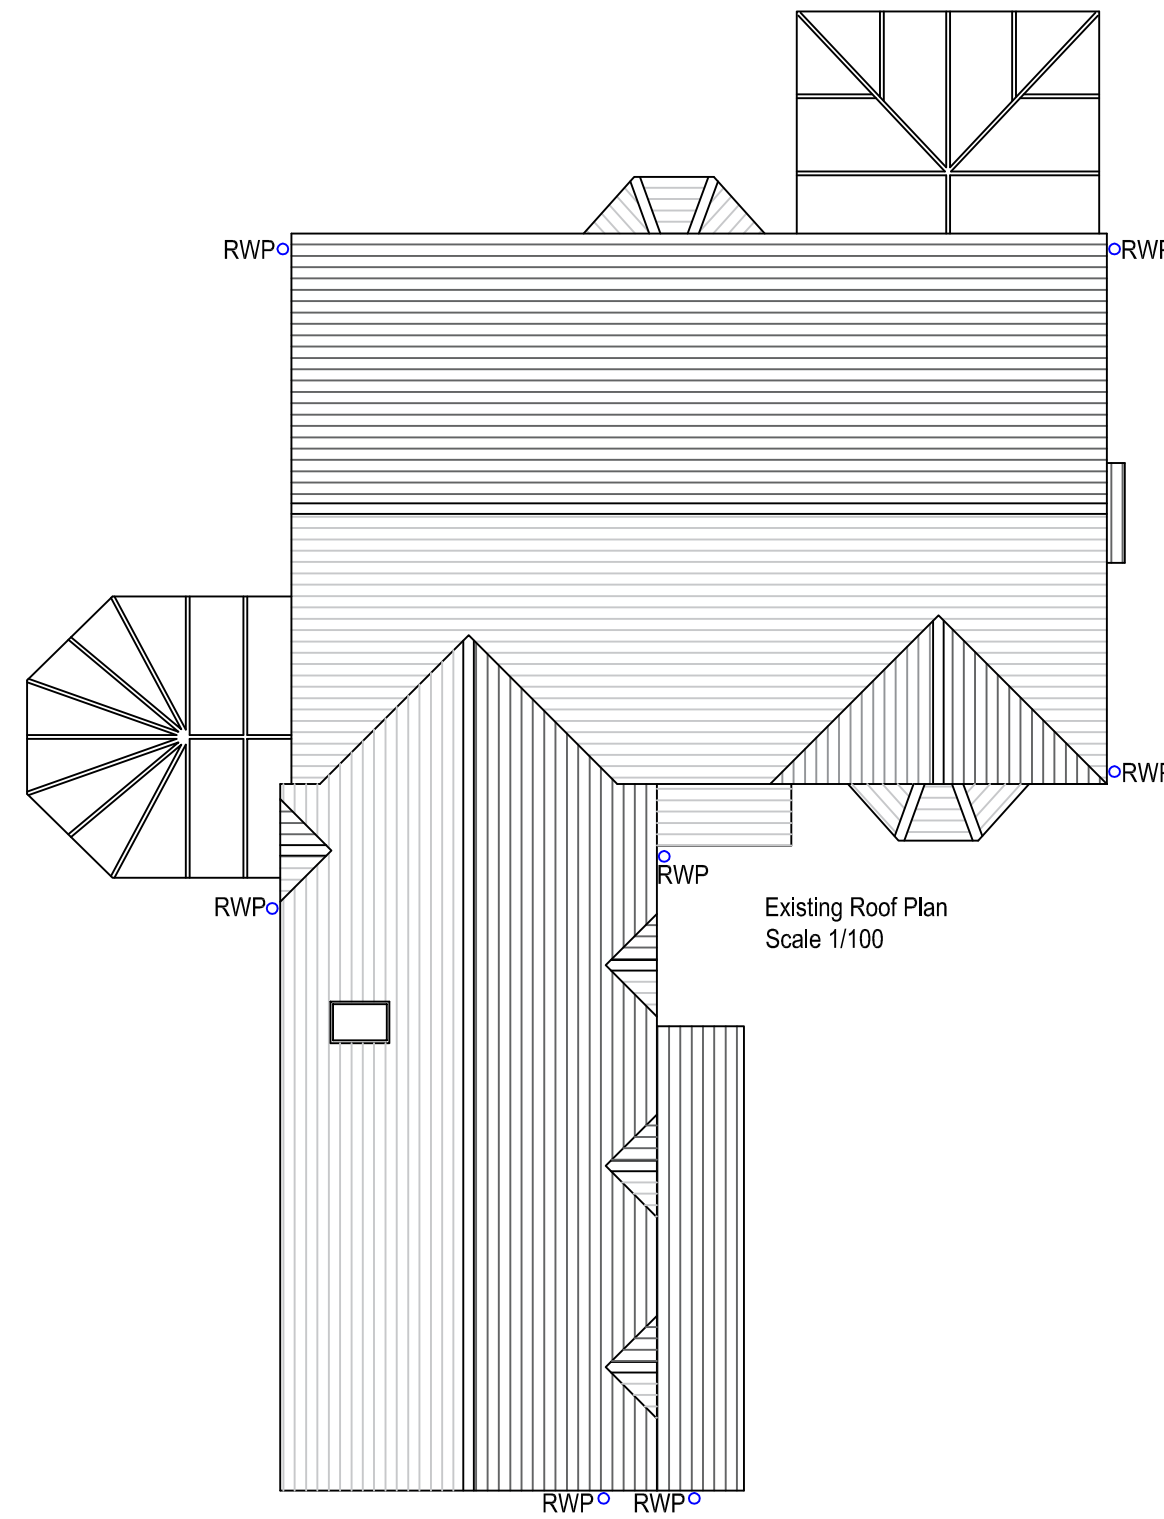

Existing Roof Plan
Scale 1/100

Title: PLANS & ELEVATIONS
Project: TWO STOREY SIDE EXTENSION, SINGLE STOREY REAR AND SIDE EXTENSION
Location: MR J & MRS K BLACKMAN, 7 HILL CLOSE, PECKLETON, LEICESTERSHIRE, LE9 7RQ

Onemoreroom
Architectural Designers

205 Glenfield Road
Leicester
LE3 6DL

Tel: 07970 431698
Email: info@omrleicester.co.uk
Date: 22.06.2023
Scale: varies @ A1

JKB01-05-23PL

