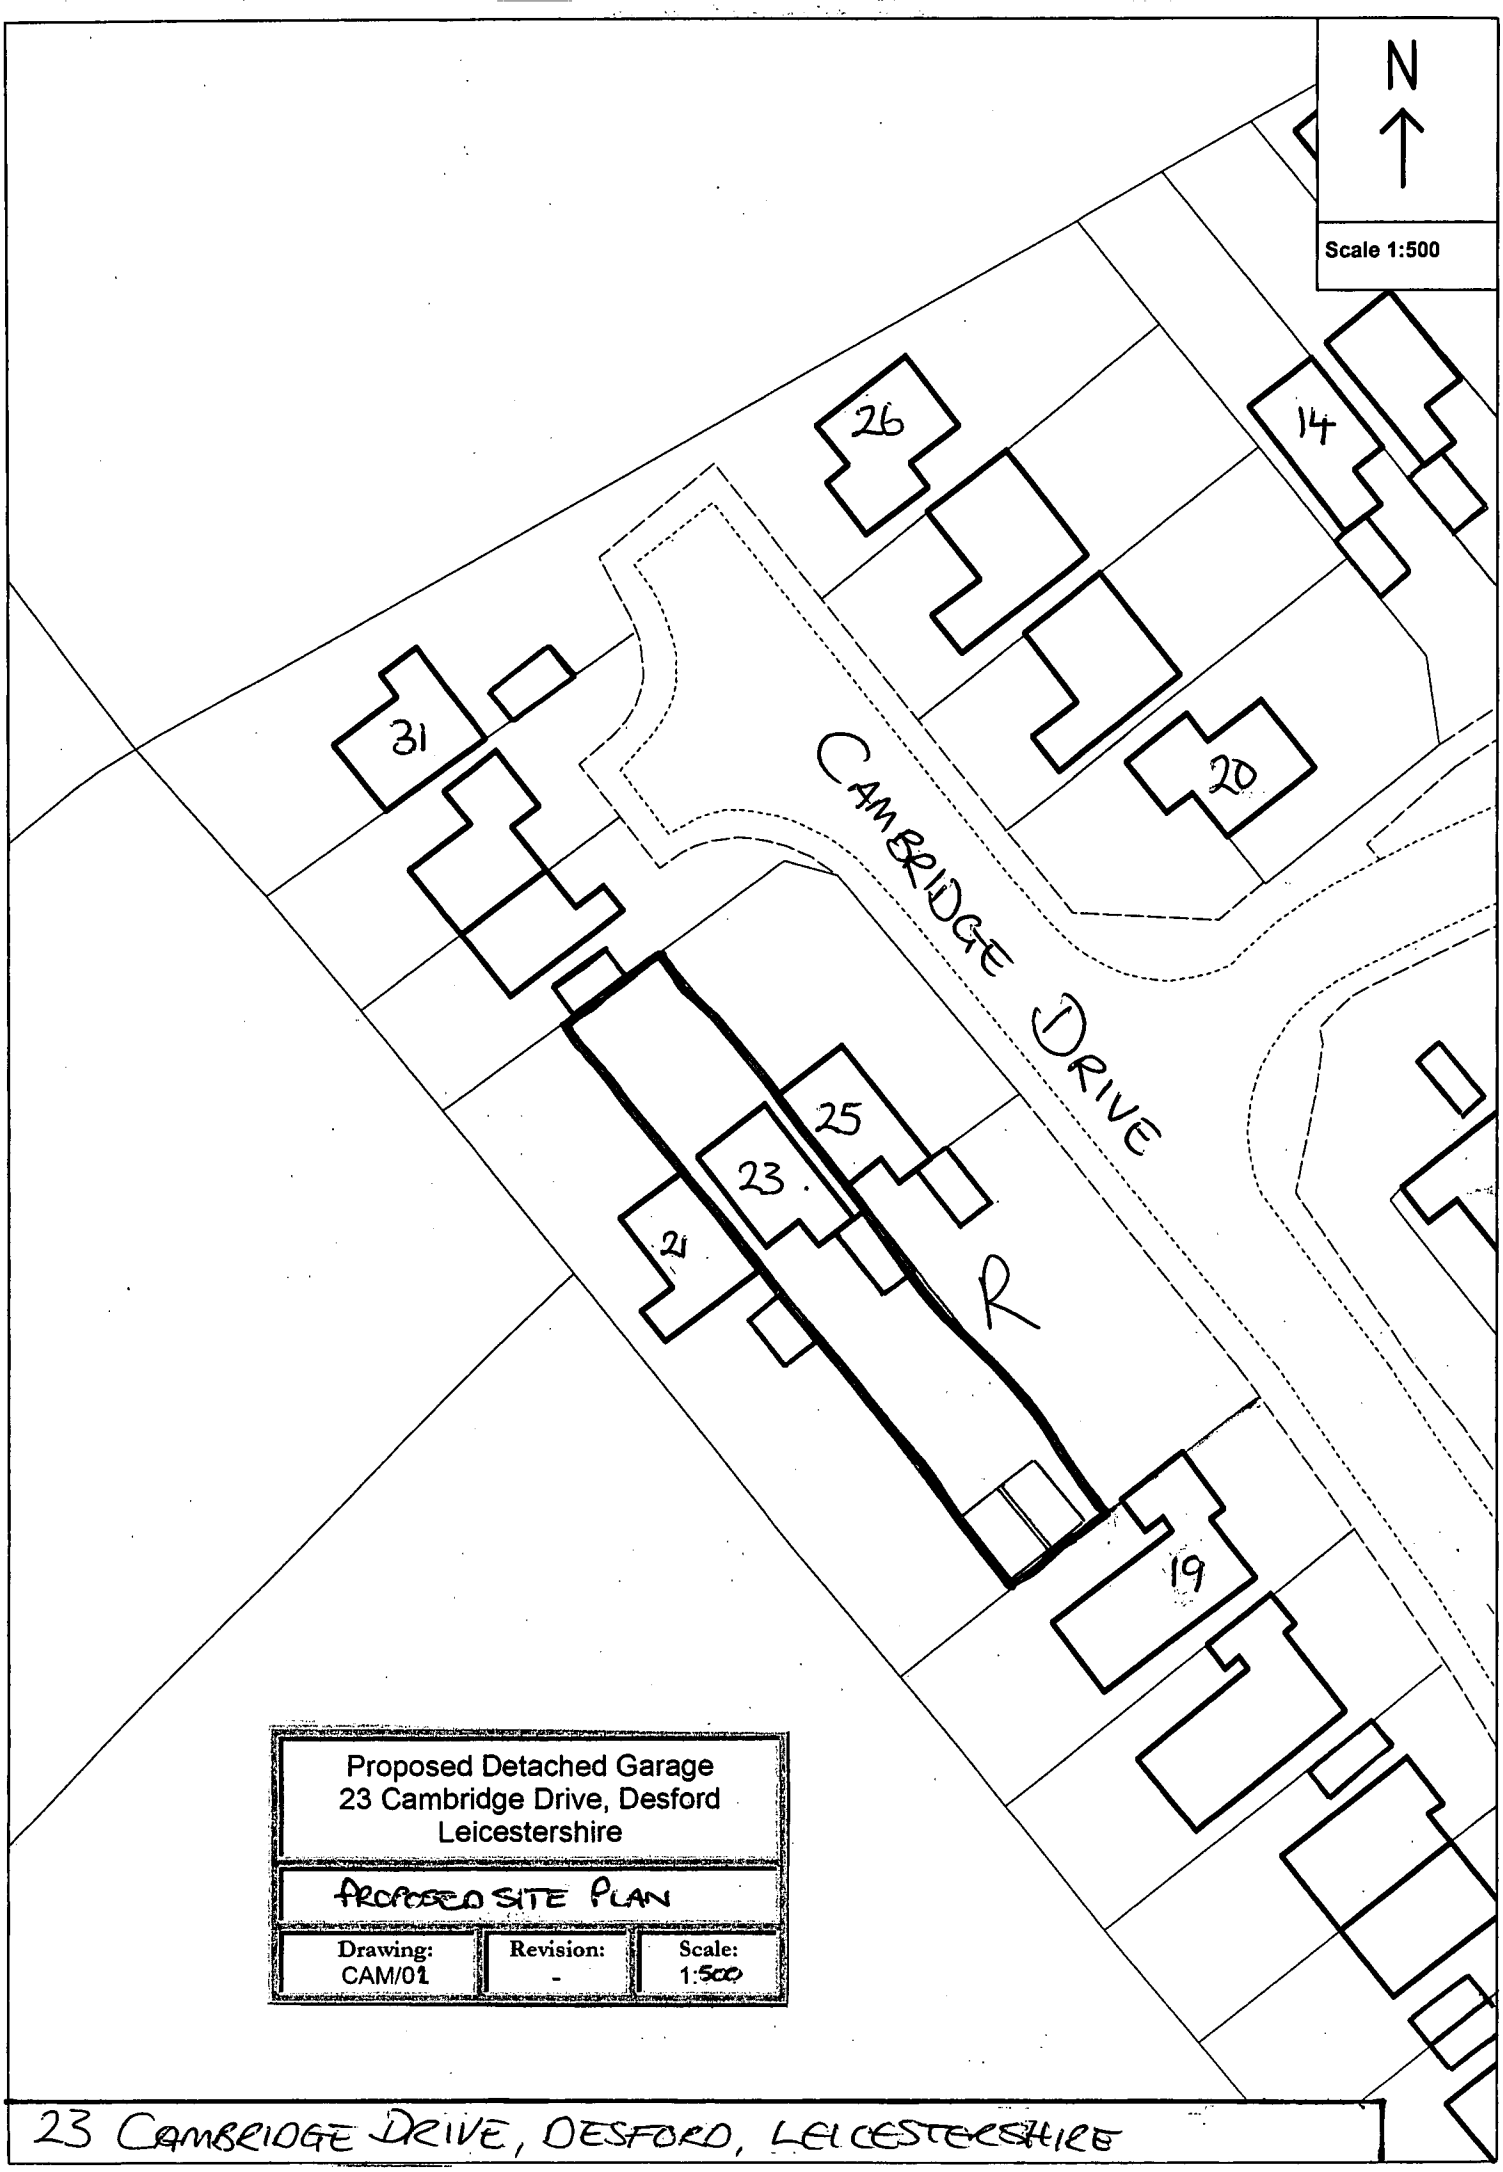
N
Scale 1:500
26
14
31
20
CAMBRIDGE DRIVE
25
23
21
R
19
Proposed Detached Garage
23 Cambridge Drive, Desford
Leicestershire
PROPOSED SITE PLAN
Drawing: CAM/01
Revision: -
Scale: 1:500
23 CAMBRIDGE DRIVE, DESFORD, LEICESTERSHIRE