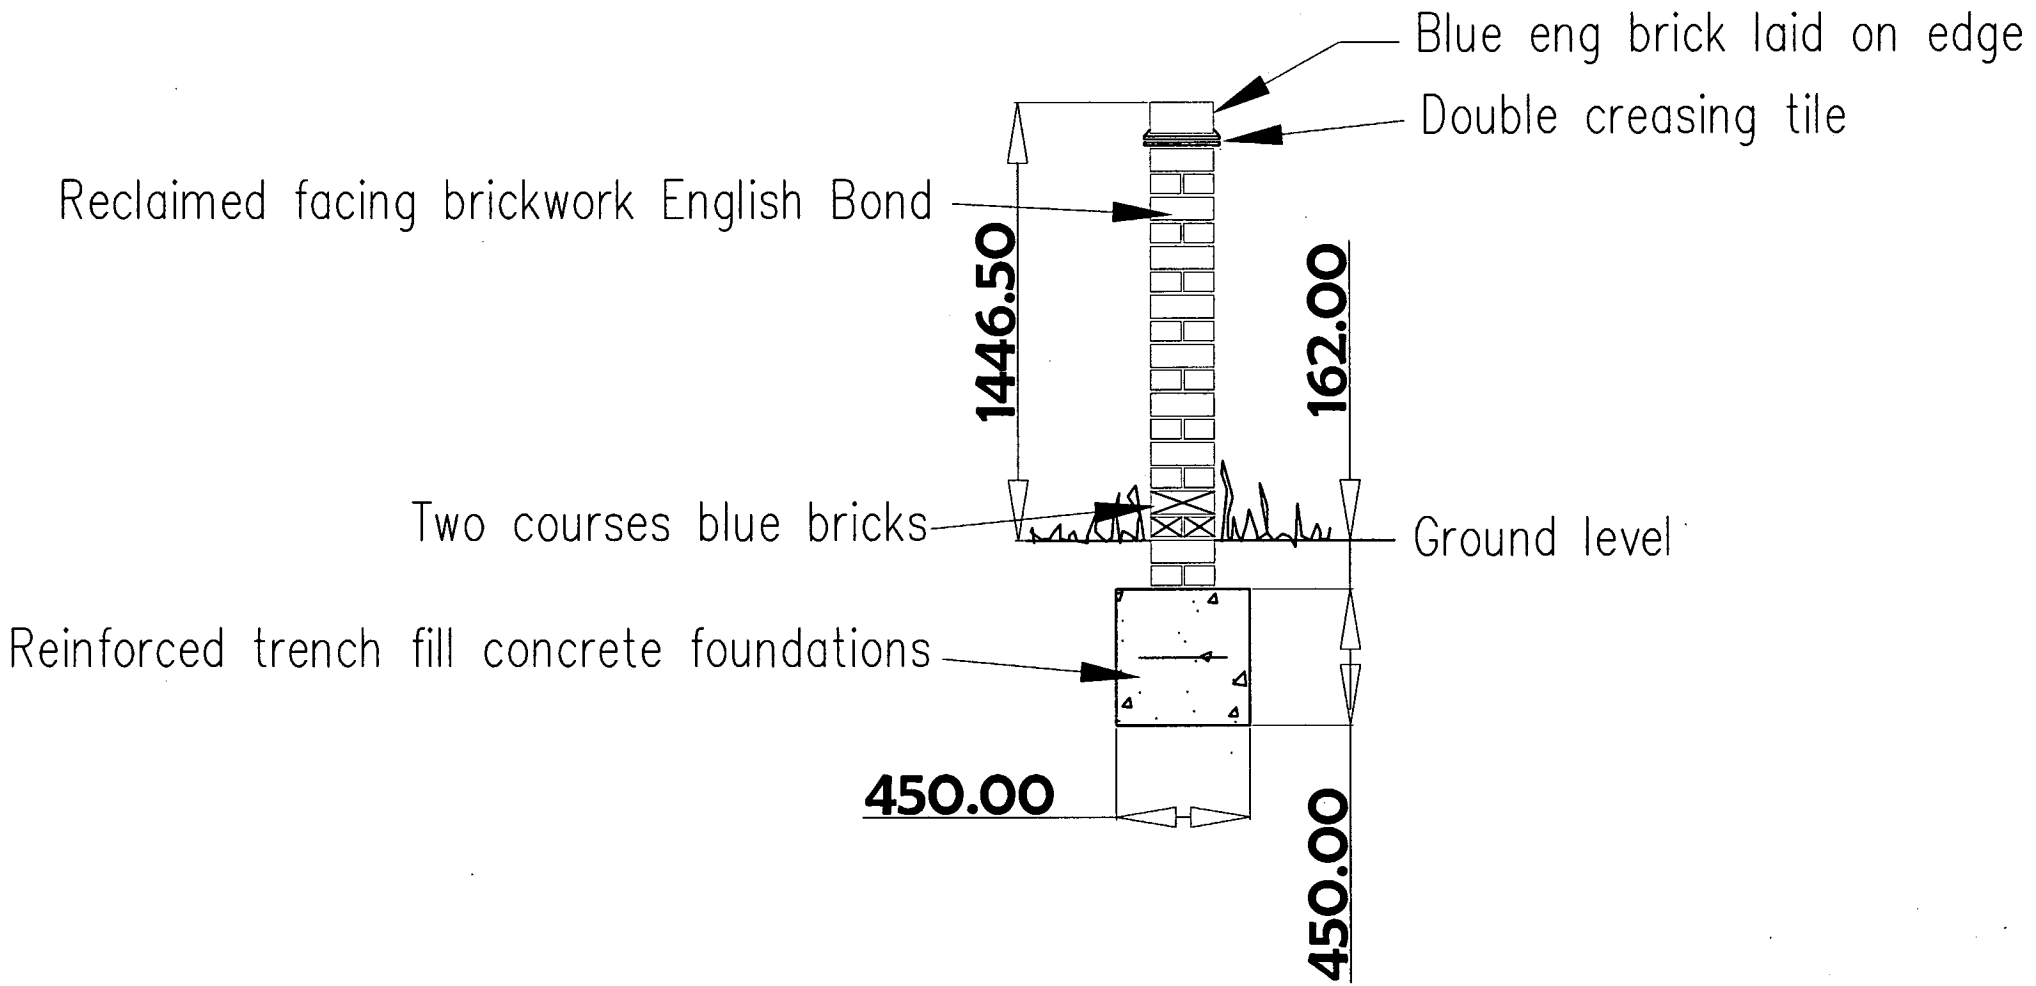

Detail of Proposed Garden Wall

Scale 1/25