


NOTES:
ALL LEVELS, ANGLES AND DIMENSIONS TO BE CHECKED
ON SITE PRIOR TO COMMENCEMENT OF WORKS.


THIS DRAWING IS TO BE READ IN CONJUNCTION WITH
ALL RELEVANT STRUCTURAL ENGINEERS AND
MECHANICAL AND ELECTRICAL ENGINEERS DRAWINGS,
DETAILS AND SPECIFICATIONS.

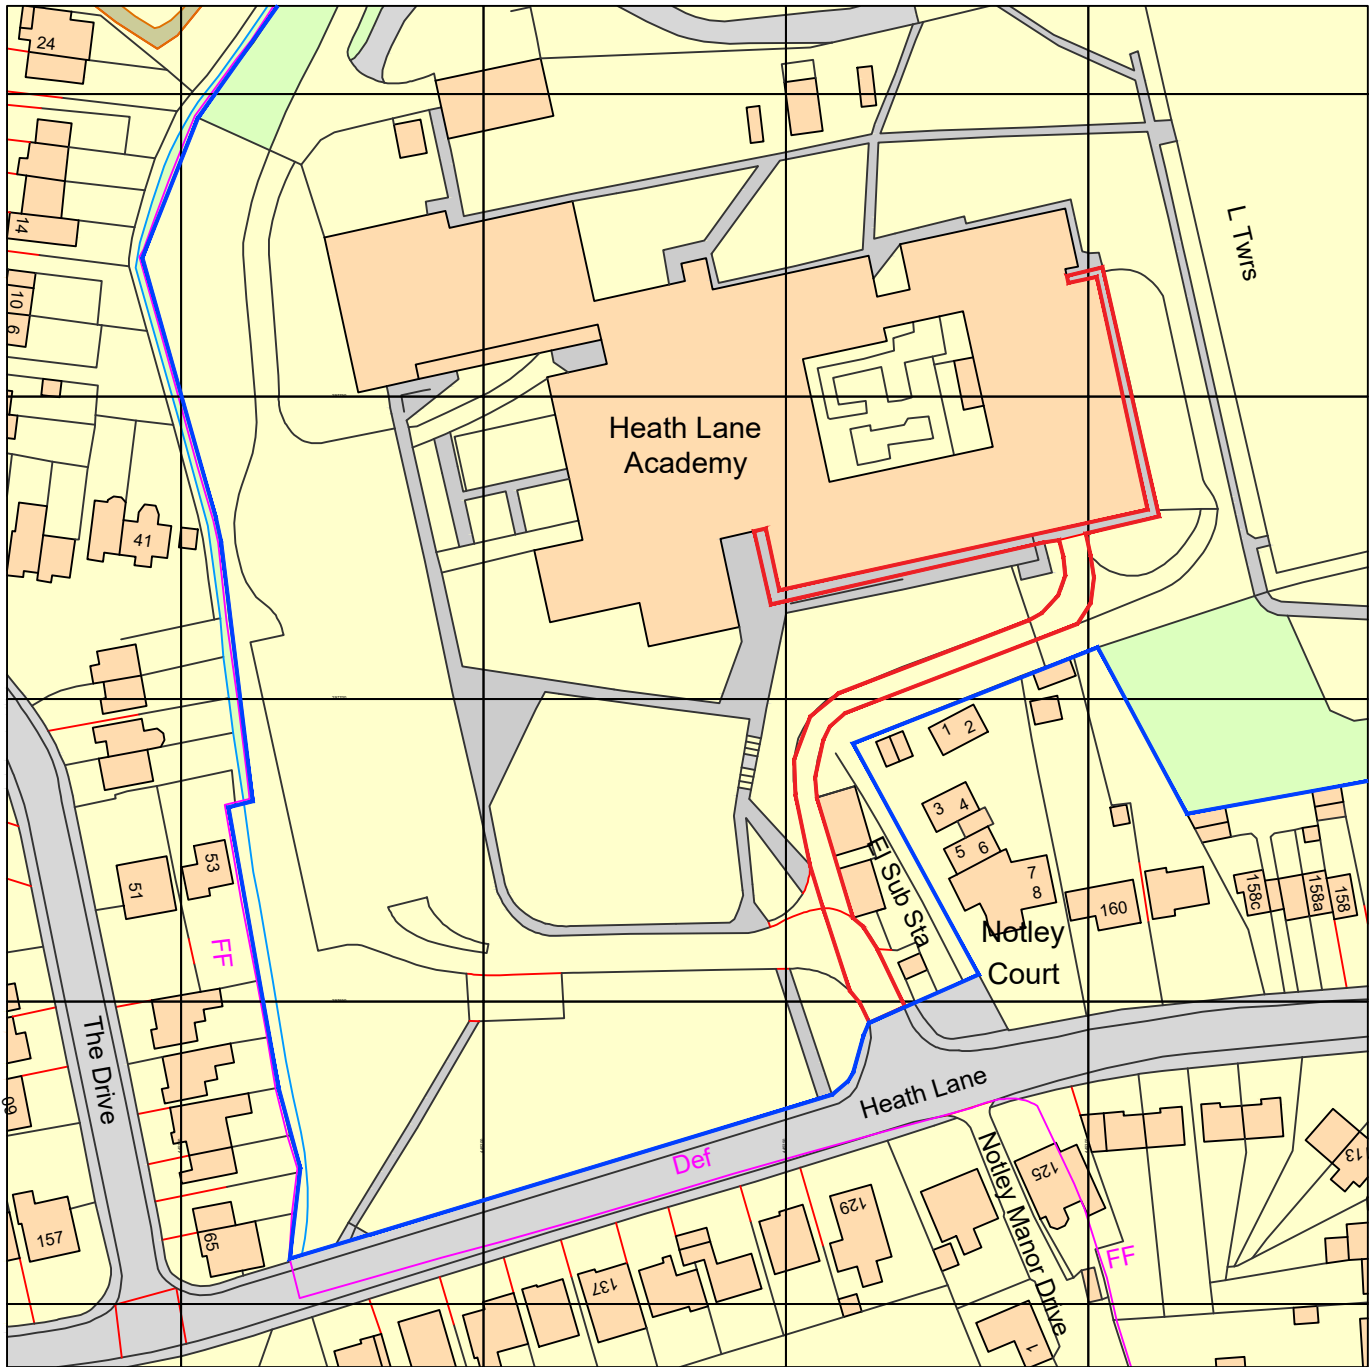

Ordnance Survey, (c) Crown Copyright 2024. All rights reserved. Licence number 100022432

Location Plan
Scale - 1:1250

- = Site Boundary (661m2)
- = Ownership Boundary

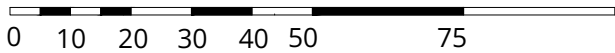

Scale 1:1250
100 (metres)



Drawing Status:			
PLANNING			
P01	Issued for Planning	03/24	JCW
Rev	Description	Date	By
MAJESTY HOUSE, AVENUE WEST SKYLINE 120, BRAINTREE ESSEX, CM77 7AA T: 01279 647111 W: www.barker-associates.co.uk E: mail@barker-associates.co.uk			
Client	United Learning		
Project Title	Heath Lane Academy Earl Shilton, LE9 7PD		
Drawing Title	Location Plan		
Drawn	Checked	Scale	Date
JCW	JW	1:1250 @ A3	03/24
ARCHITECTURAL			
Drawing Number		Status	Revision
HLA001-BA-A1-XX-DR-A-2001		S1	P01
Project No.		P24-0044	