
GREENFELL DEVELOPMENTS LIMITED

DCBLKPLN

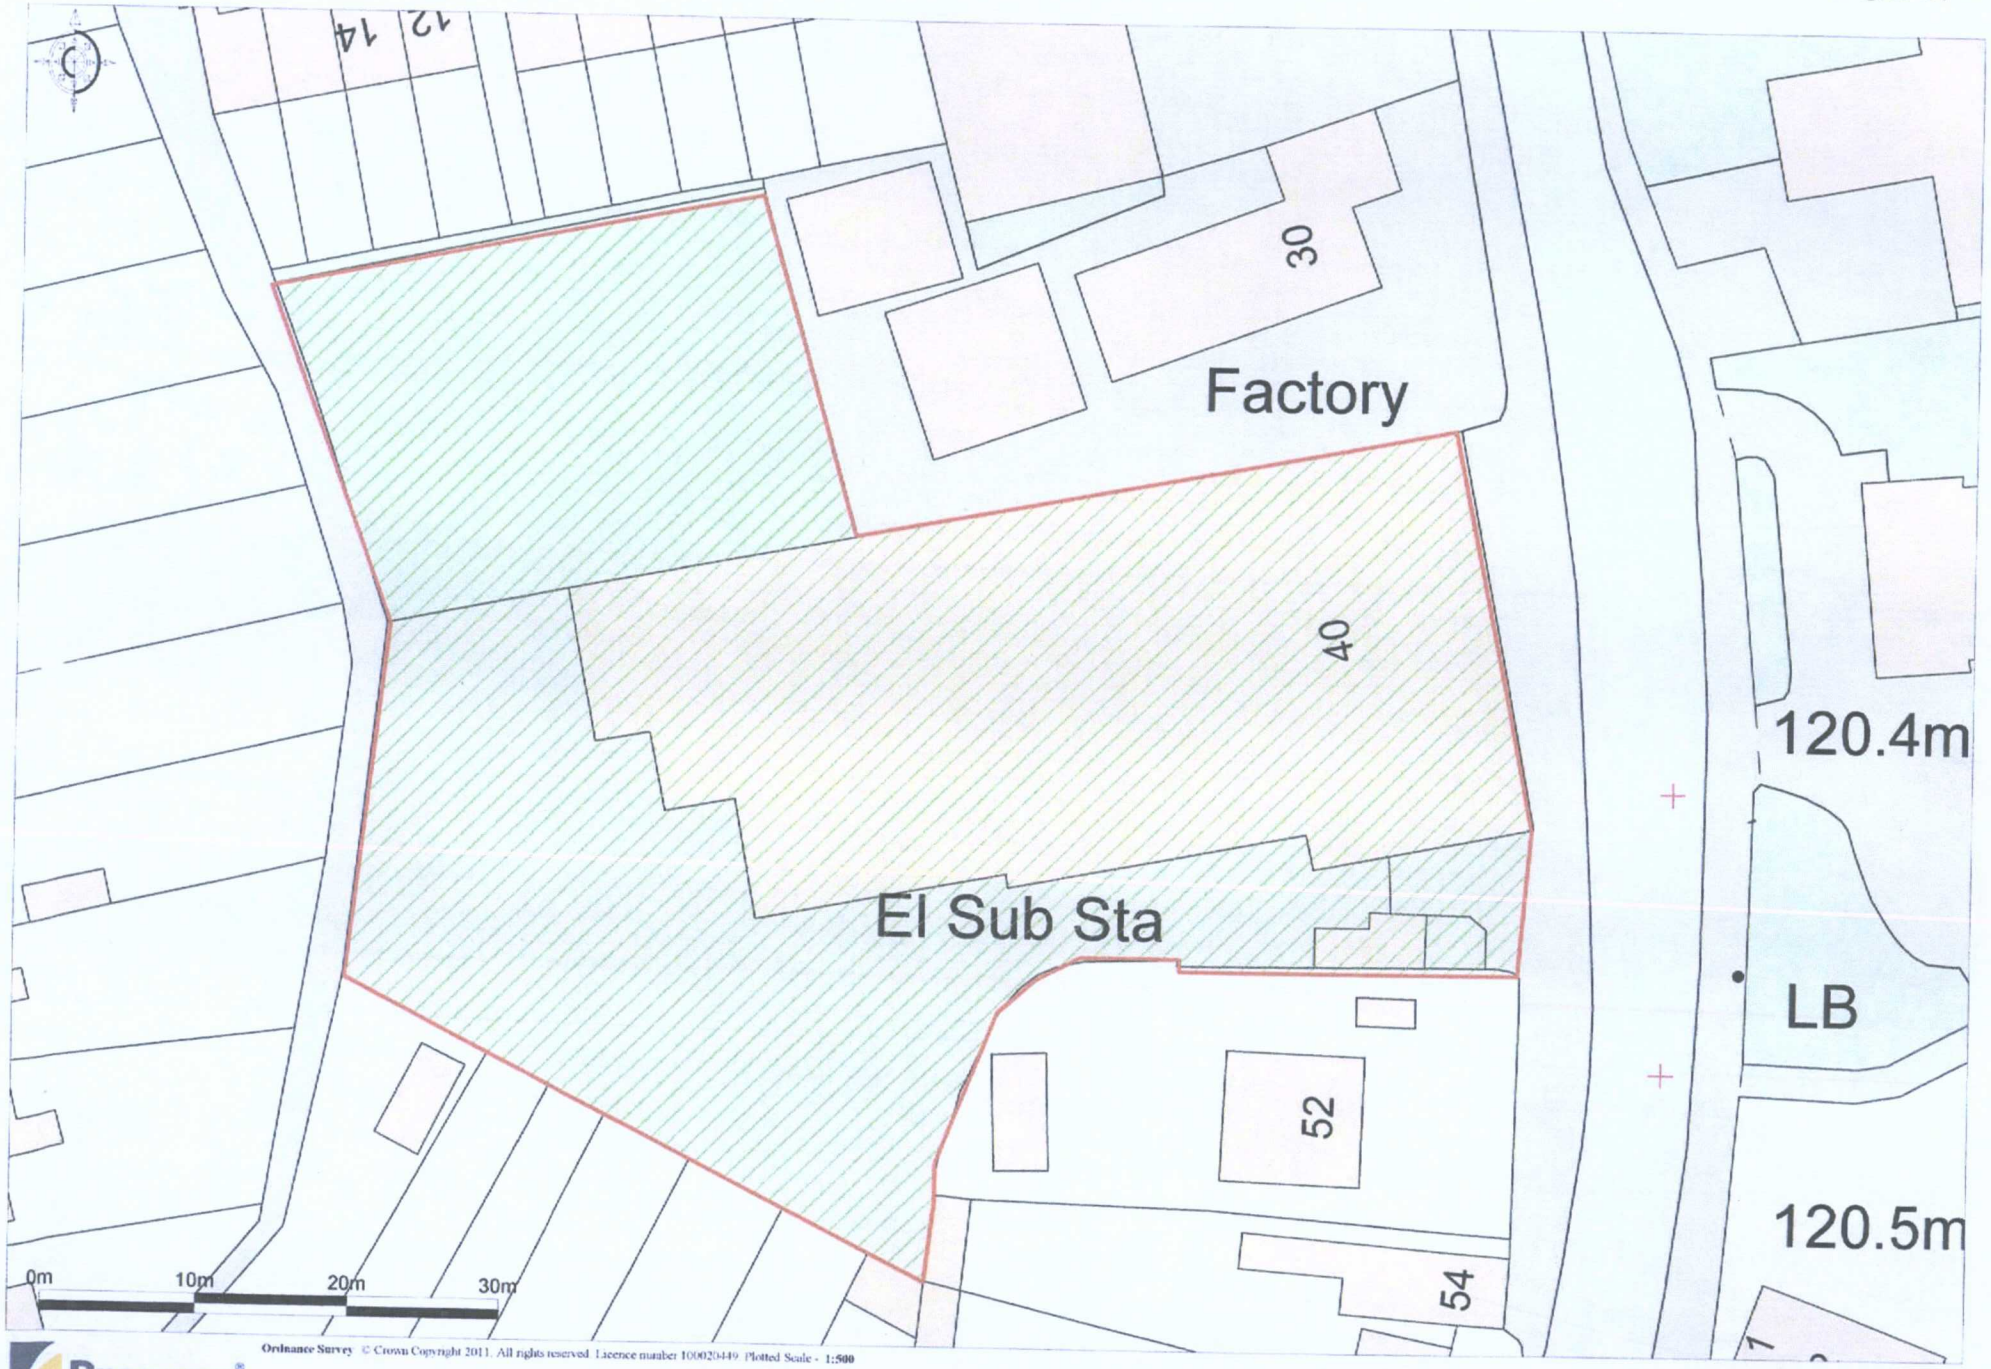

Promap®
Ordnance Survey © Crown Copyright 2011. All rights reserved. Licence number 100020449. Plotted Scale - 1:500

40 HIGH STREET EARL SHILTON

GREENFELL DEVELOPMENTS LIMITED



Ordnance Survey © Crown Copyright 2011. All rights reserved. Licence number 100020449. Plotted Scale - 1:1250

Promap®

40 HIGH STREET EARL SHILTON

GREENFELL DEVELOPMENTS LIMITED



Ordnance Survey © Crown Copyright 2011. All rights reserved. Licence number 100020449. Plotted Scale - 1:1250

Promap®

40 HIGH STREET EARL SHILTON