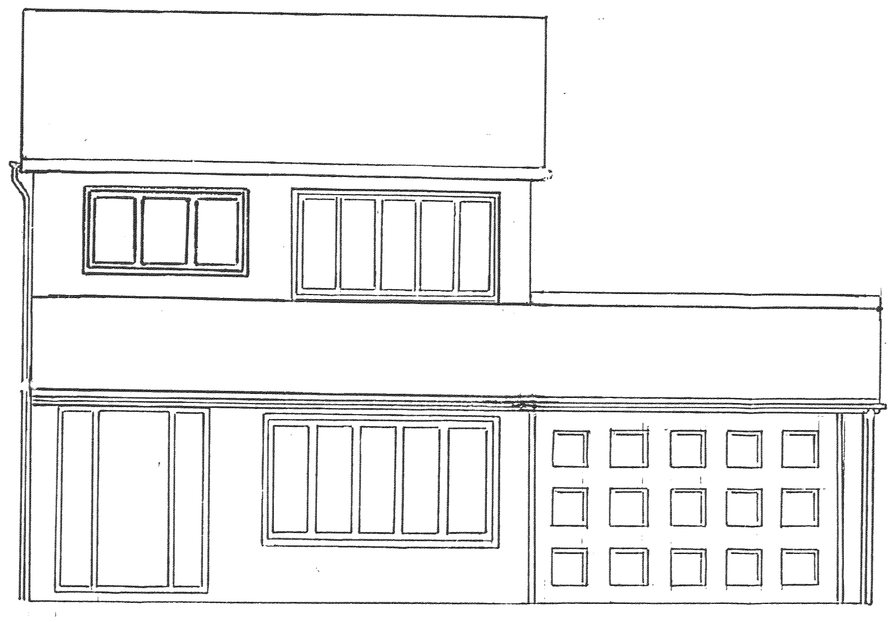

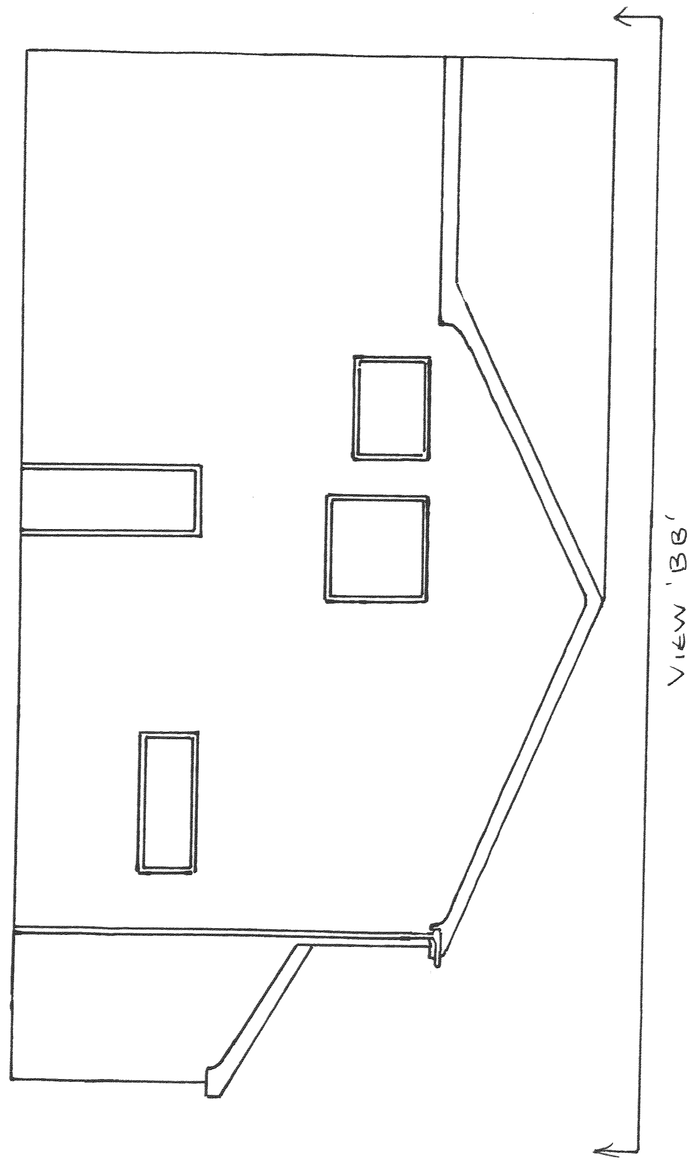

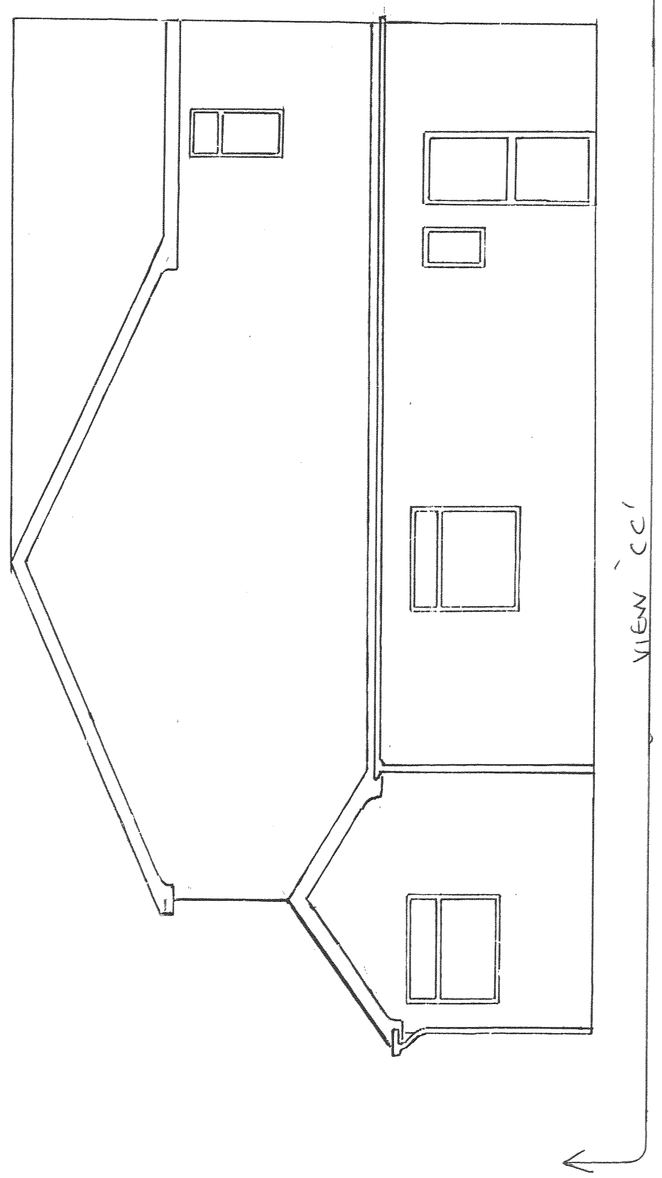

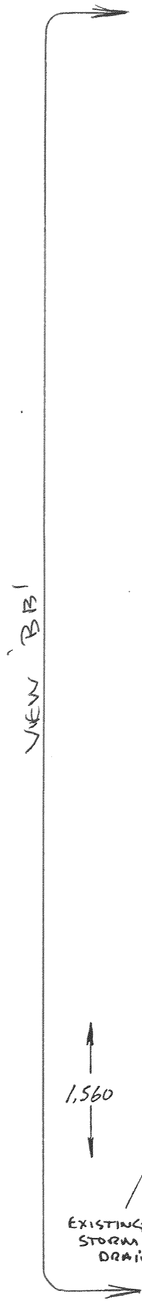

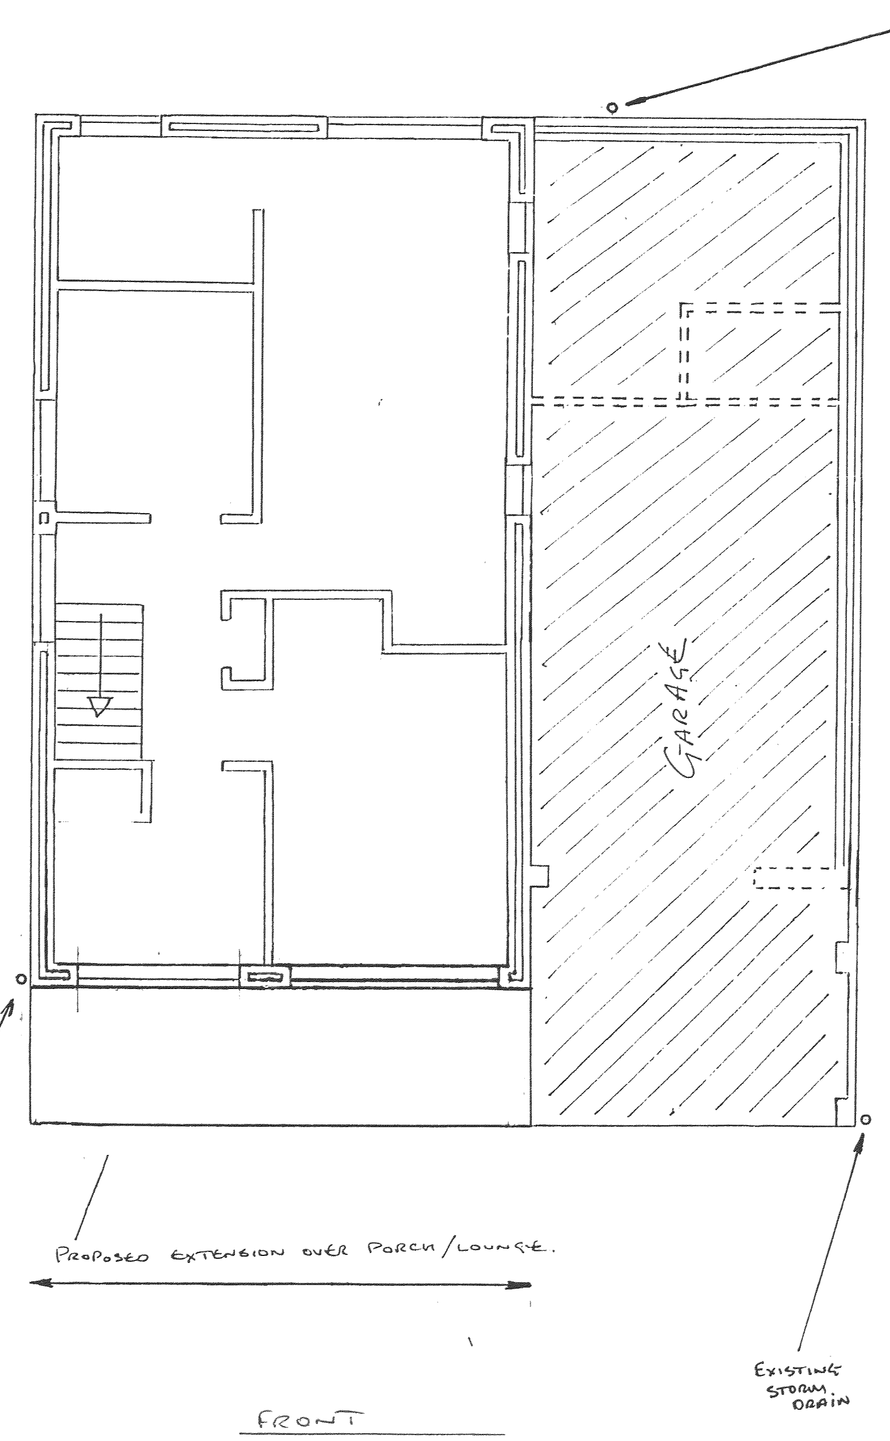

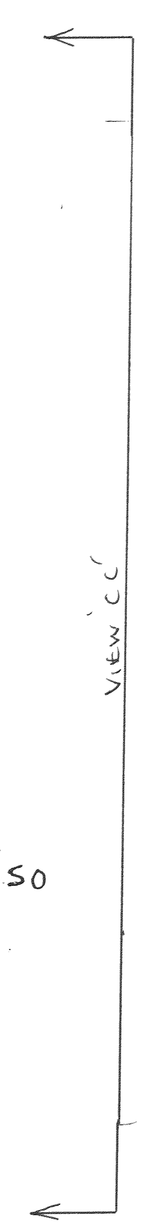

Scale. 1:50

7, ANLTON WAY
HINCKLEY

RECEIVED
DEVELOPMENT SERVICES
2 9 NOV 2018