do not scale drawing
all dimensions to be checked on site

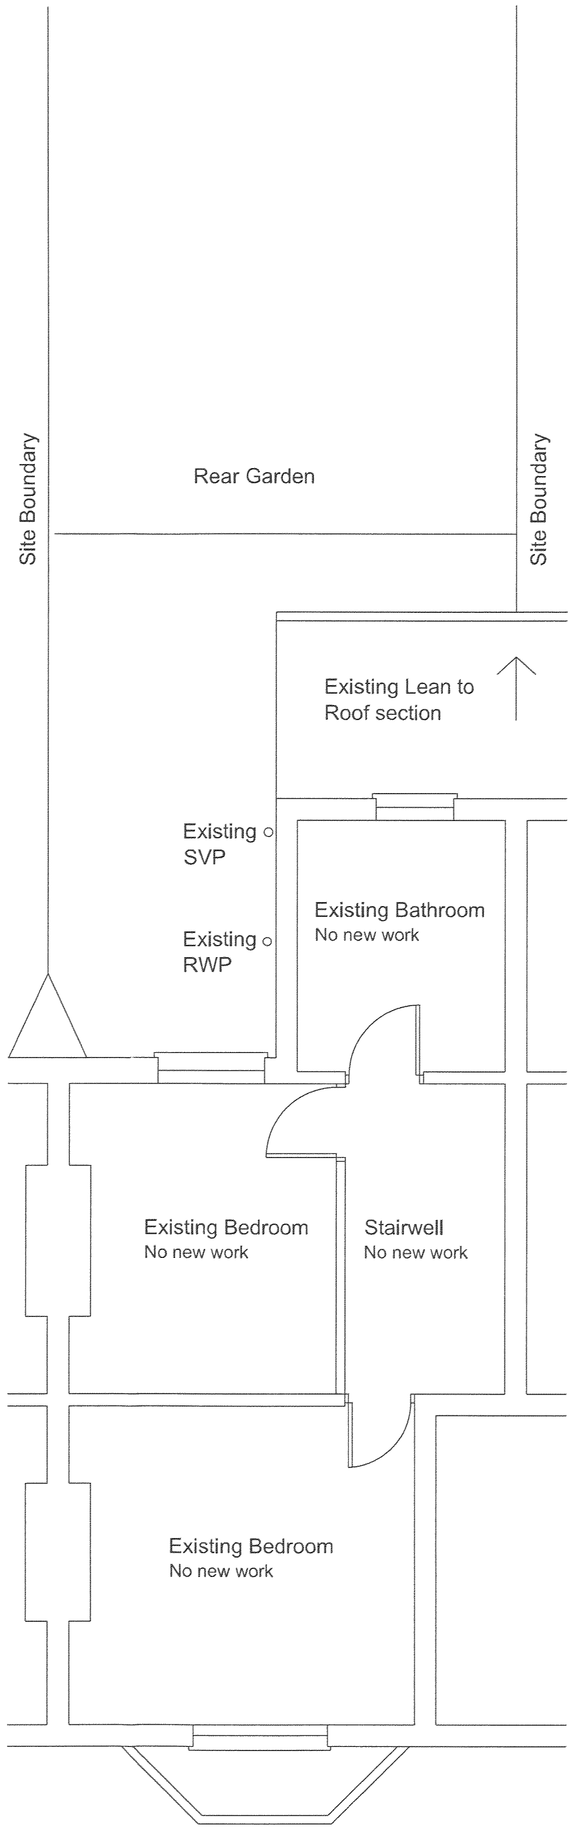

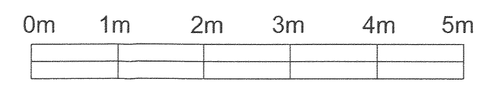

Existing First Floor Plan.
Scale 1:50.

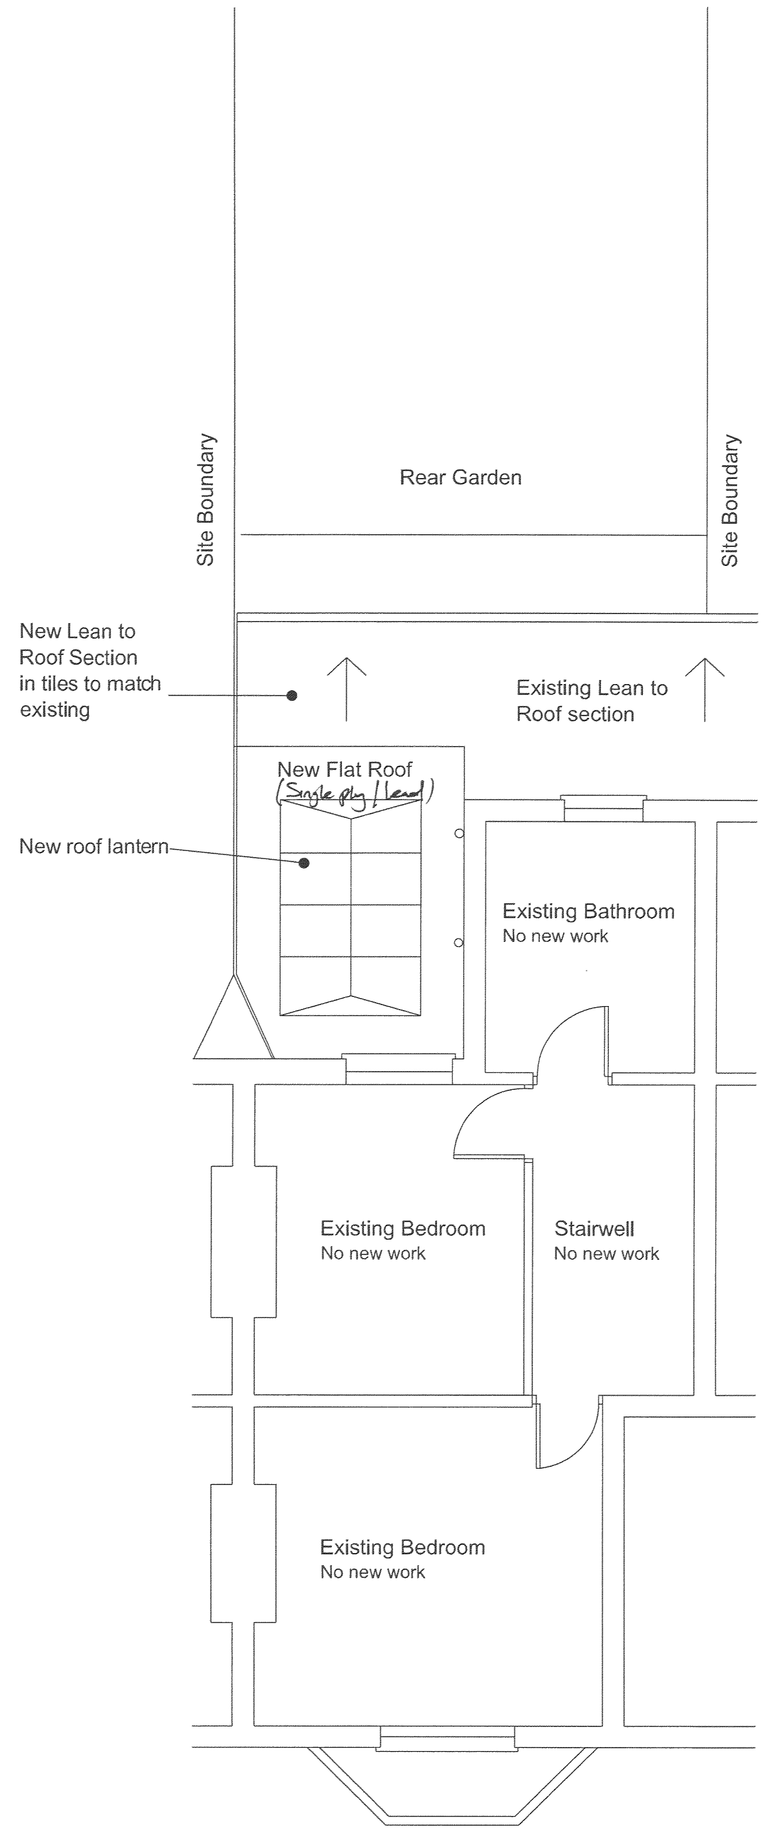

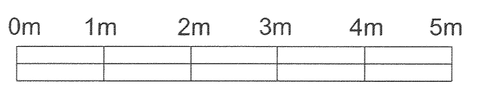

Proposed First Floor Plan.
Scale 1:50.

DEVELOPMENT
SERVICES
27 NOV 2008
RECEIVED
PLANNING

revn	date		by	chckd

CDR Architects

job title

Proposed Rear Extension
136 Ratby Road
Groby
Leicestershire

drawing title

Existing First Floor Plan and
Proposed First Floor Plan

scale	drawn by	date	checked by
1:50 @A1	CR	November 08	CDR

job no.	drawing no.	revision
0422	AL 03	-