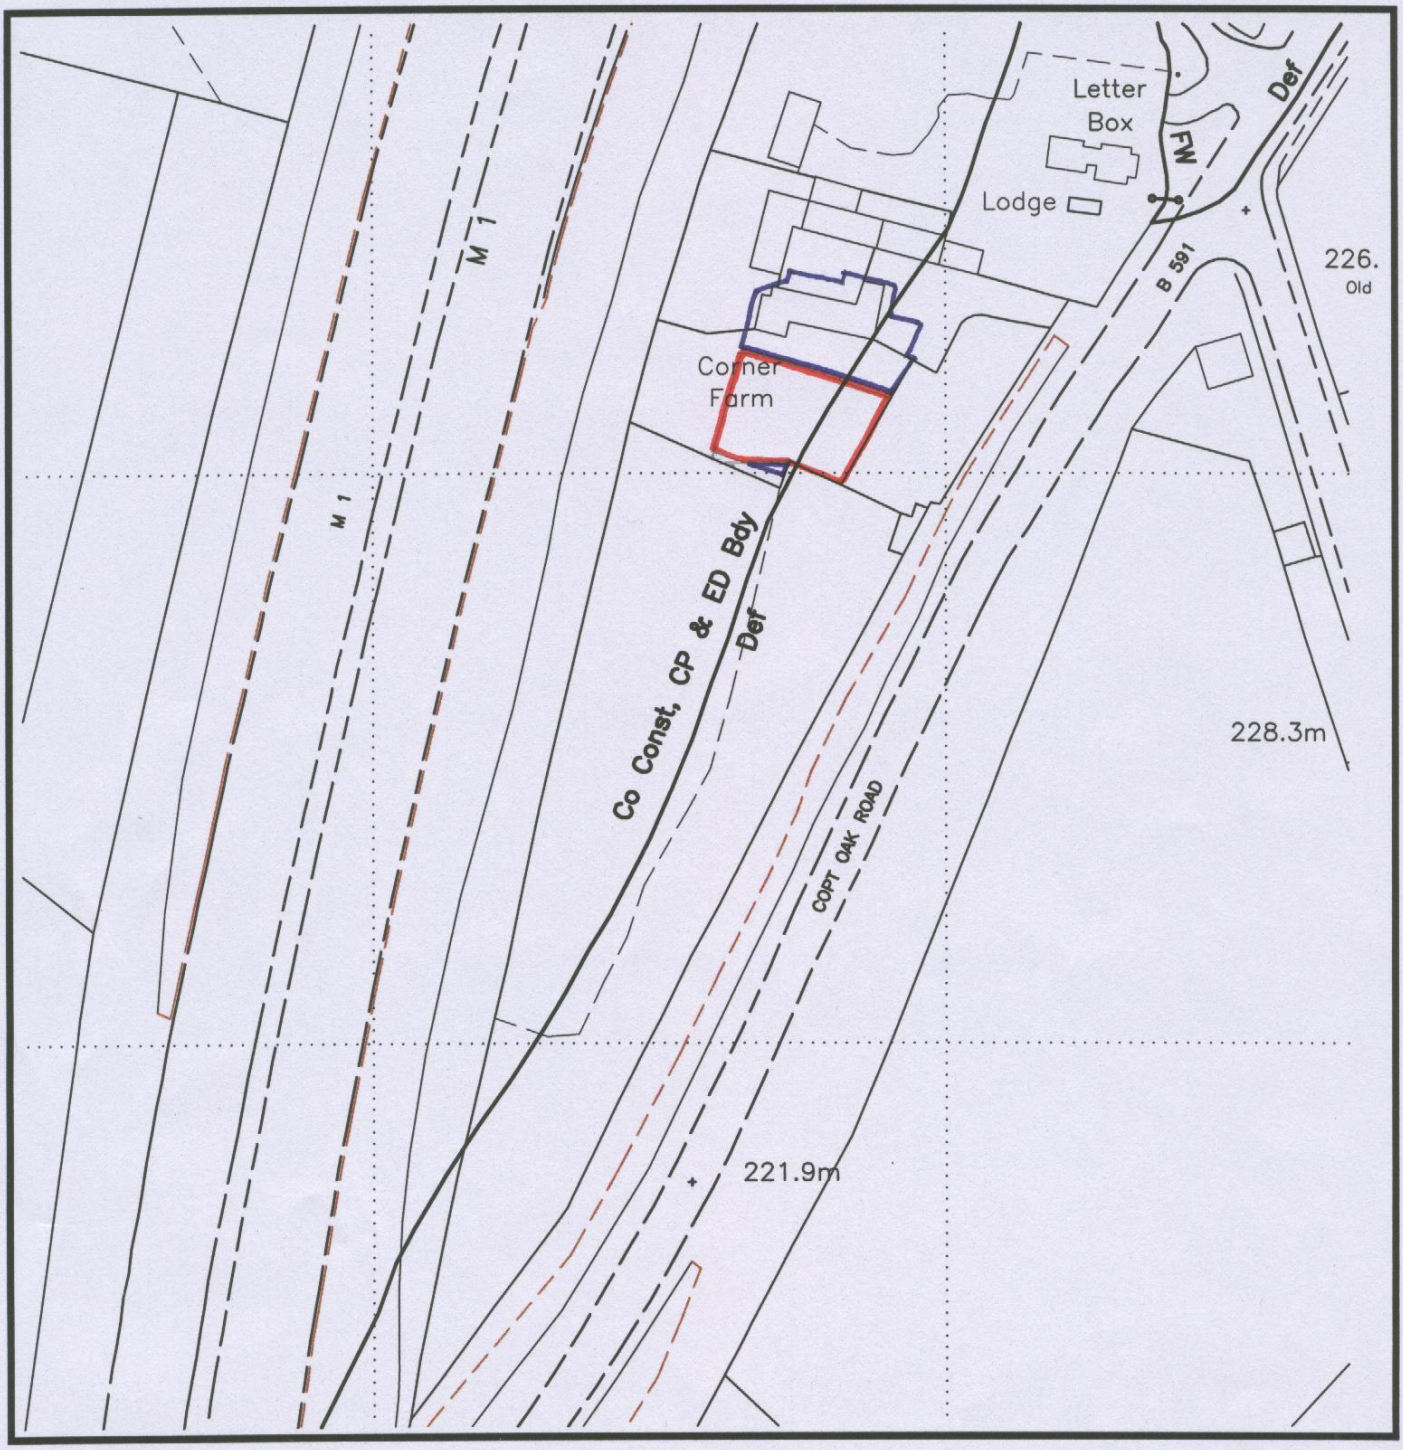


Location Plan

Scale 1:1250

© Crown Copyright.
All rights reserved
Licence No. AR100030374

DGADL Job Ref: 07.2232

N

Indicative North