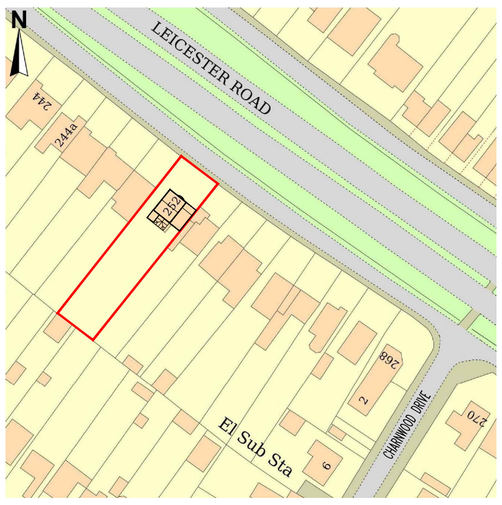

EXISTING SITE LOCATION PLAN

0 25 50 100

SCALE BAR 1:1250



EXISTING SITE PLAN

0 10 20 50

SCALE BAR 1:500



PROPOSED SITE PLAN

0 10 20 50

SCALE BAR 1:500

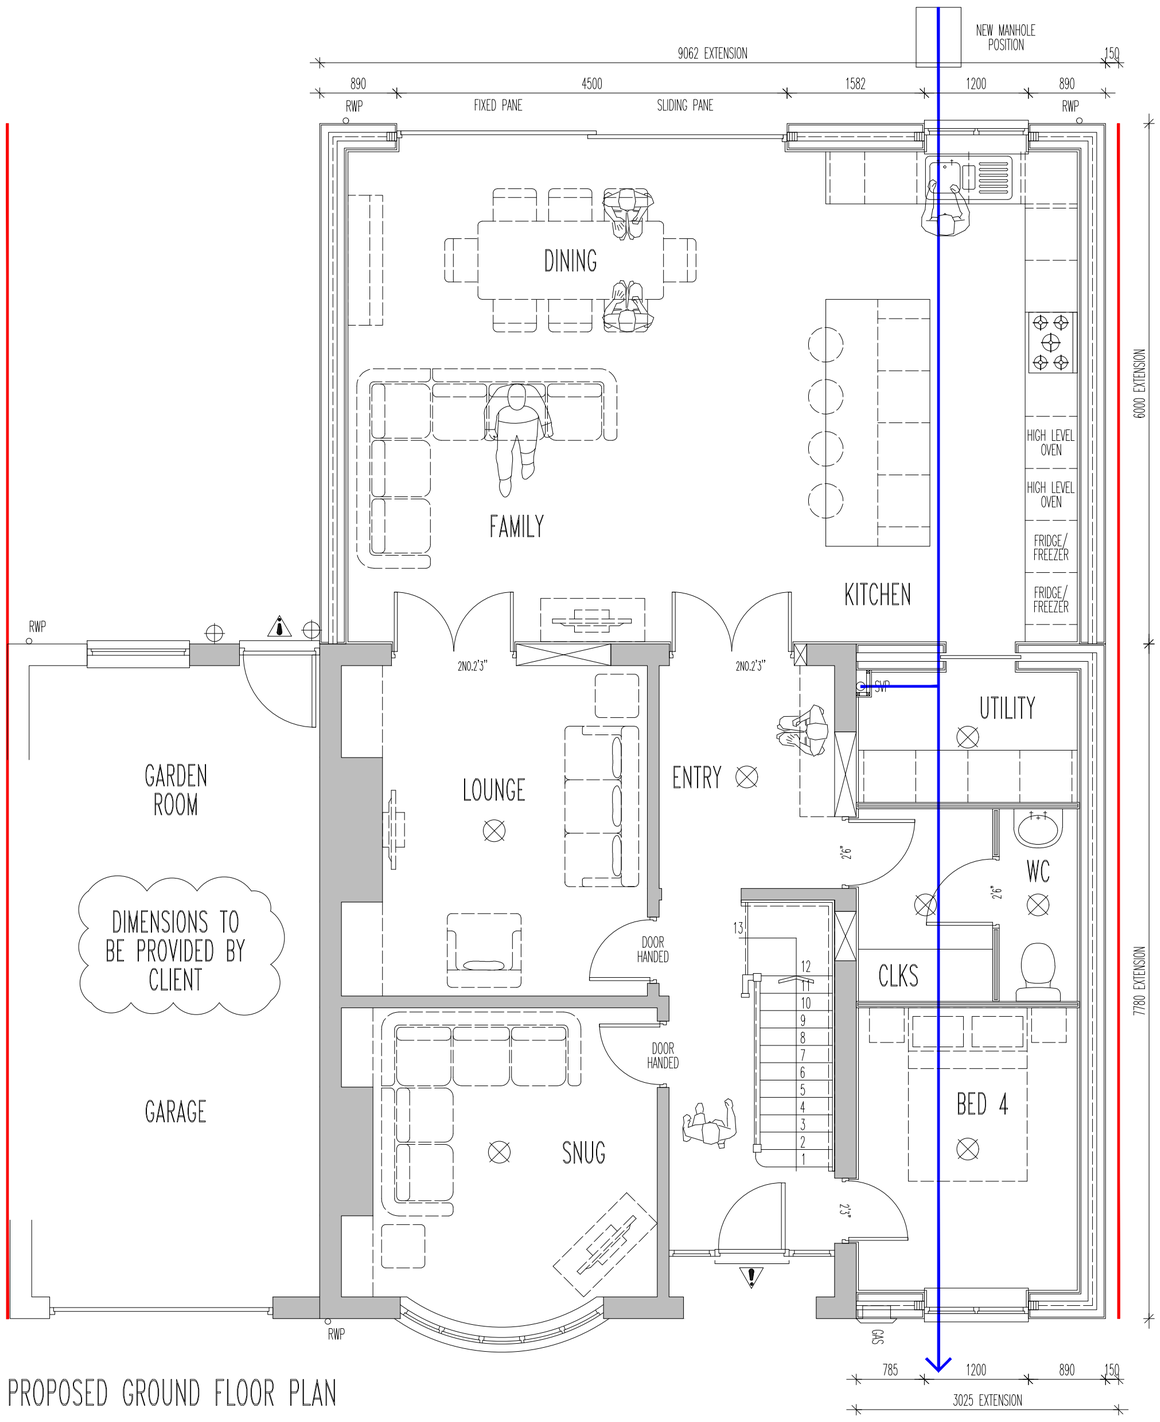

PROPOSED GROUND FLOOR PLAN

0 1 2 3 4 5

SCALE BAR 1:50

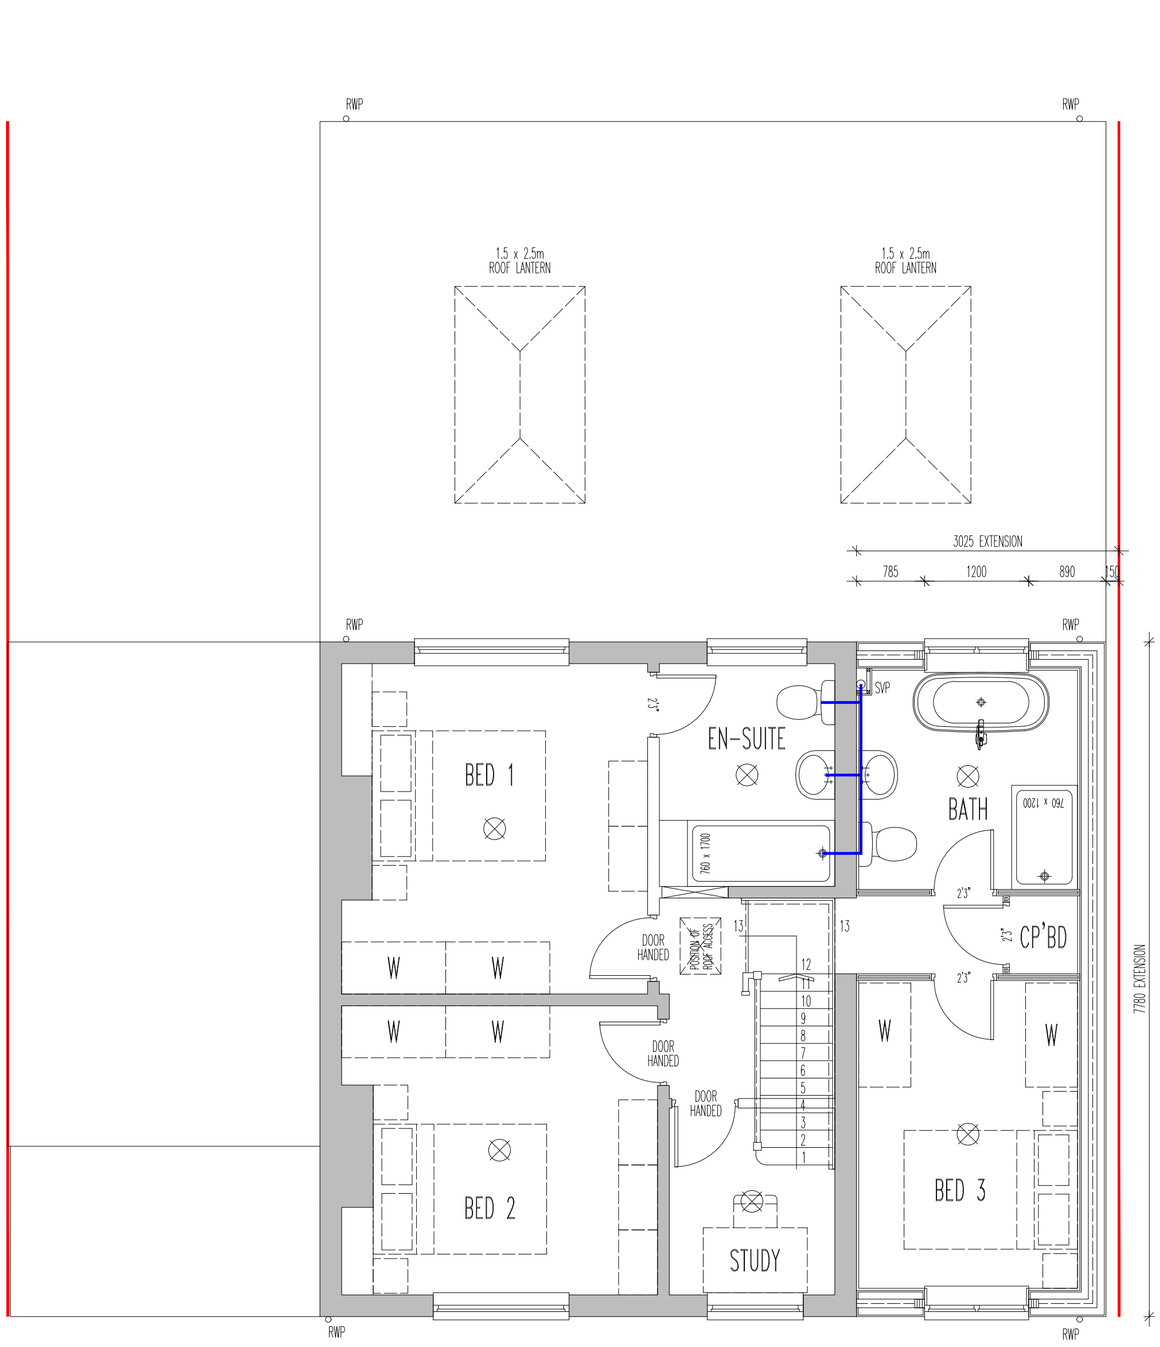

PROPOSED FIRST FLOOR PLAN

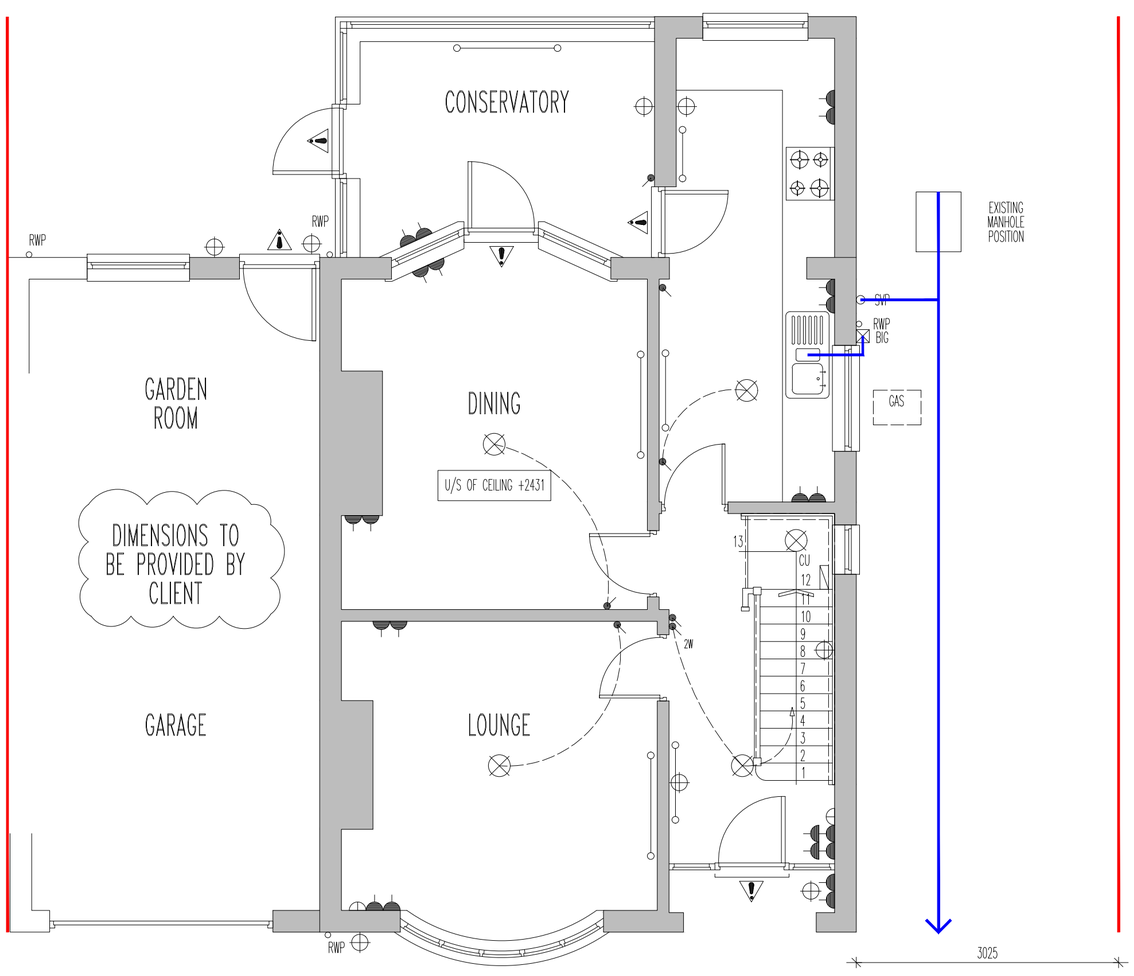

EXISTING GROUND FLOOR PLAN

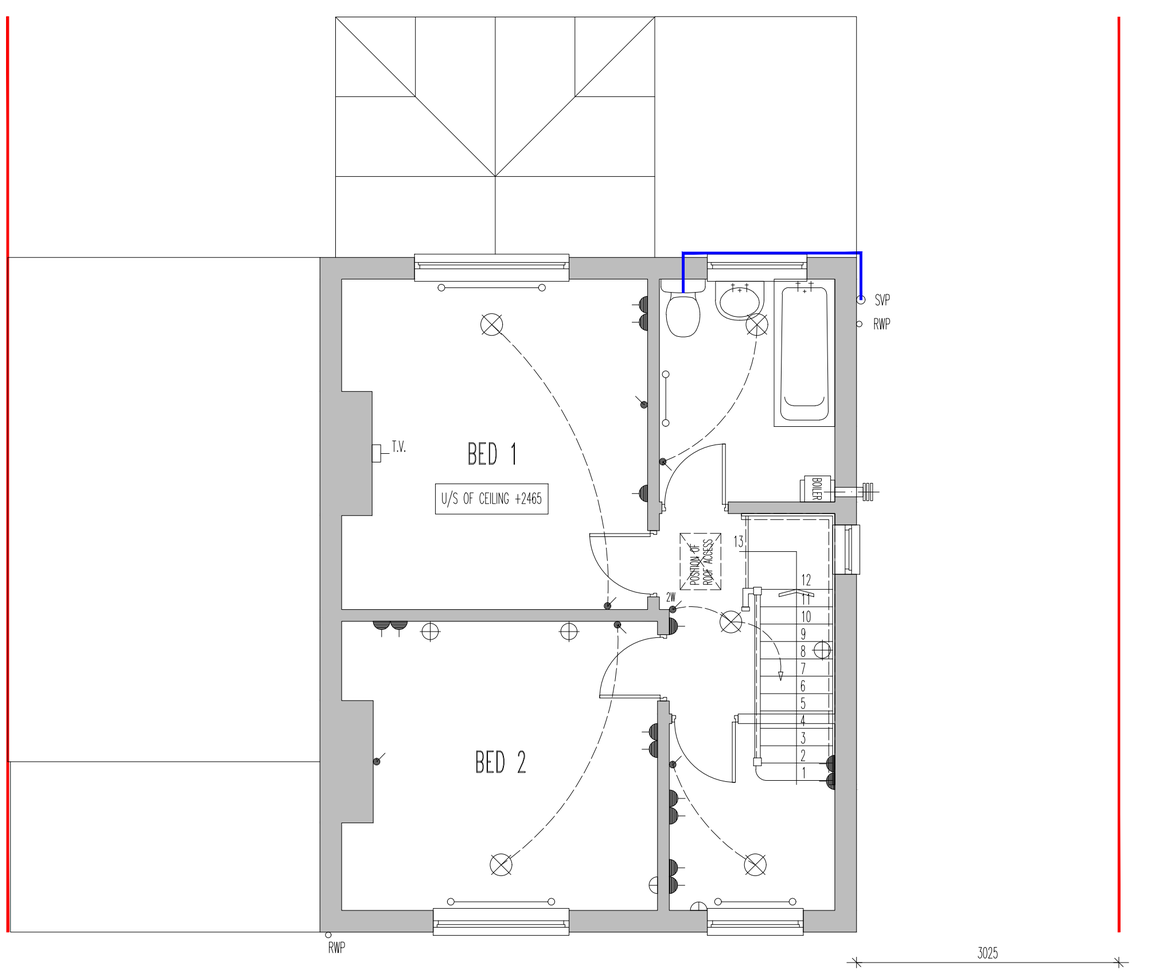

EXISTING FIRST FLOOR PLAN

PLANNING

Client	MR & MRS HALFPENNY @ 252 LEICESTER ROAD, MARKFIELD, LEICESTER. LE67 9RG.	Drawn by: SJN	Checked by:
Project	PROPOSED SINGLE STOREY REAR & TWO STOREY SIDE EXTENSION & DROPPED KERB	Scale: AS SHOWN @ A1	Date: OCT. 2026
Drawing Title	EXISTING & PROPOSED FLOOR PLANS	Project No.: 2026	Dwg. No.: BLR[20]001 Revision: