

PROPOSED REAR ELEVATION



EXISTING REAR ELEVATION



EXISTING FRONT ELEVATION



PROPOSED FRONT ELEVATION

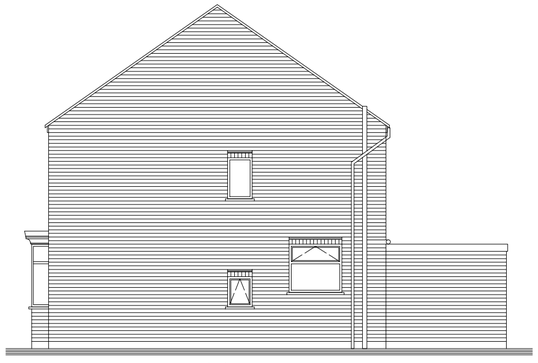

EXISTING SIDE (1) ELEVATION

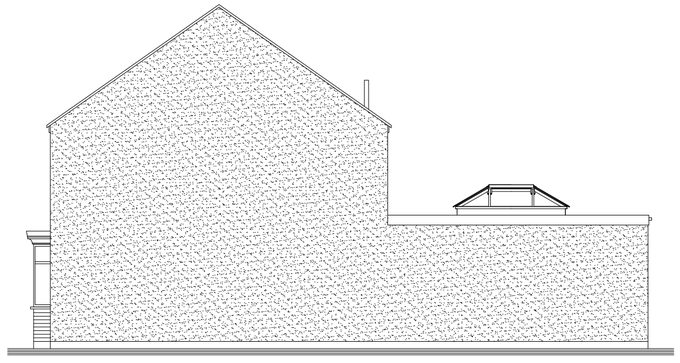

PROPOSED SIDE (1) ELEVATION

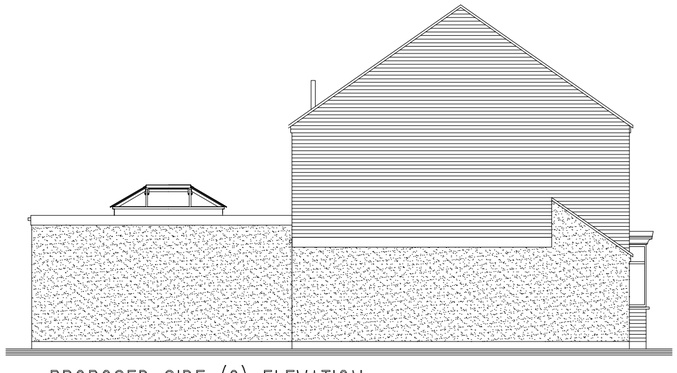

PROPOSED SIDE (2) ELEVATION

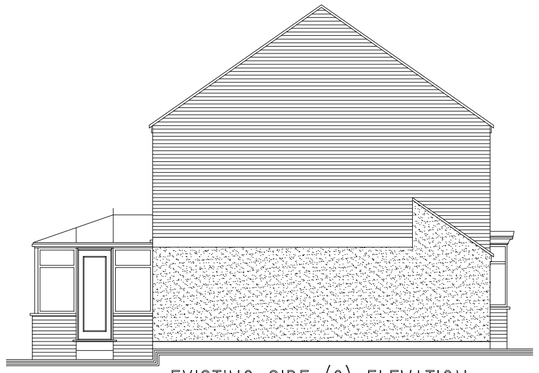

EXISTING SIDE (2) ELEVATION

0 5 10

SCALE BAR 1:100



EXISTING PARKING PROVISION

0 10 20

SCALE BAR 1:200



PROPOSED PARKING PROVISION

PLANNING

Client	MR & MRS HALFPENNY @ 252 LEICESTER ROAD, MARKFIELD, LEICESTER. LE67 9RG.	Drawn by: SJN	Checked by:
Project	PROPOSED SINGLE STOREY REAR & TWO STOREY SIDE EXTENSION & DROPPED KERB	Scale: AS SHOWN @ A2	Date: OCT. 2026
Drawing Title	EXISTING & PROPOSED SITE PLANS, PARKING PROVISION AND ELEVATIONS	Project No.: 2026	Dwg. No.: BLR[21]001 Revision: