
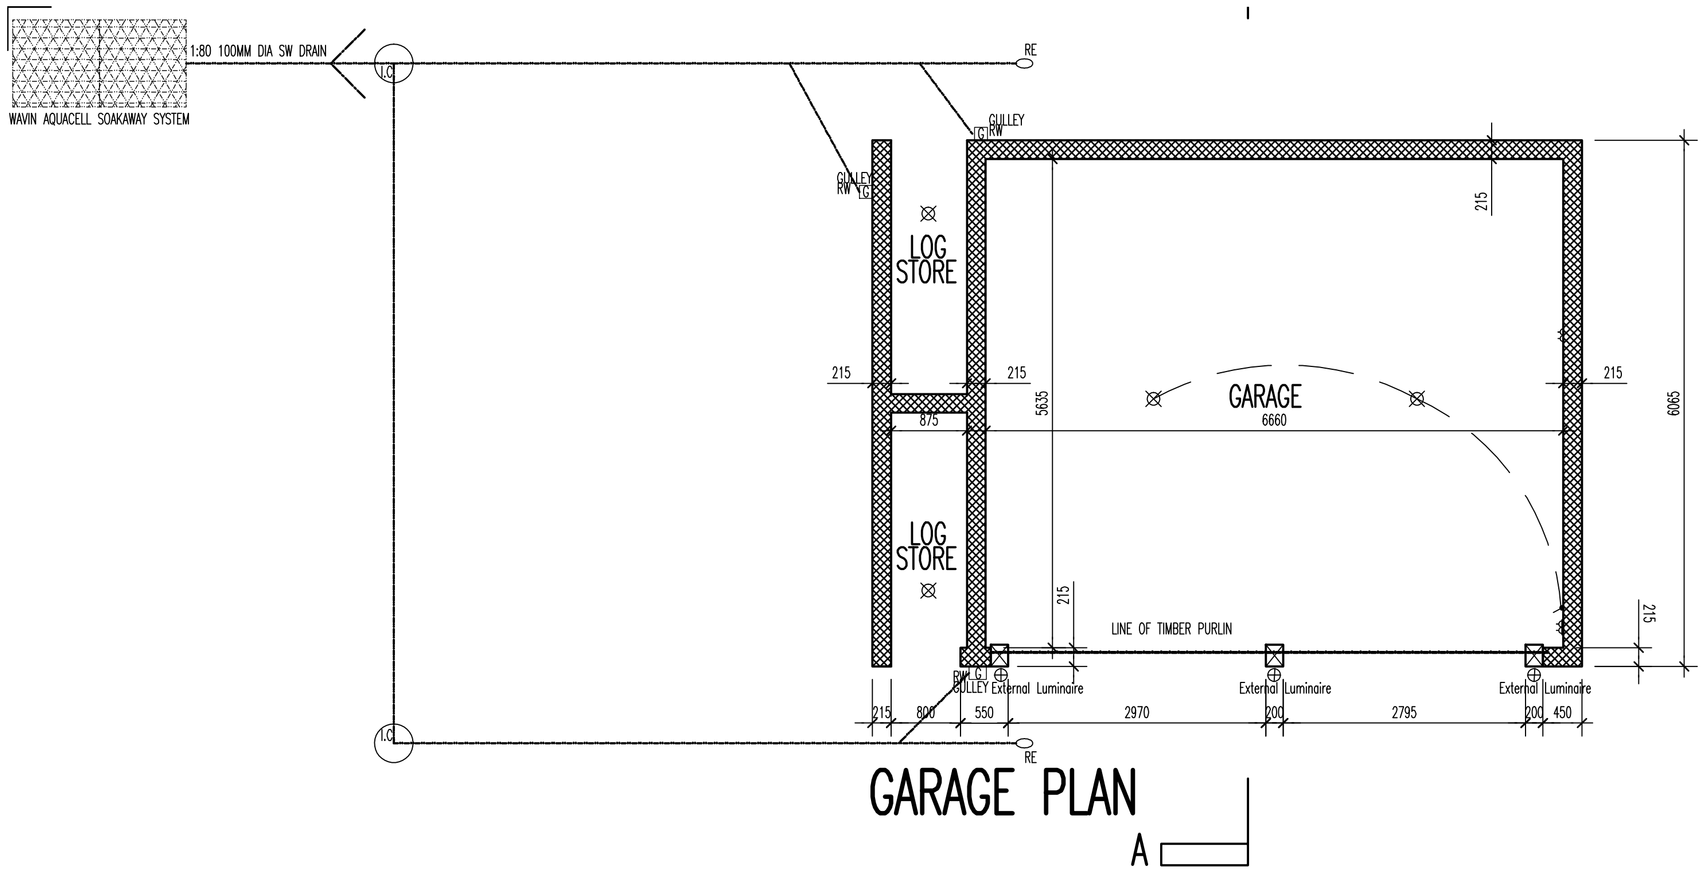


GARAGE PLAN

A

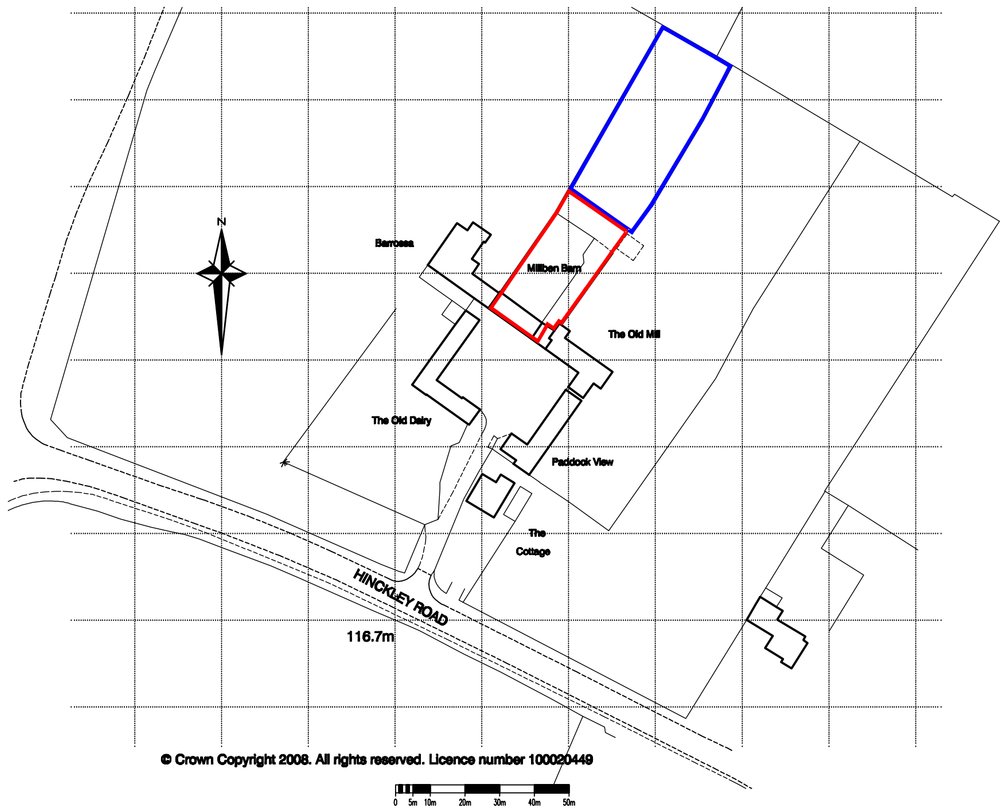


© Crown Copyright 2008. All rights reserved. Licence number 100020449


LOCATION PLAN 1:1250

THIS DRAWING IS COPYRIGHT
DIMENSIONS ARE NOT TO BE SCALED FROM THIS DRAWING
ELECTRONIC DATA IS NOT TO BE AMENDED/DELETED WITHOUT AXONBECKETT PERMISSION

REV	DATE	INIT	DESCRIPTION
A	12-01-09	NJA	UPDATED FOLLOWING CLIENT COMMENTS
B	[illegible]	[illegible]	[illegible]
C	[illegible]	[illegible]	[illegible]

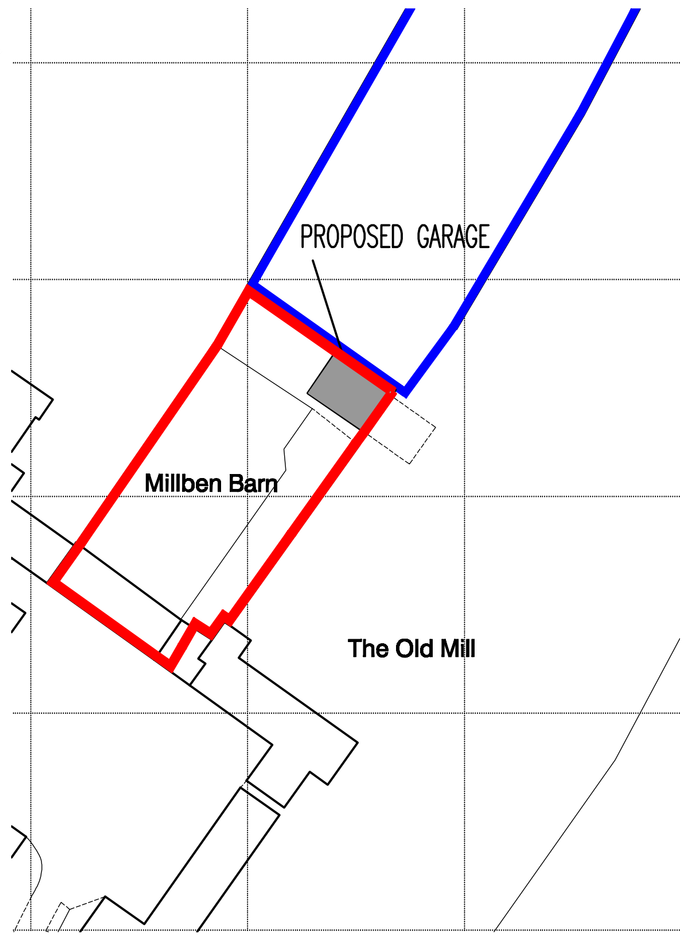


BLOCK PLAN 1:500

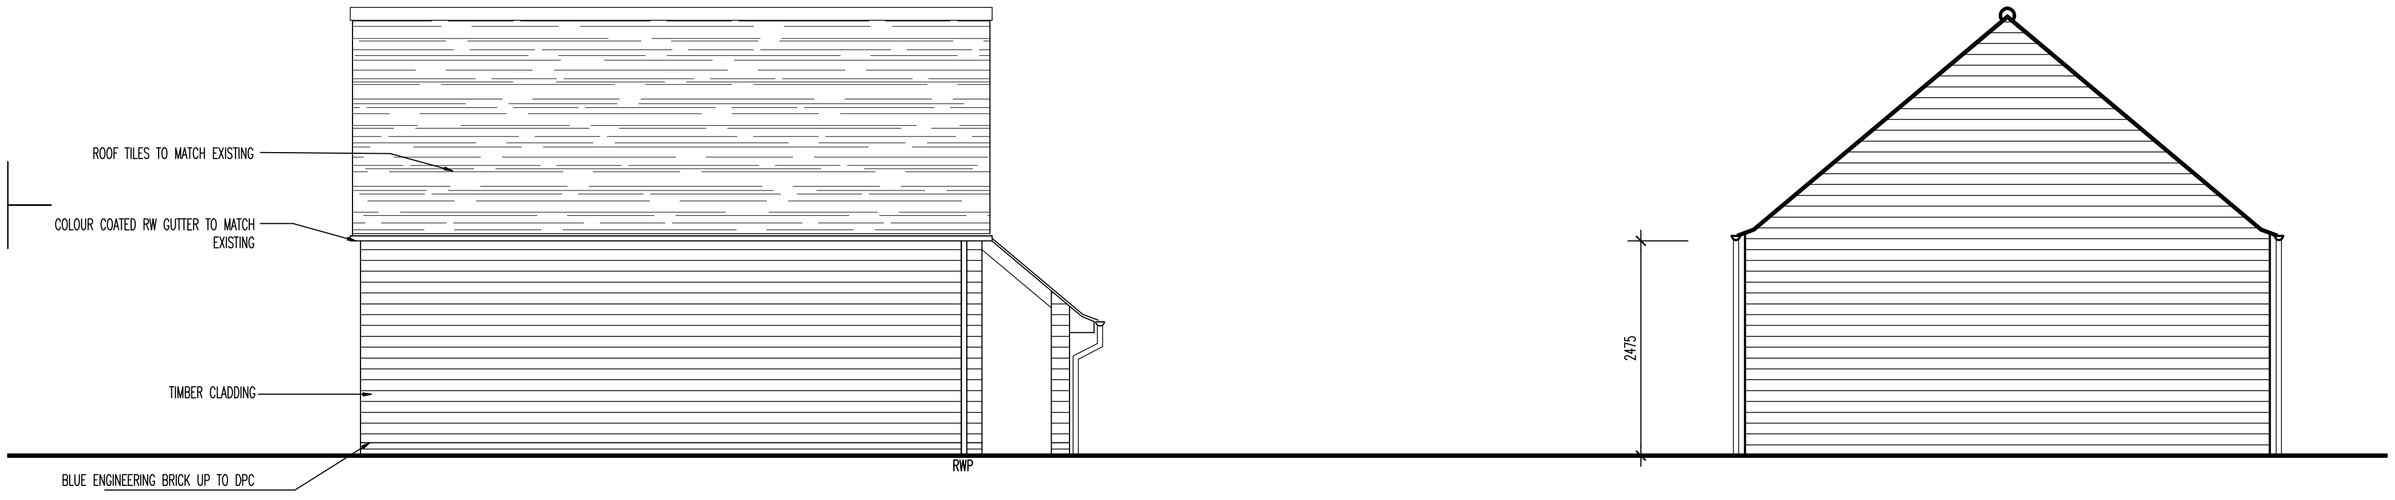


NORTH EAST ELEVATION

SOUTH EAST ELEVATION

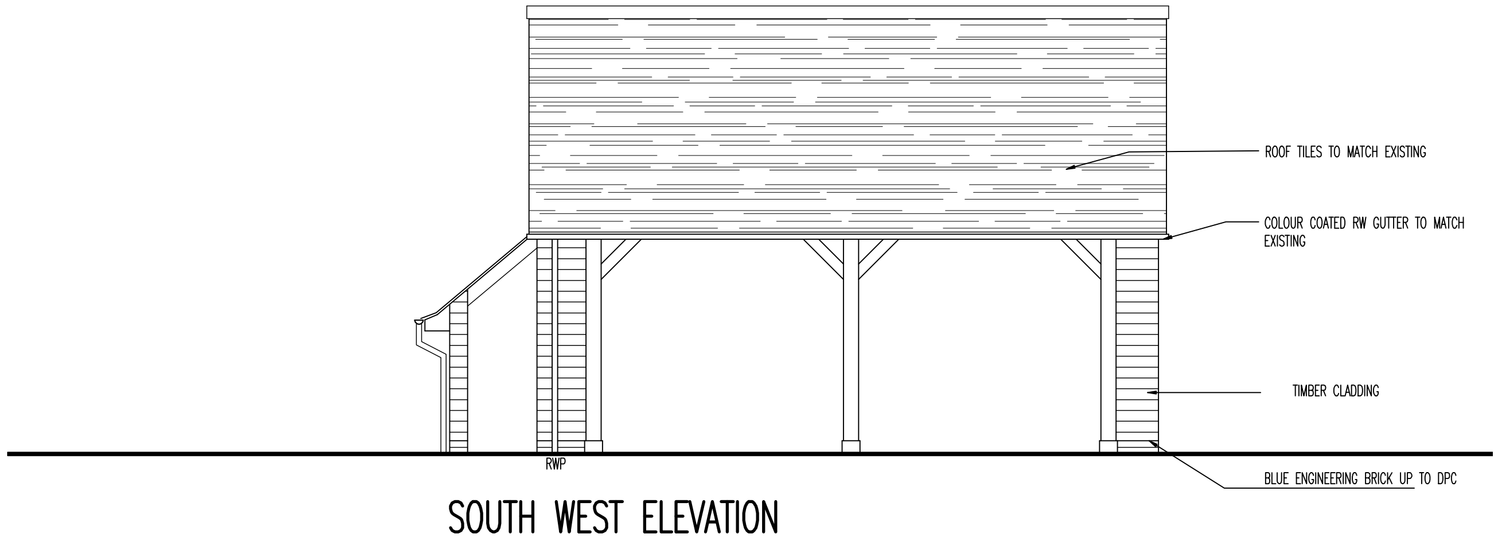

SOUTH WEST ELEVATION

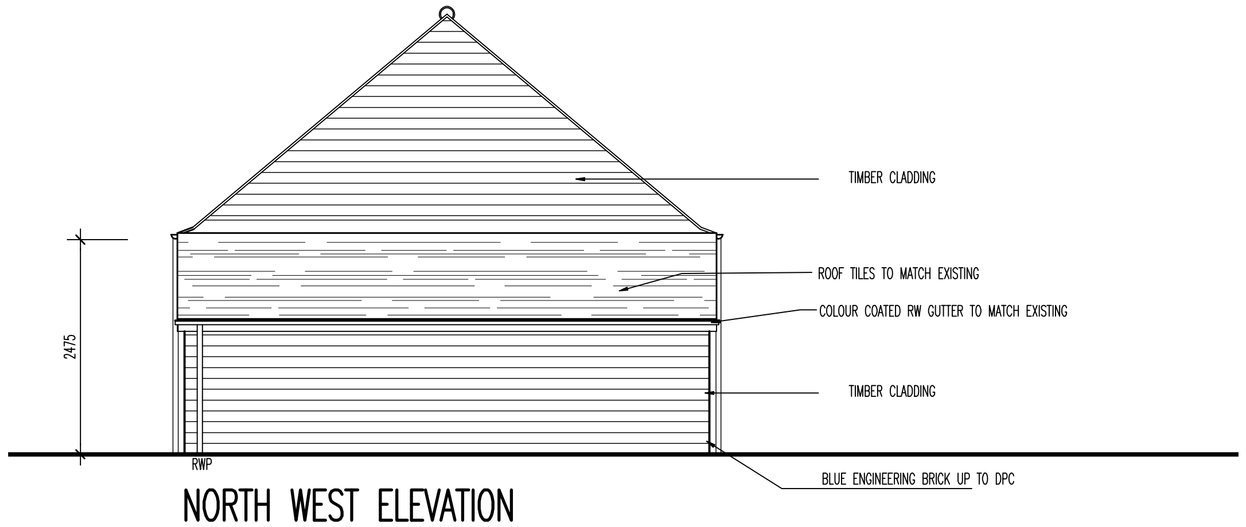

NORTH WEST ELEVATION

GARAGE

DISCLAIMLER NOTES:

DRAWING SUBJECT TO FOLLOWING CONDITION

SITE LEVEL SURVEY

CONFIRMATION OF LEGAL BOUNDARY & EASEMENTS
GROUND INVESTIGATION BY OTHERS
STATUTORY AUTHORITY SERVICES INVESTIGATION
PLANNING AUTHORITY COMMENTS/APPROVAL
HIGHWAY AUTHORITY COMMENTS/APPROVAL
CONSERVATION OFFICER COMMENTS/APPROVAL
FLOOD RISK ASSESMENT
PARTY WALL ACT 1996

AXONBECKETT
ARCHITECTS
MASTERPLANNERS
W5 The Quarters, 65 Druid St,
Hinckley, Leicestershire,
LE10 1QG, England
T: 01455 633556
F: 01455 233773
E: mail@axon-beckett.com
W: www.axon-beckett.com
RIBA
Chartered Practice

CLIENT
Mr M Chilton

PROJECT
Proposed Garage and Store
Millben Barn, Barwell House Farm,
Hinckley Road, nr Barwell

STATUS	DATE	
Sketch	12-12-08	
DRAWN	CHECKED	SCALE
nja	nja	1:50/1250/500

DRAWING
Proposed Plans & Elevations

DRAWING No.	REVISION
08906-SK01	D