


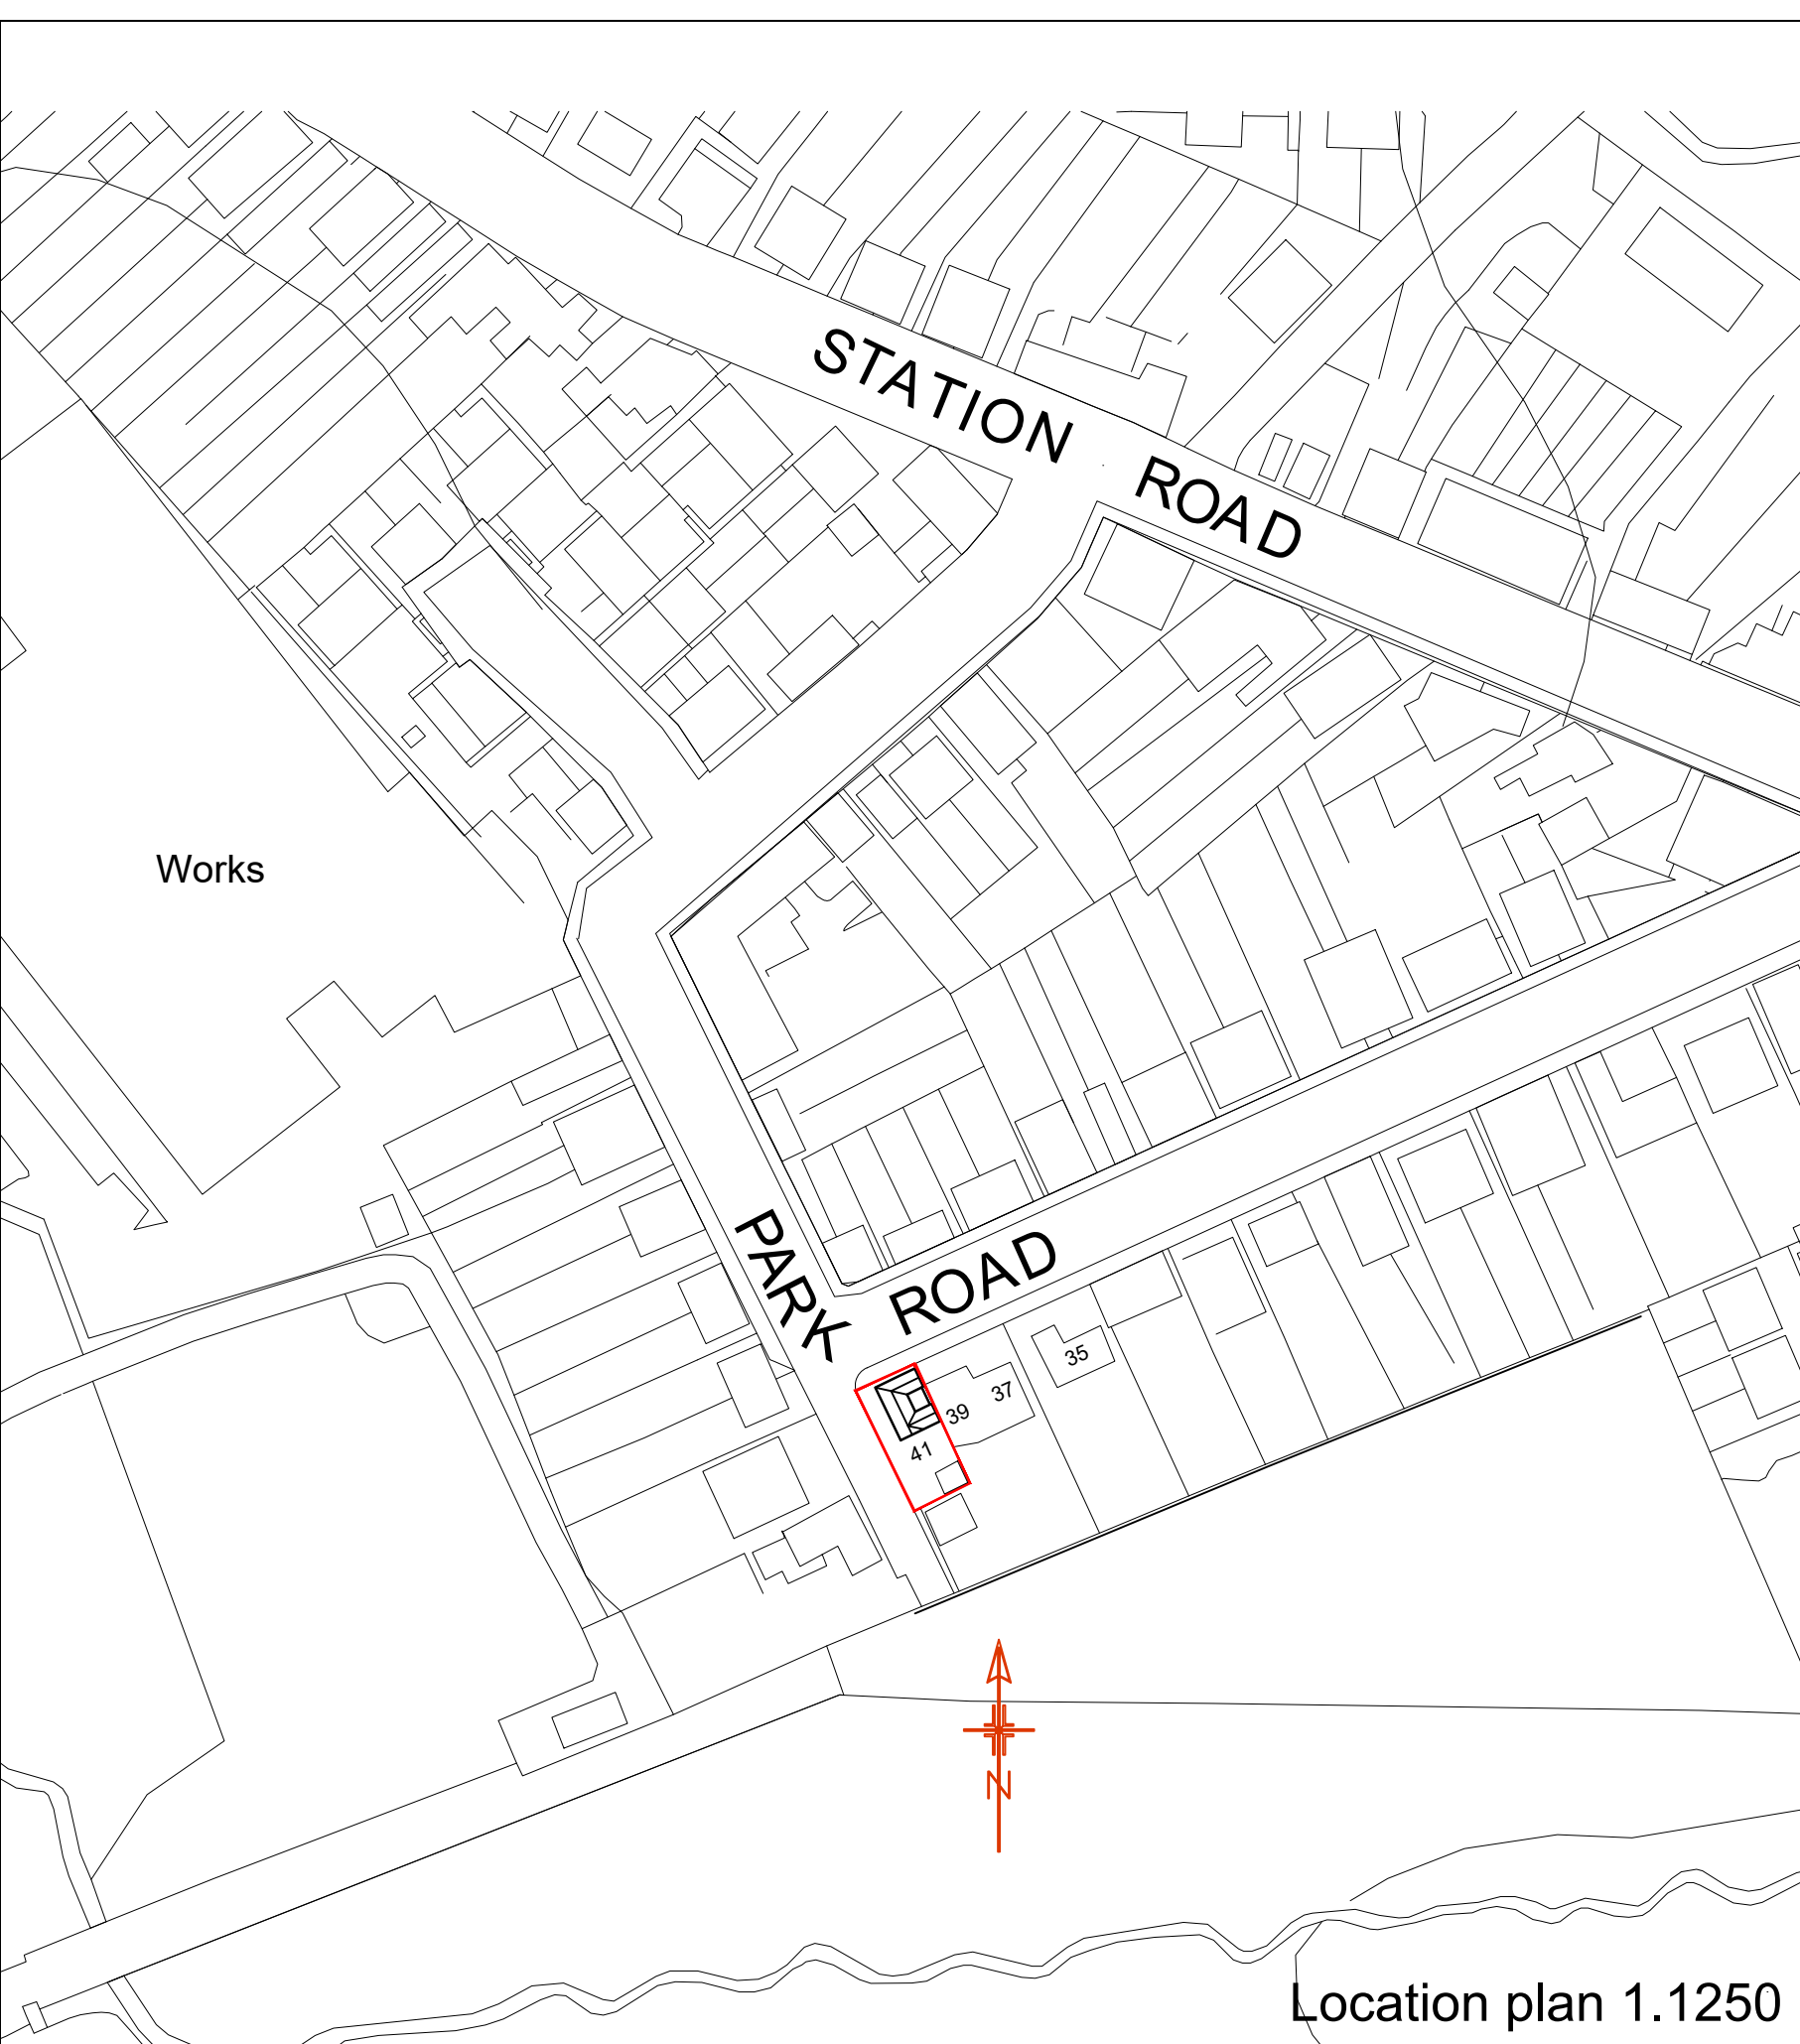

Location plan 1.1250



Site plan 1.500

41 Park Road, Ratby, Leics. LE6 40JL - Susan Hull

2025-145-01 site and location plans

Sept 9th 2025

PJDdesigns Elms Cottage, 12 Elms Court, Anstey, Leics. LE7 7BS 07885 373619 doddp50@yahoo.com