




WEST ELEVATION




NORTH ELEVATION




SOUTH ELEVATION

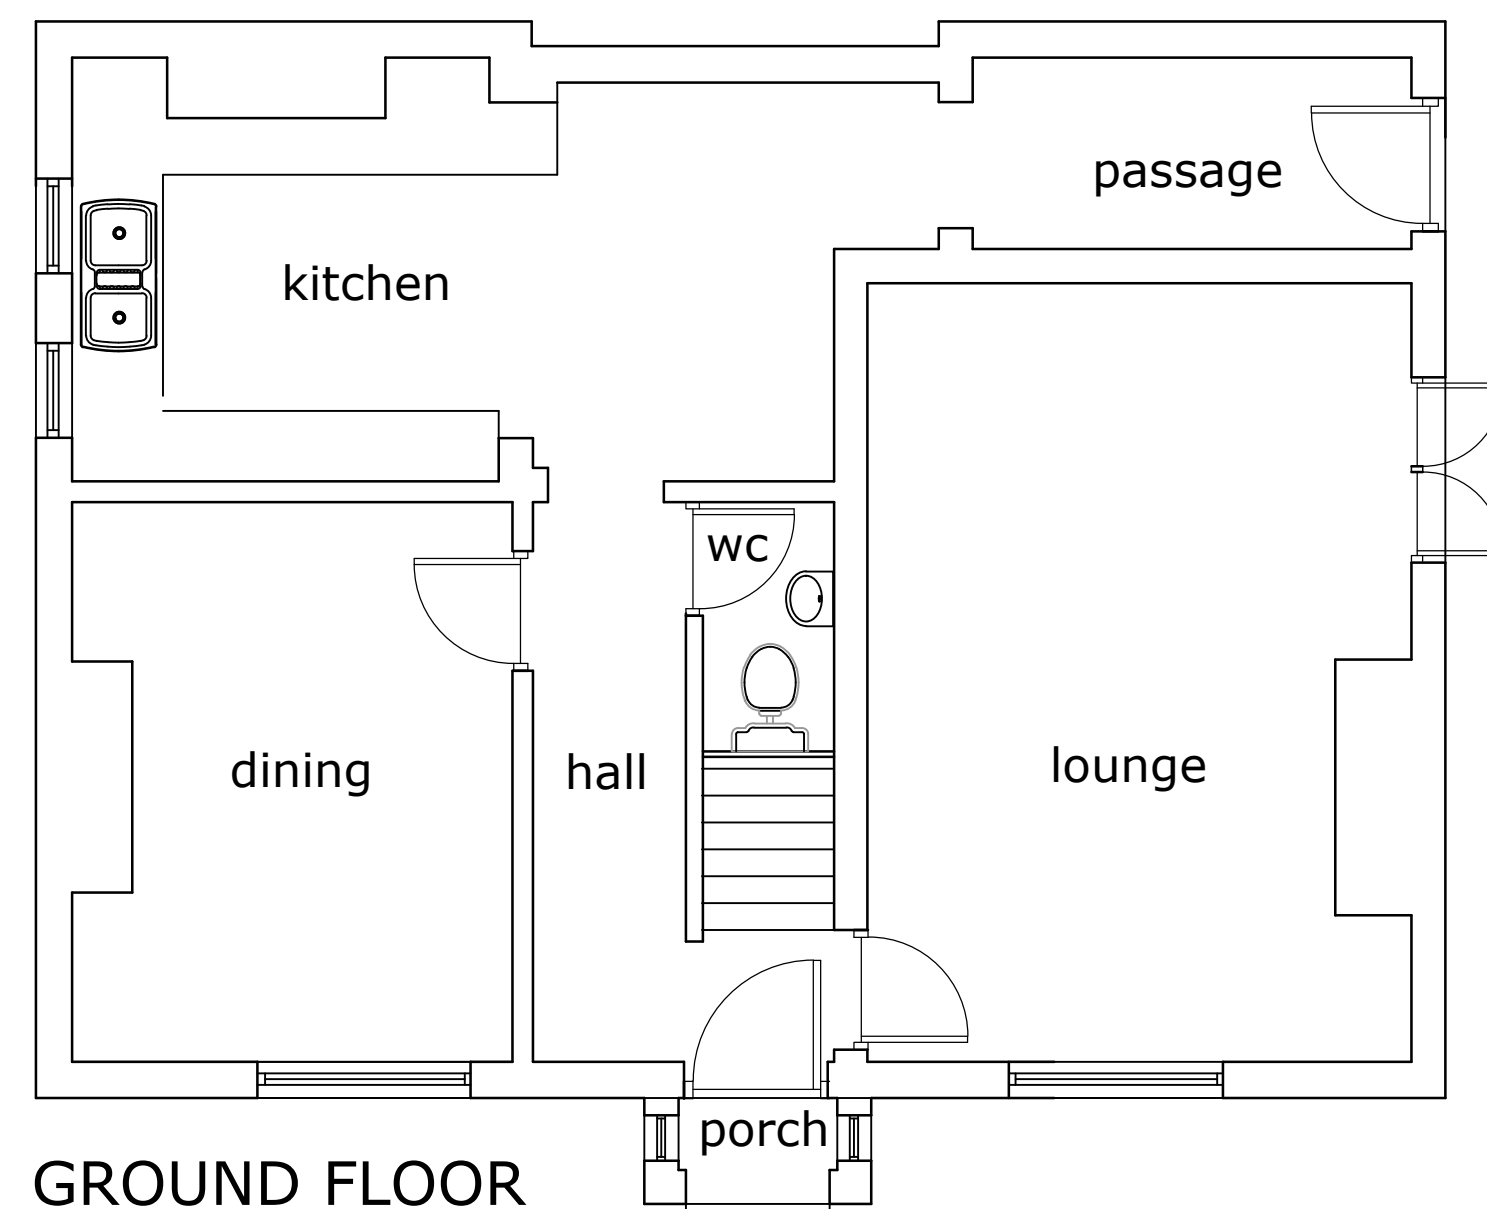

GROUND FLOOR

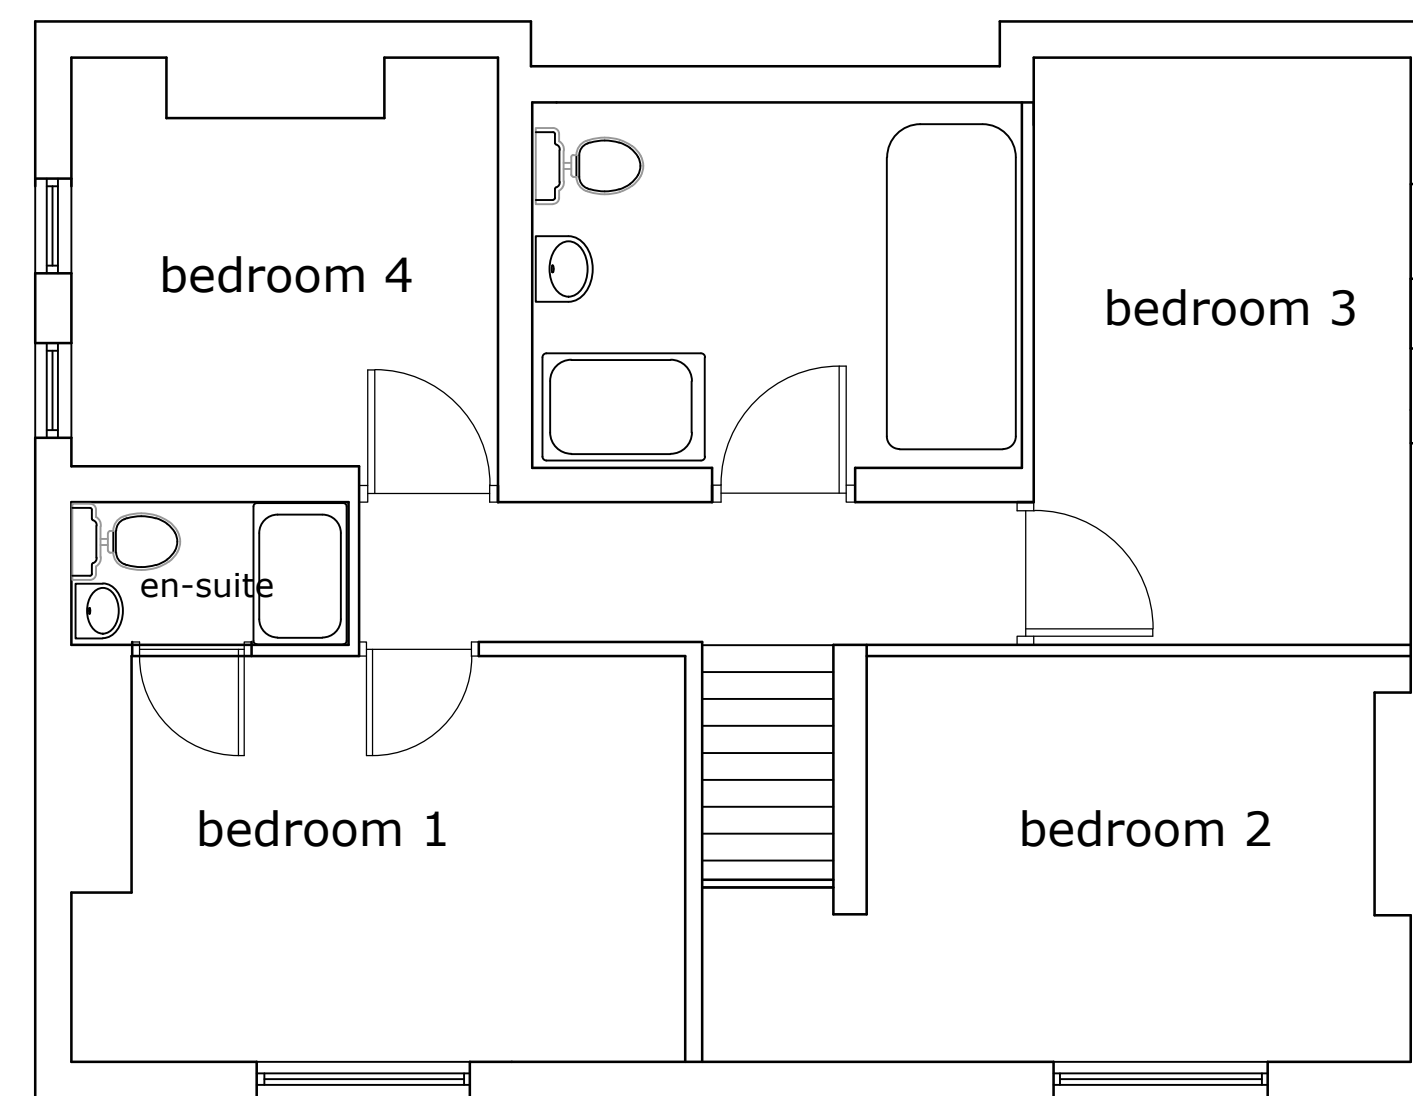

FIRST FLOOR

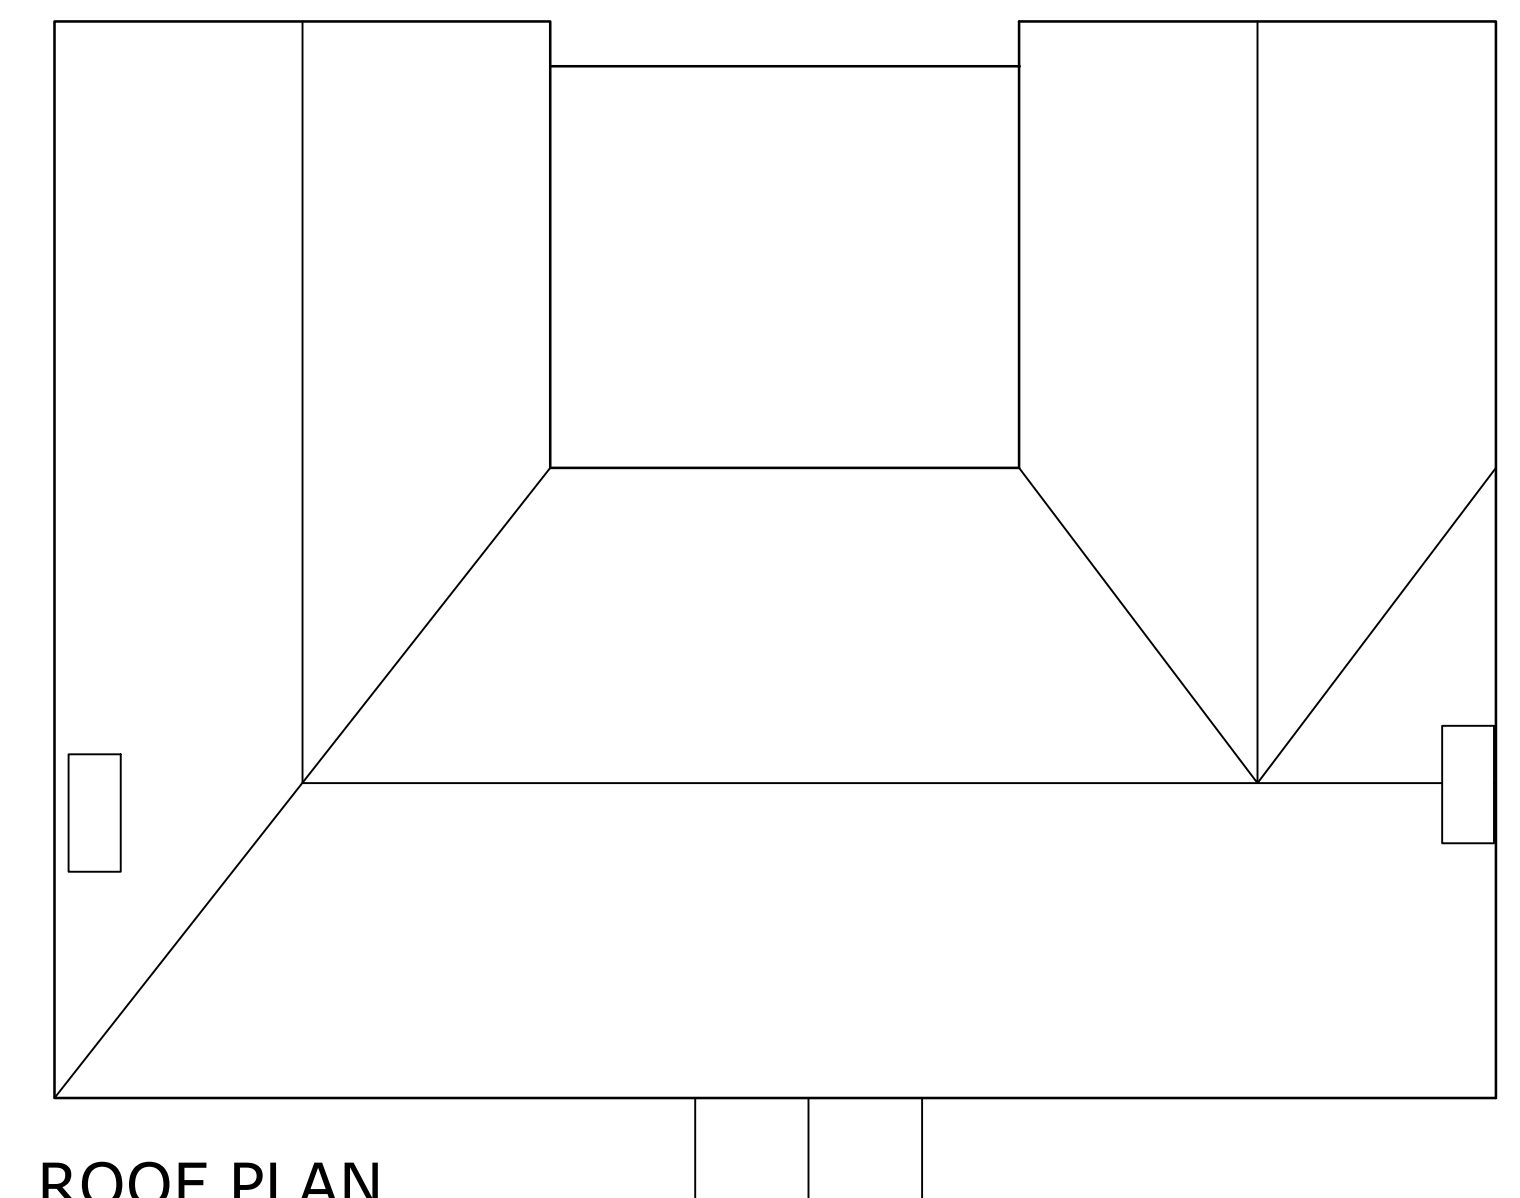

ROOF PLAN