



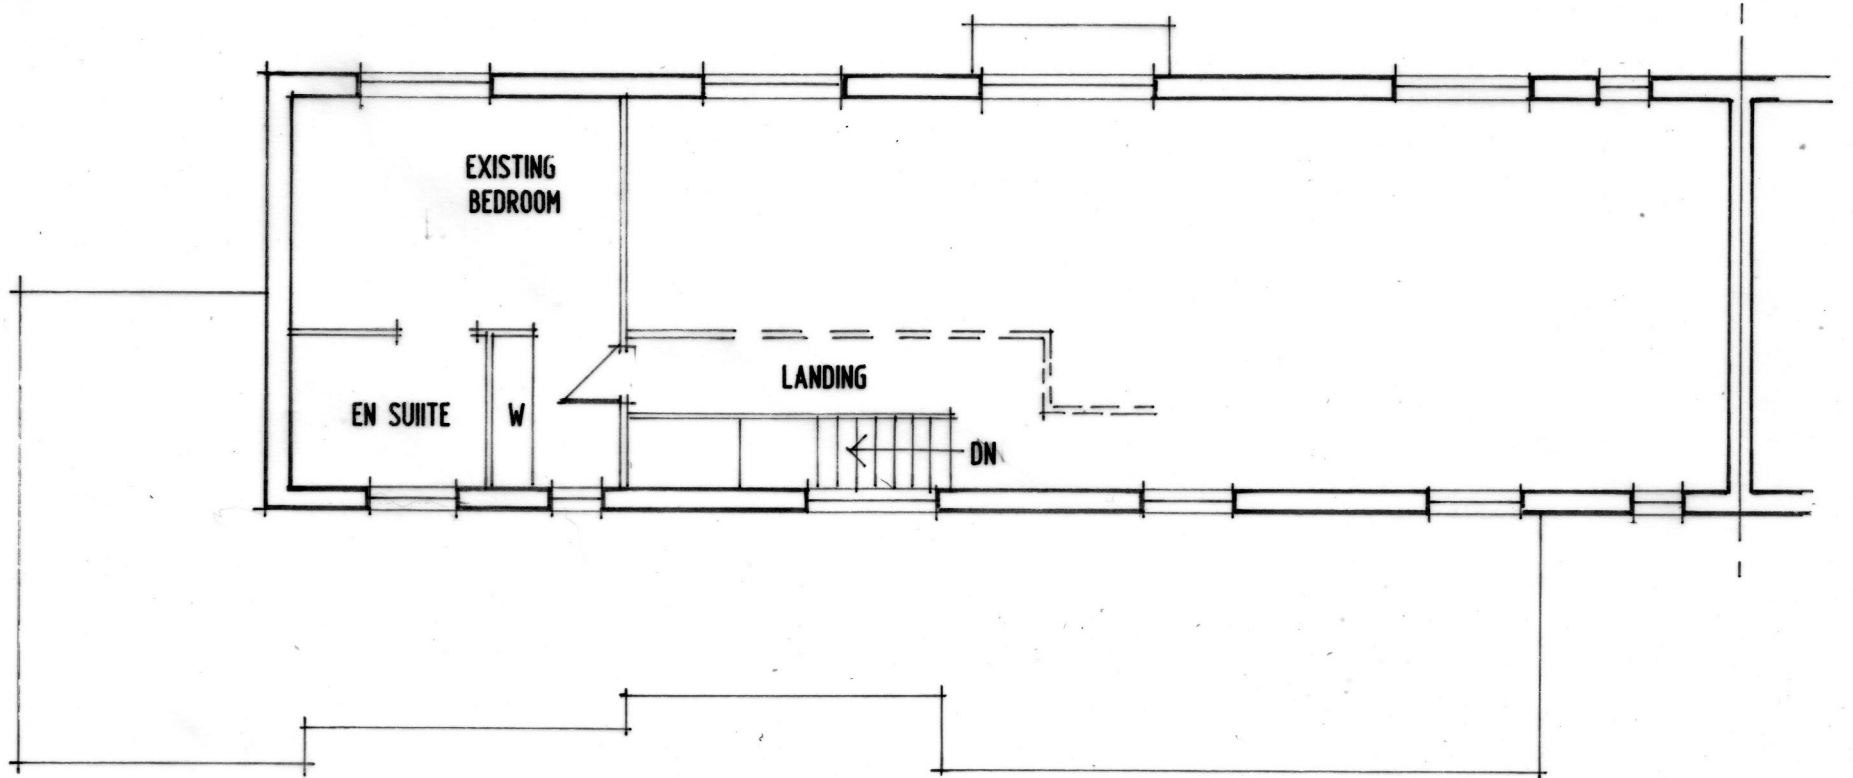

FIRST FLOOR PLAN AS EXISTING

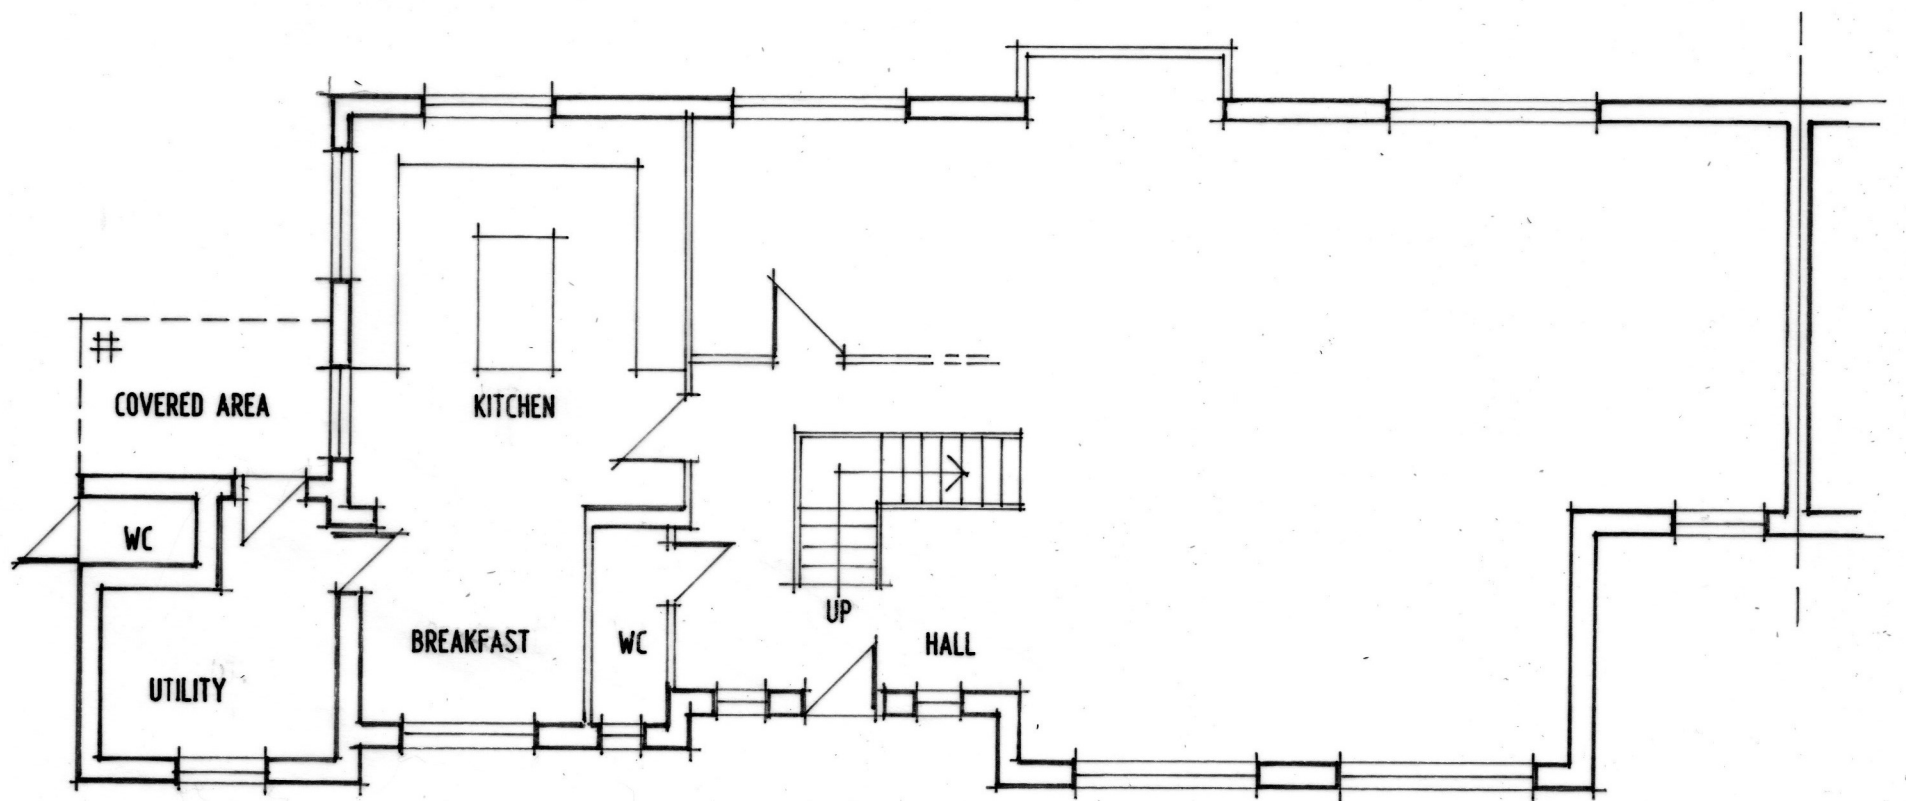

GROUND FLOOR PLAN AS EXISTING

0 1 2 3 4 5M SCALE AT A3 DRAWING SIZE

BASED UPON EXISTING DRAWINGS AND SUBJECT TO VERIFICATION AND DETAILED DESIGN

PROPOSED ALTERATIONS AND ADDITIONS
4 POLEBROOK MEWS
BOTCHESTON LE9 9FG