
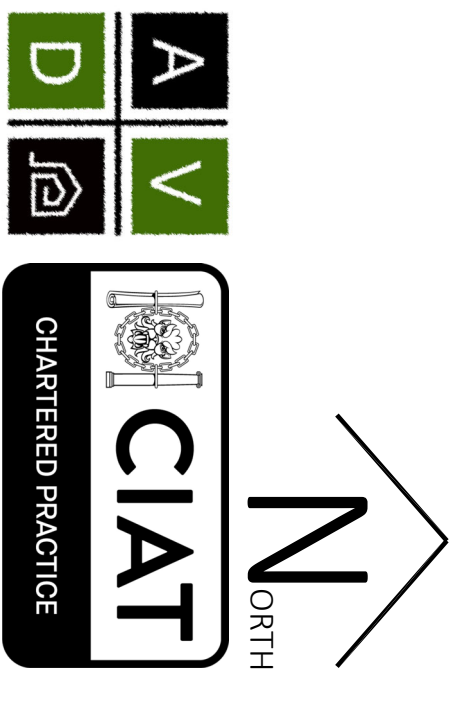
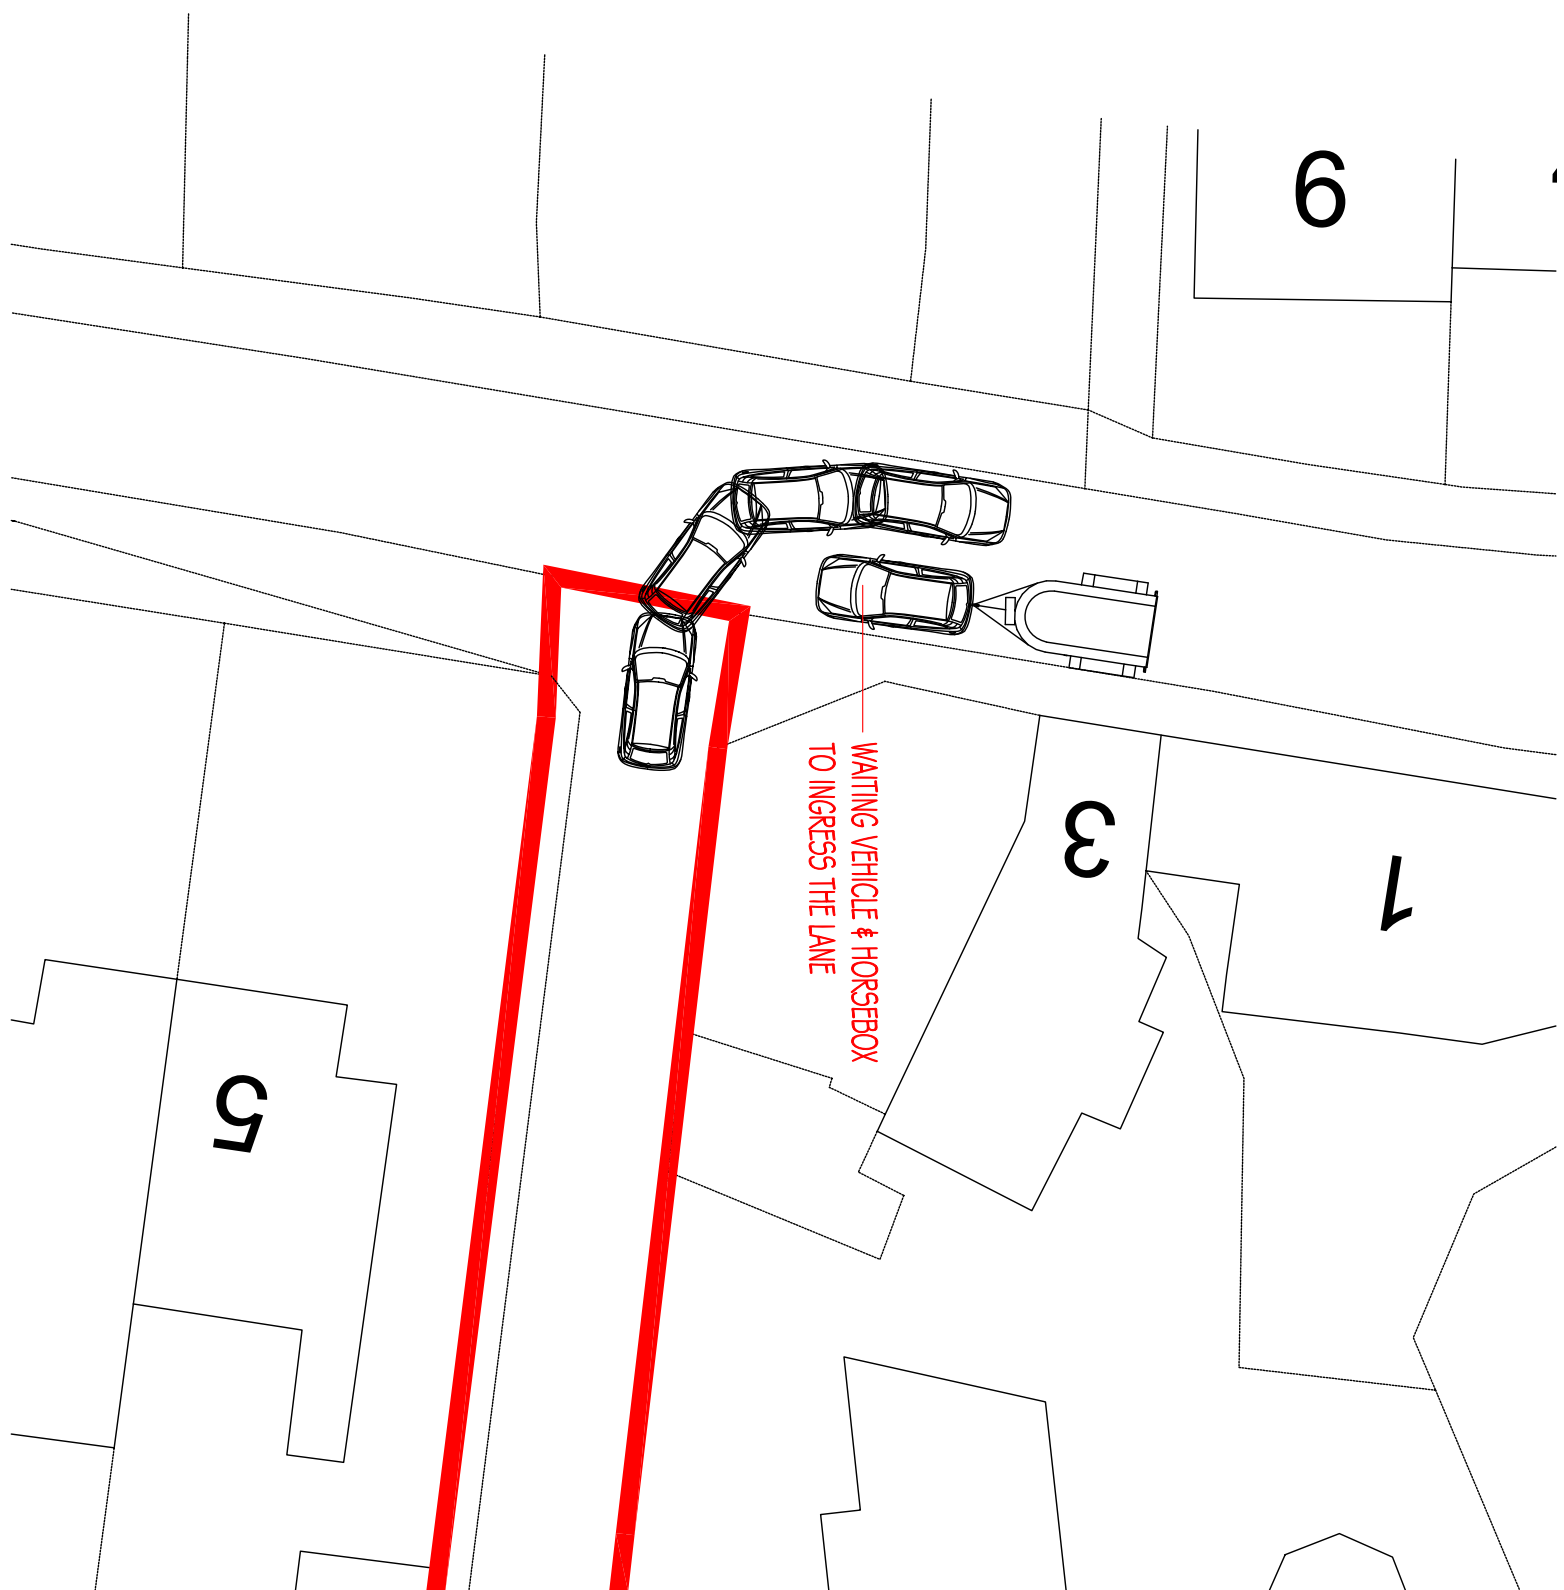
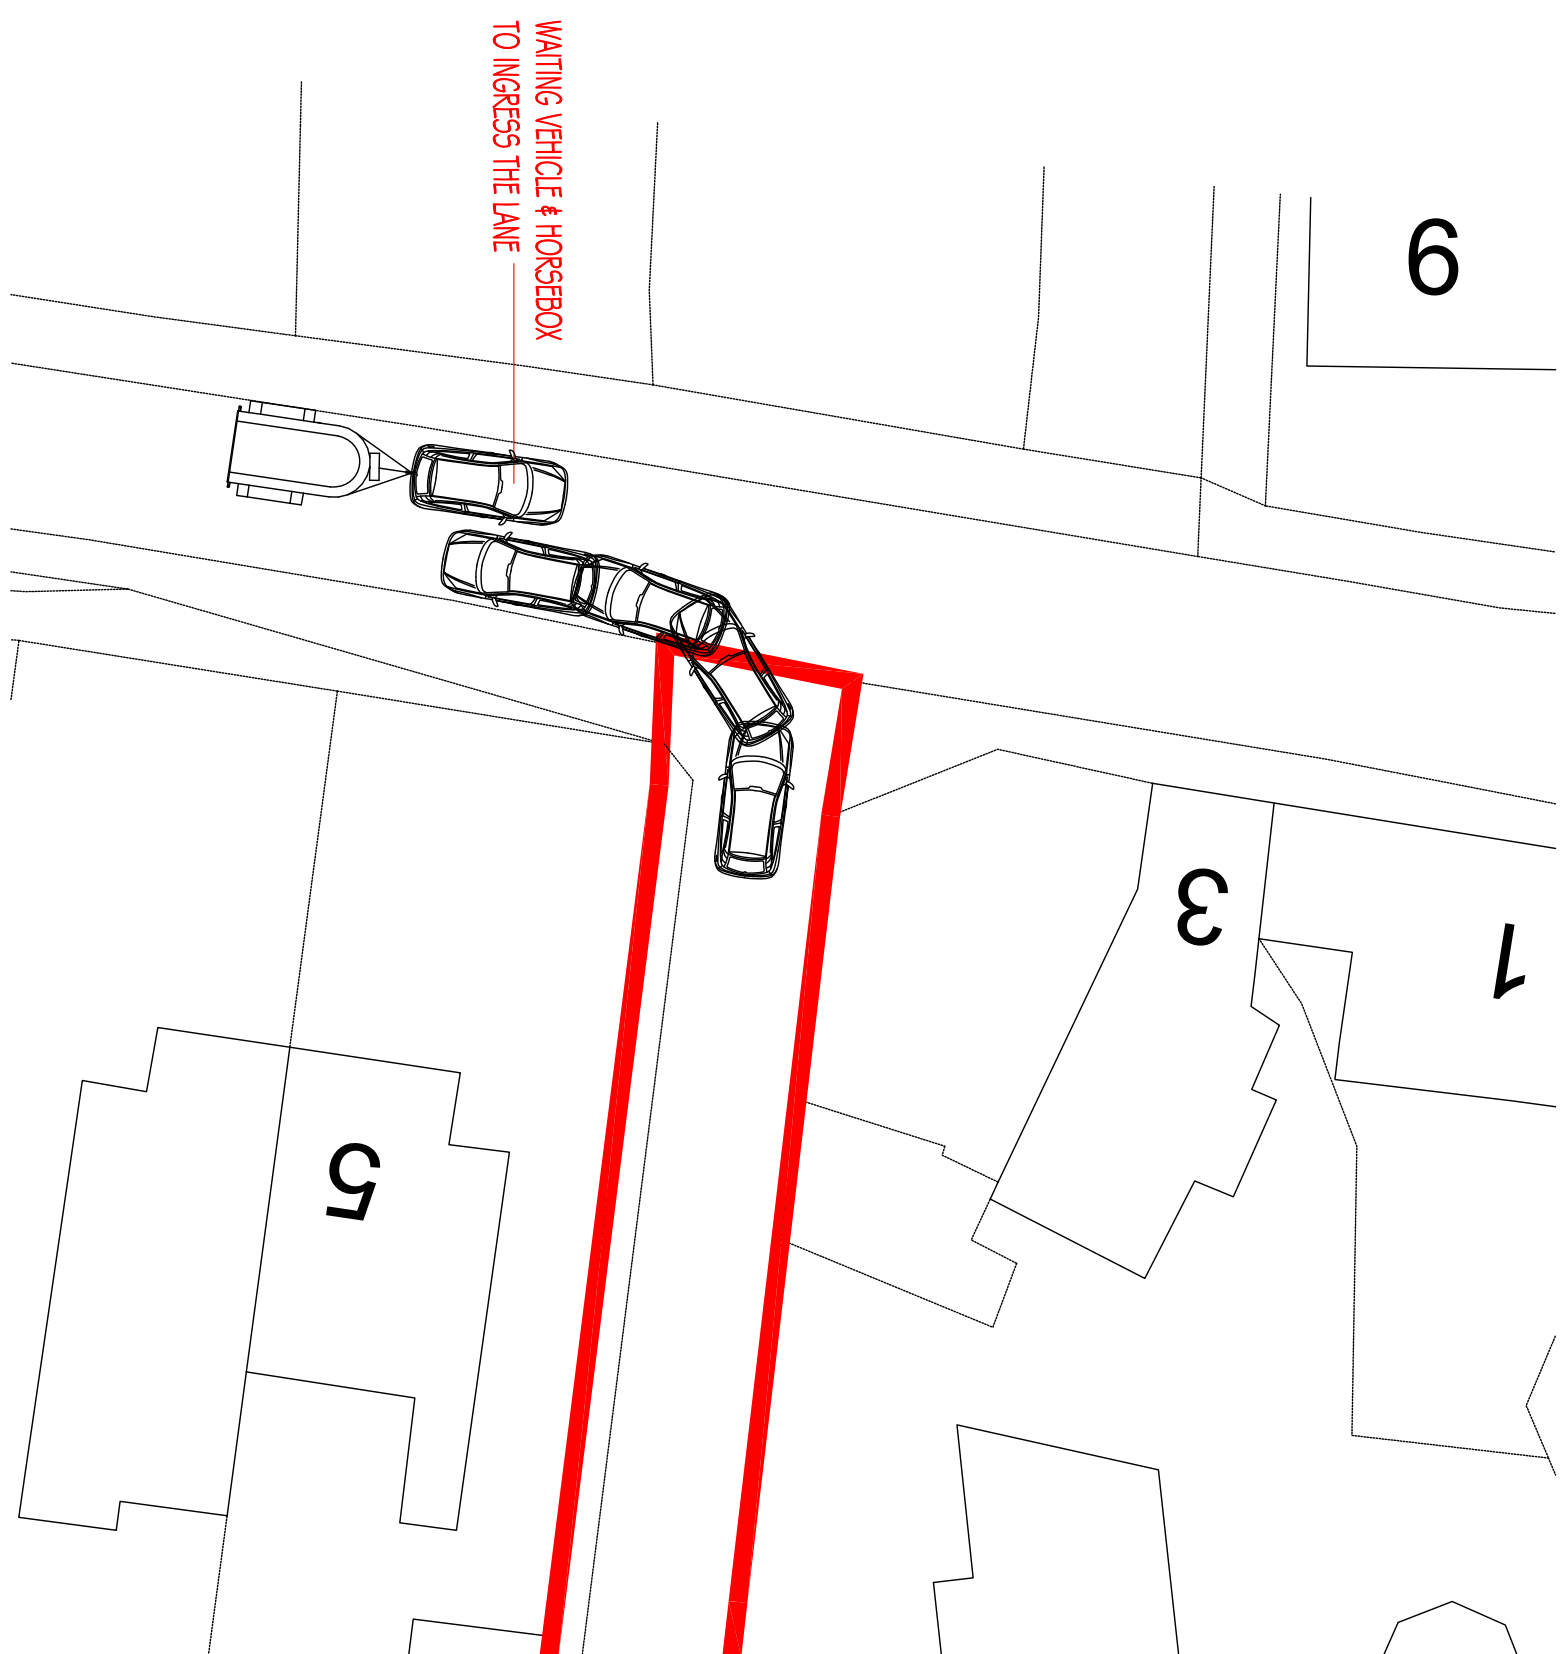
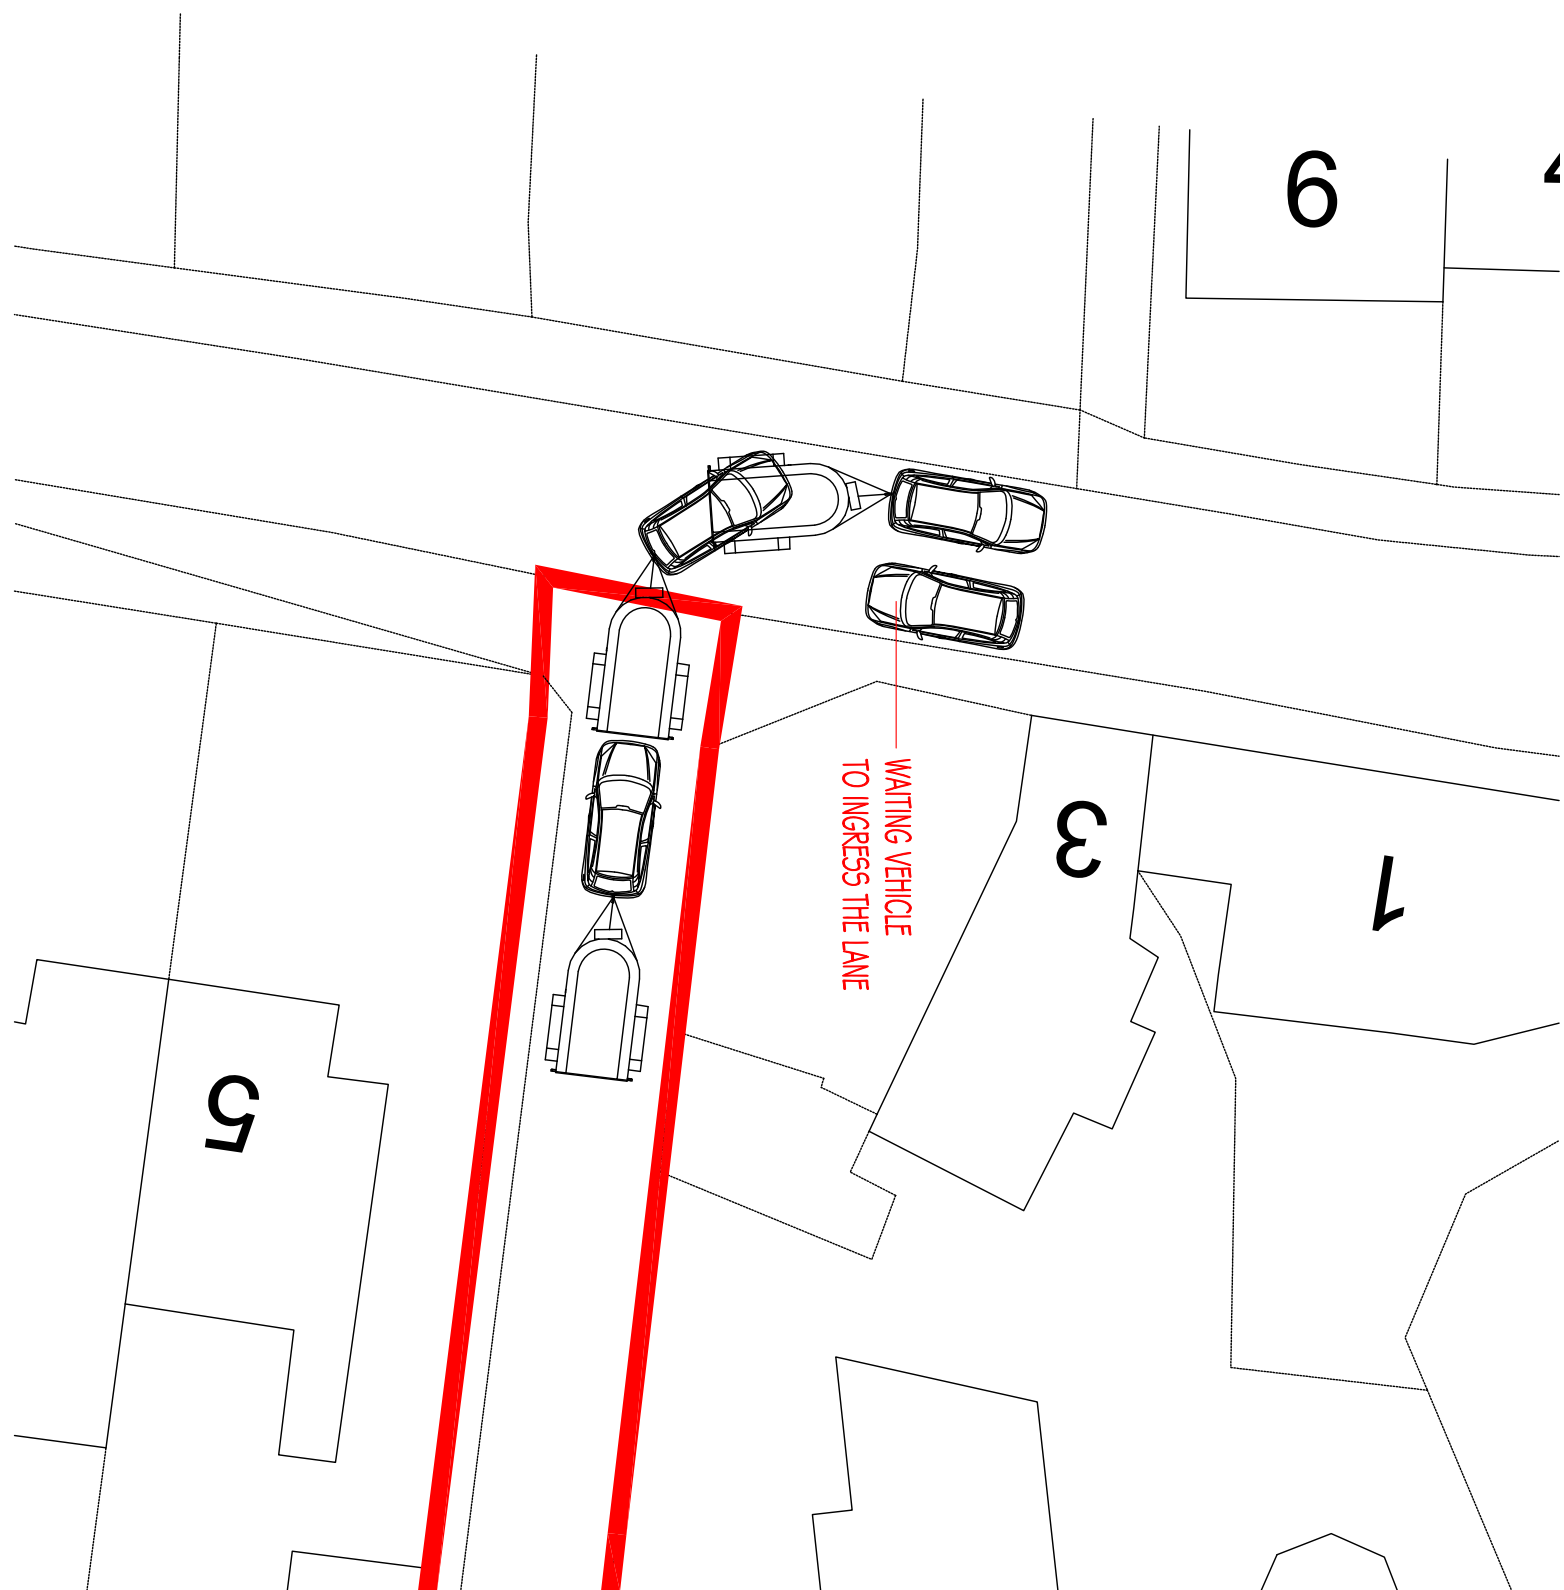


Revisions		
Rev.	Date	Comments

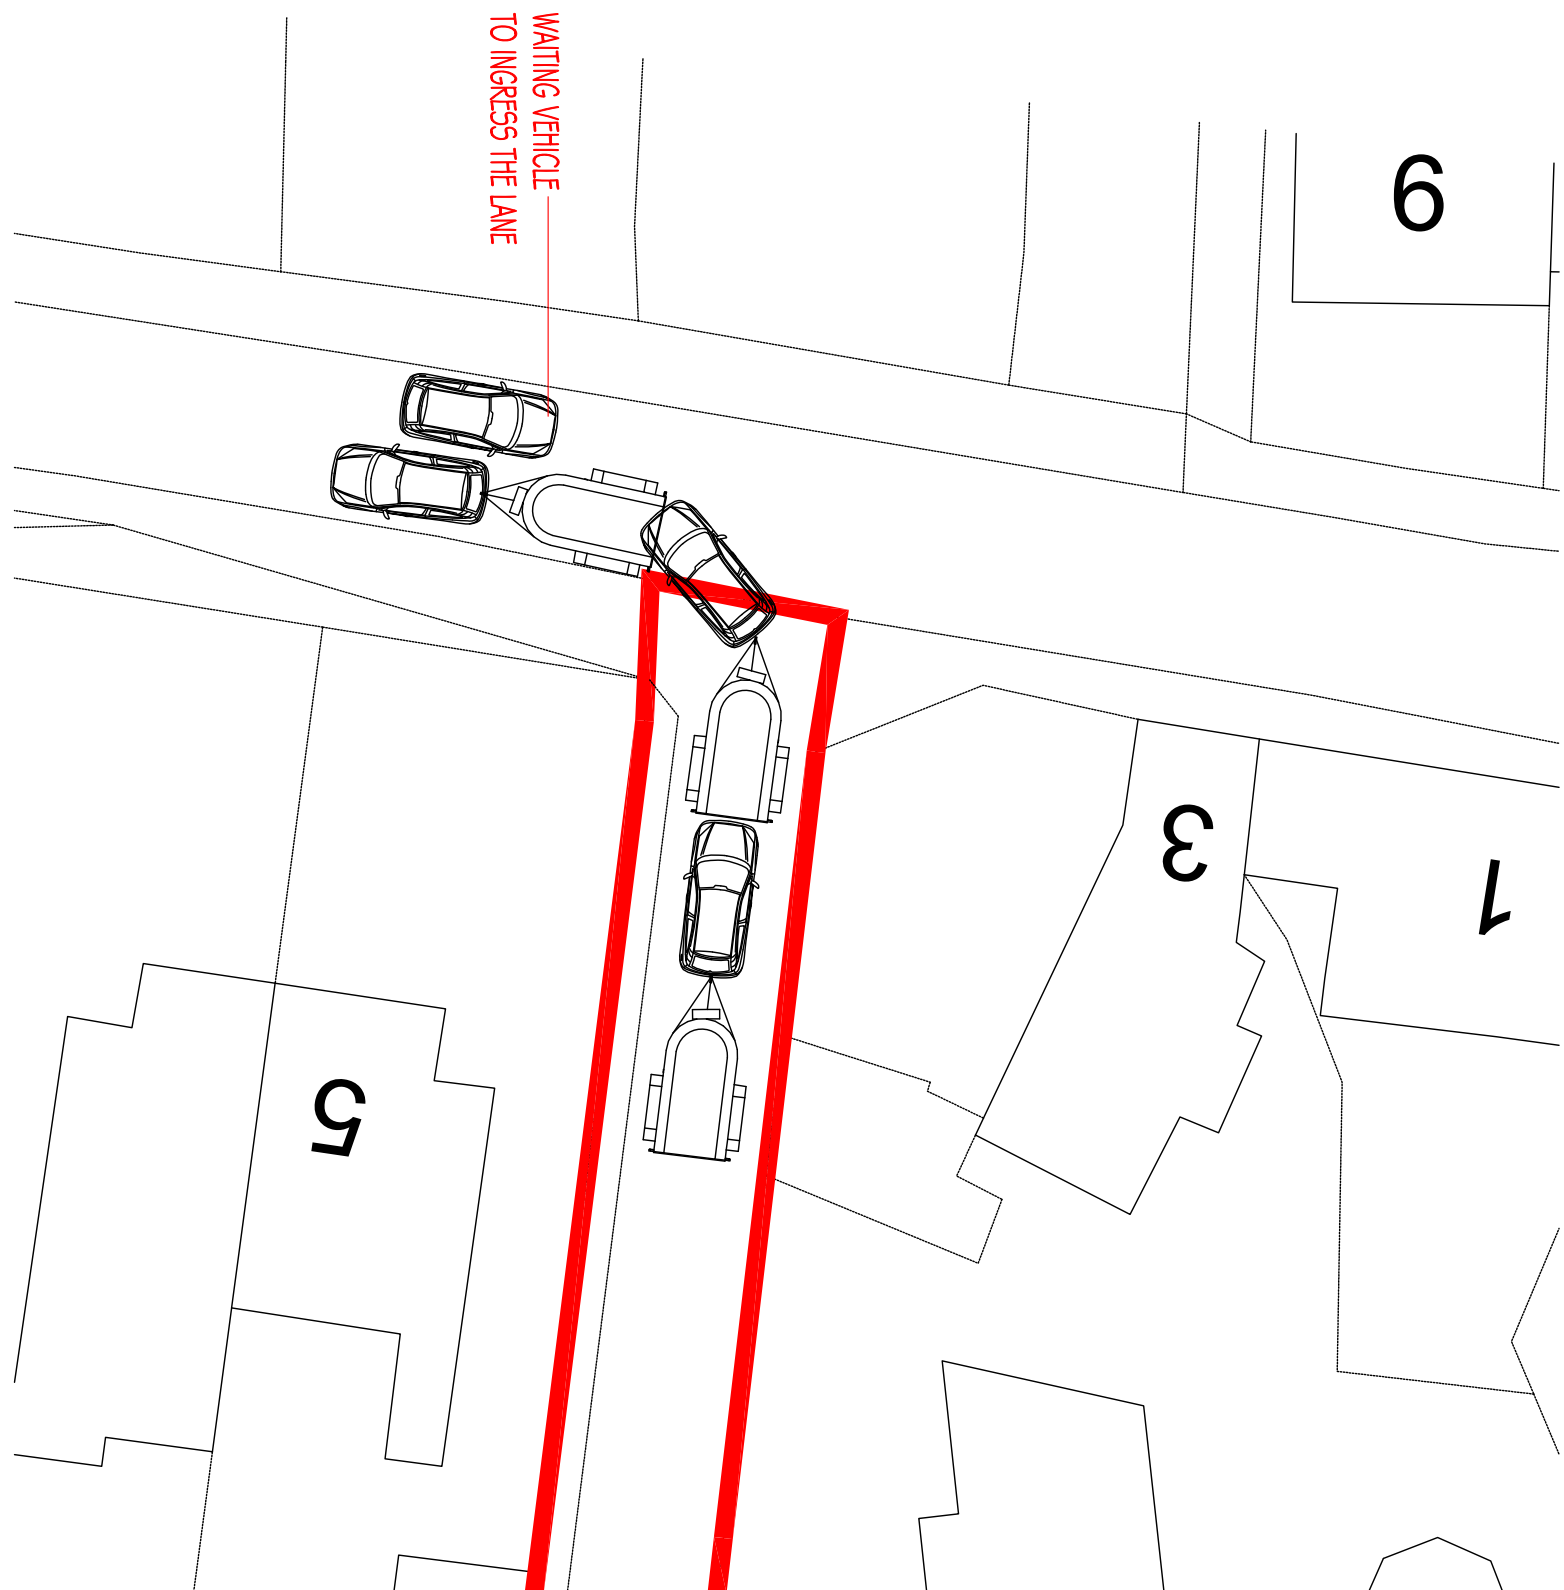

ArchitecturalVistadesigns Ltd
a. The Padlock, 118 Padlock Way, Hindley, Leas LE10 0BZ
m: 0785 458 2584 t: 01455 698 539
w: www.architecturalvistadesigns.co.uk
e: studio@architecturalvistadesigns.co.uk

Client: Mr West Dwg Status: PLANNING
Dwg: Tracking Plans
Project: Proposed Change of use to Horticulture
Land off Nunston Lane, Highnam on the Hill CV13 6AD
Scale: 1:200 @ A1
Date: 03.09.2026 Drawn By: map
Dwg No. Rev.

AVD-962-HLH-PL04 -