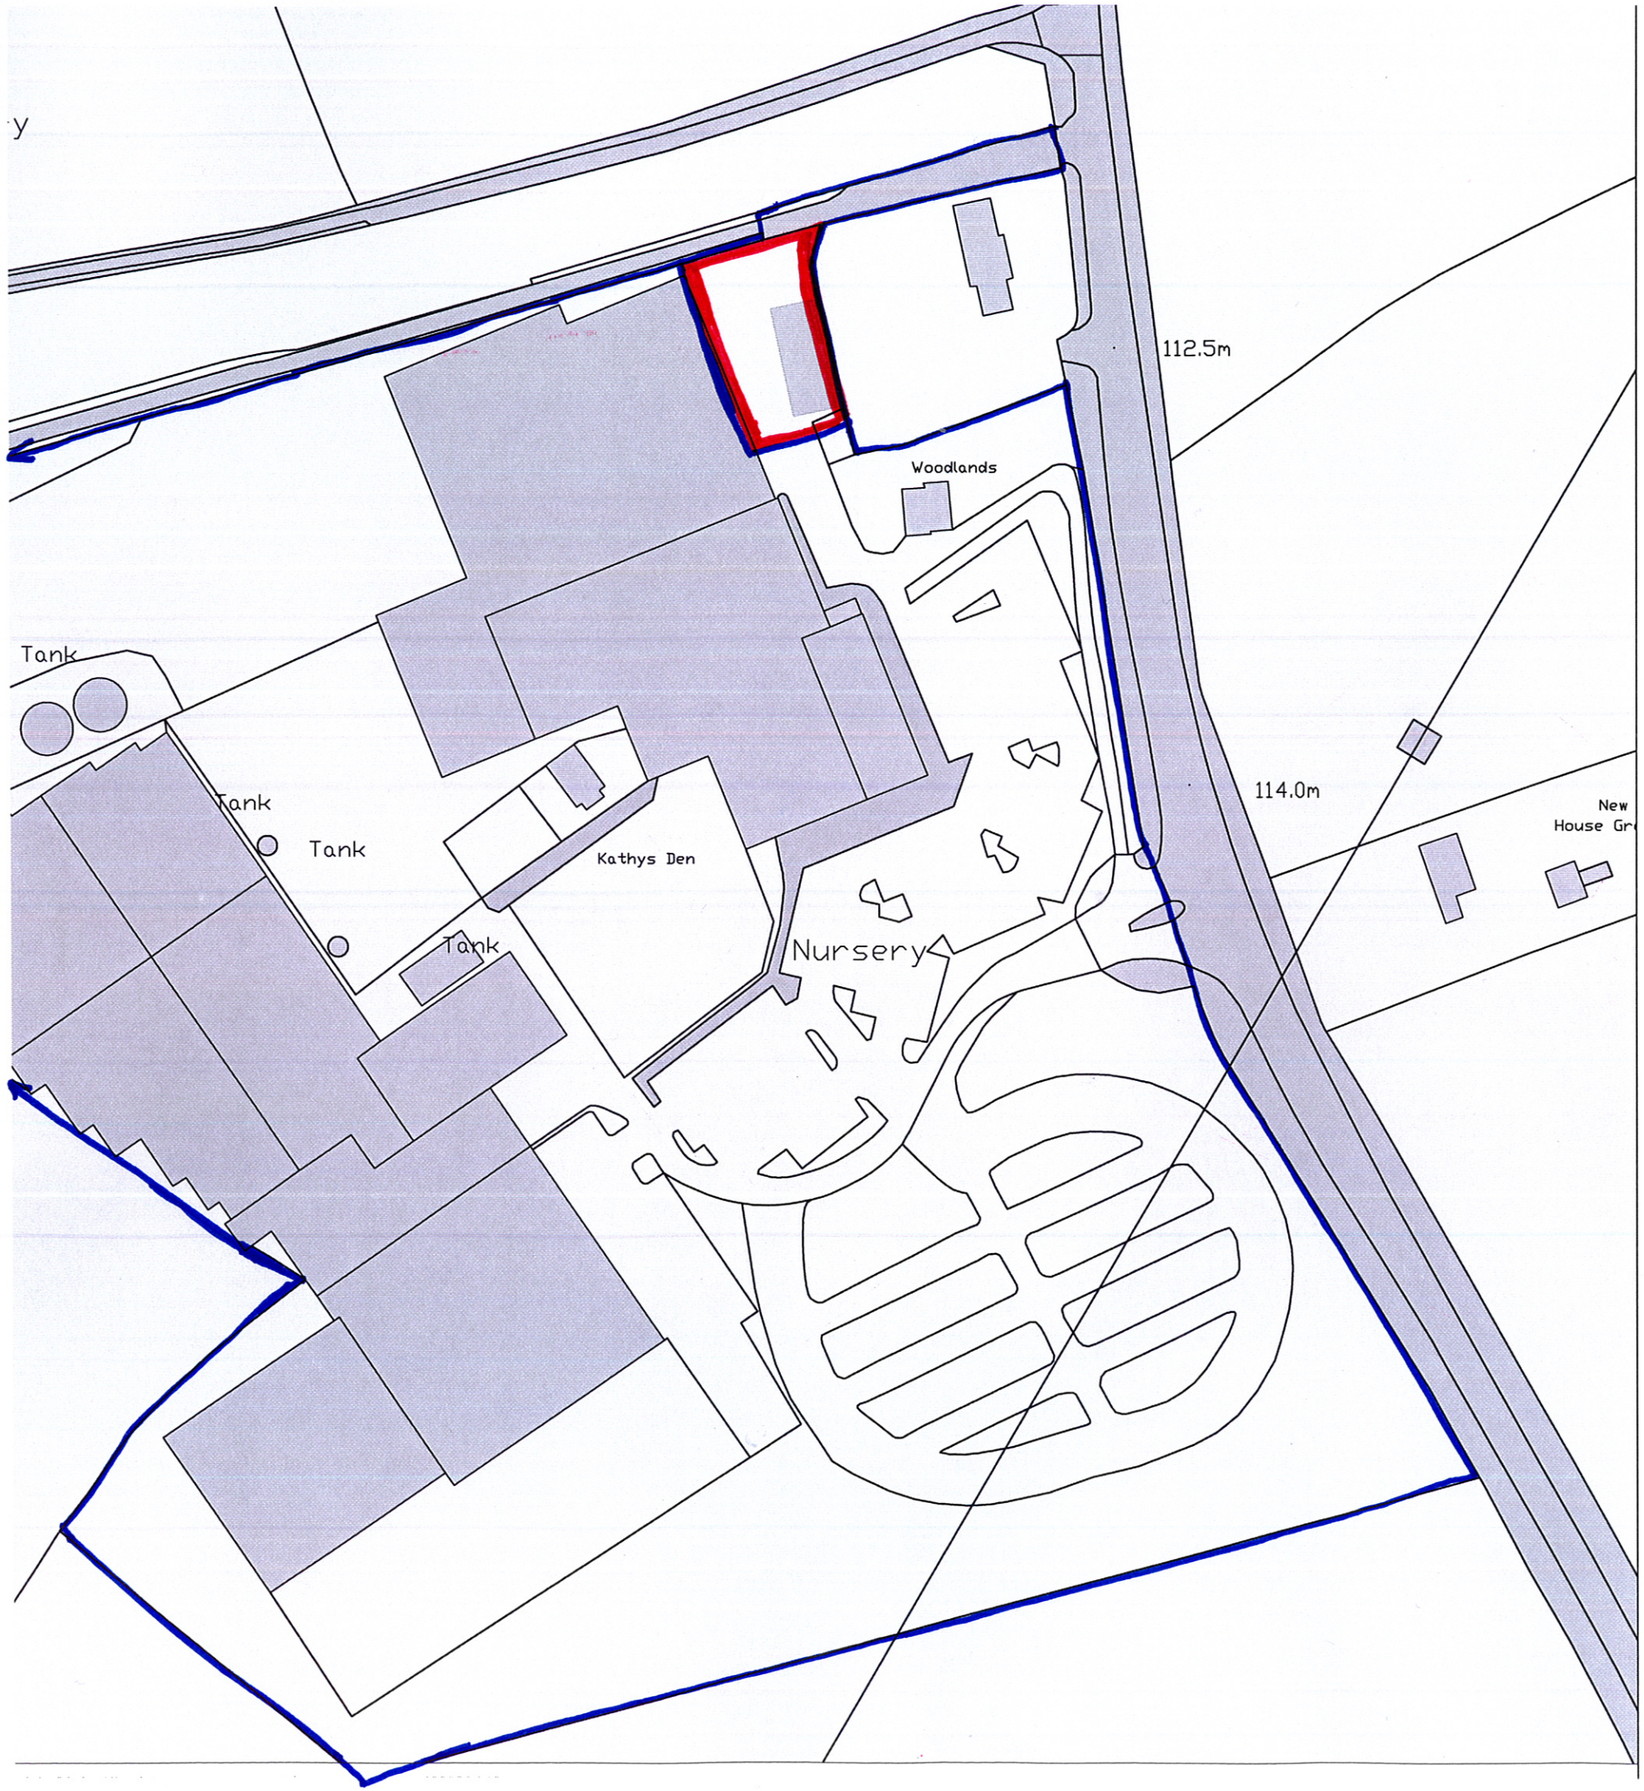



**Notes**
Do not scale except for Planning and Building Regulations purposes.
Ordnance Survey Licence No. 100043353

Site

Metres
0 20 40
Scale 1:1250

| Revision Details | | | |
|---|---|---|---|
| D | | | |
| C | | | |
| B | | | |
| A | | | |

**Gregory Gray Associates**
**Chartered Town Planning Consultants**
**Victoria House, 18-22 Albert Street, Fleet, Hampshire, GU51 3RJ**
**Telephone: 01252 624004**
**Fax: 01252 626431**
**E-Mail:** info@ggassociates.co.uk

**Client**
Woodlands GC

**Job Title**

**Drawing Title**
Location Plan

**Scale**
1:1250

**Date** | **Drawn By**

**Drg. No.**
WGC/01

**Rev.**