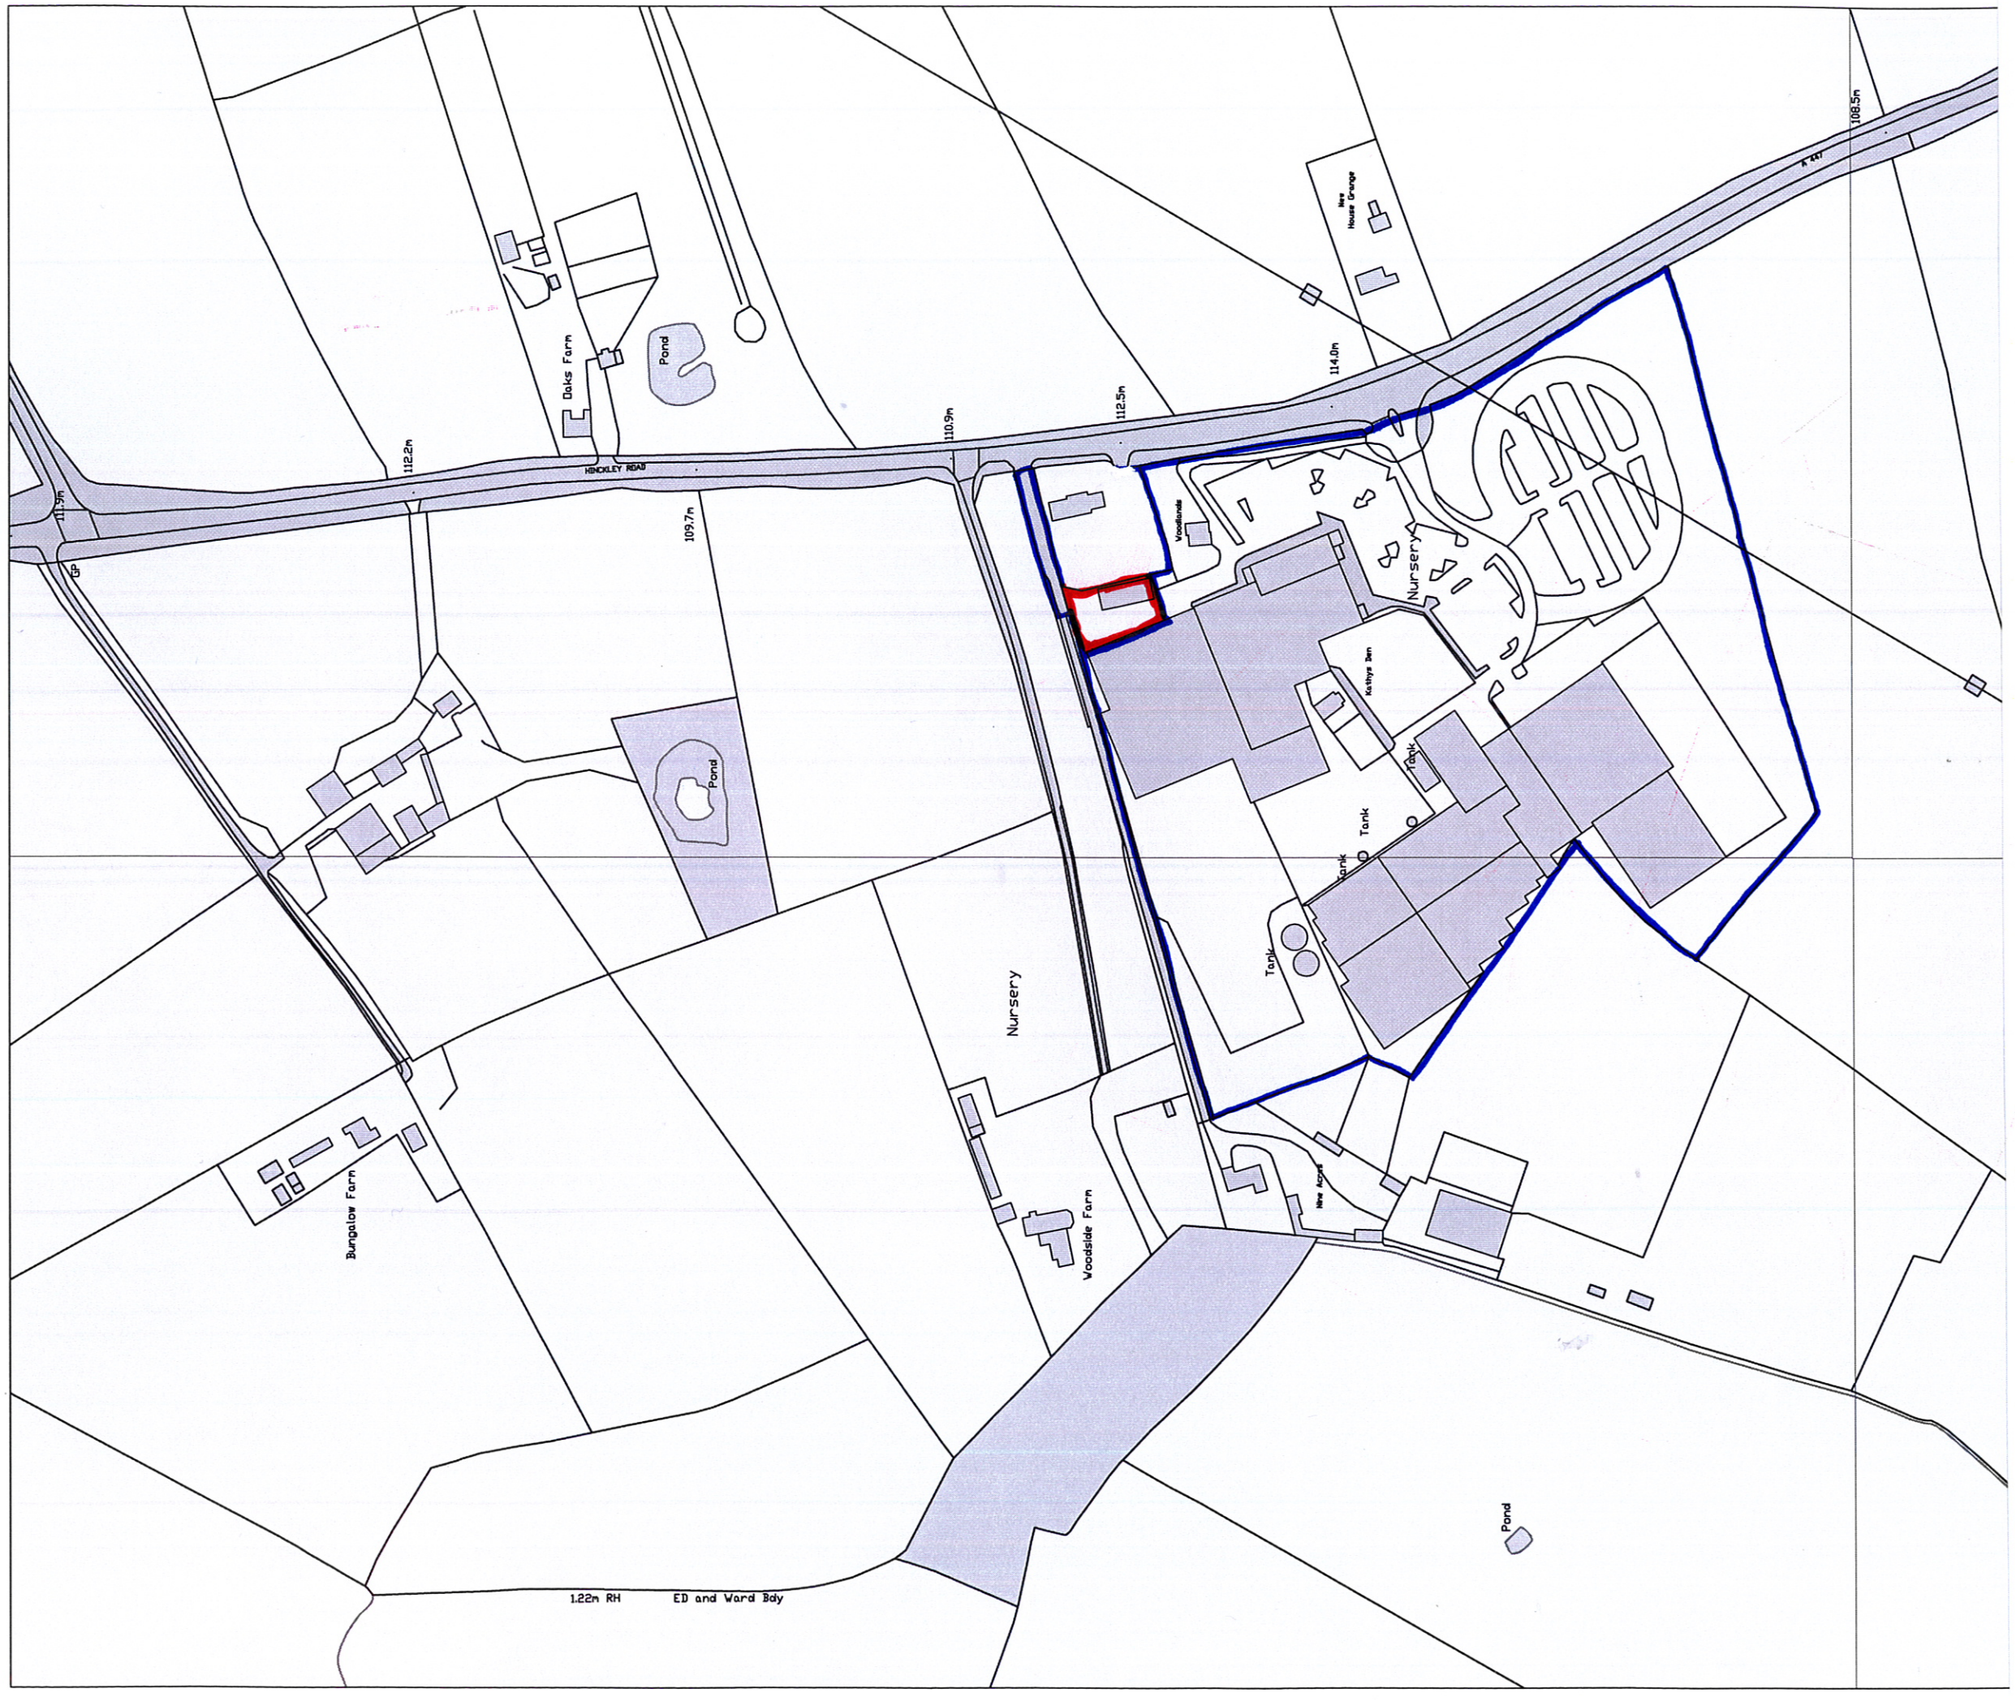


Notes
Do not scale except for Planning and Building Regulations purposes.
Ordnance Survey Licence No. 100043353

Site

Metres
0 20 40 60 80 100
Scale 1:2500

Revision Details

D			
C			
B			
A			

GGA

Gregory Gray Associates
Chartered Town Planning Consultants
Victoria House, 18-22 Albert Street, Fleet, Hampshire, GU51 3RJ
Telephone: 01252 624004
Fax: 01252 377288
E-Mail: info@ggassociates.co.uk

Client
Woodlands Garden Centre

Job Title

Drawing Title
Location Plan

Scale
1:2500

Date | **Drawn By**

Drg. No.
WGC/02

Rev.