

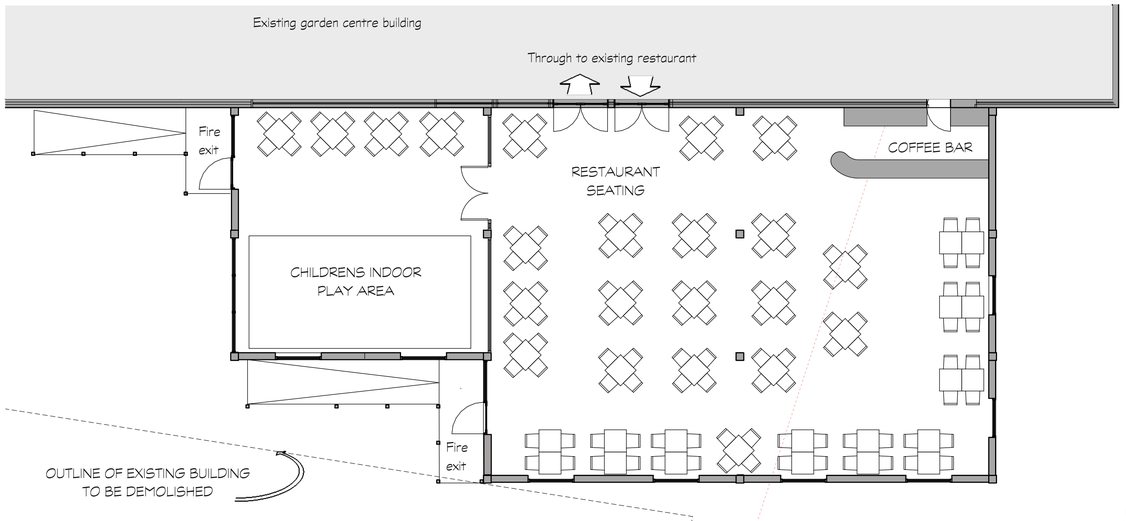



PLAN VIEW Scale 1:100

Proposed new hedge
Mix -
Acer campestre - 10 %
Corylus avellana - 10%
Crataegus - monogyma - 60%
Ilex aquifolium - 10%
Ligustrum vulgare - 5%
Rosa canina - 5%
All planted in a double staggered row

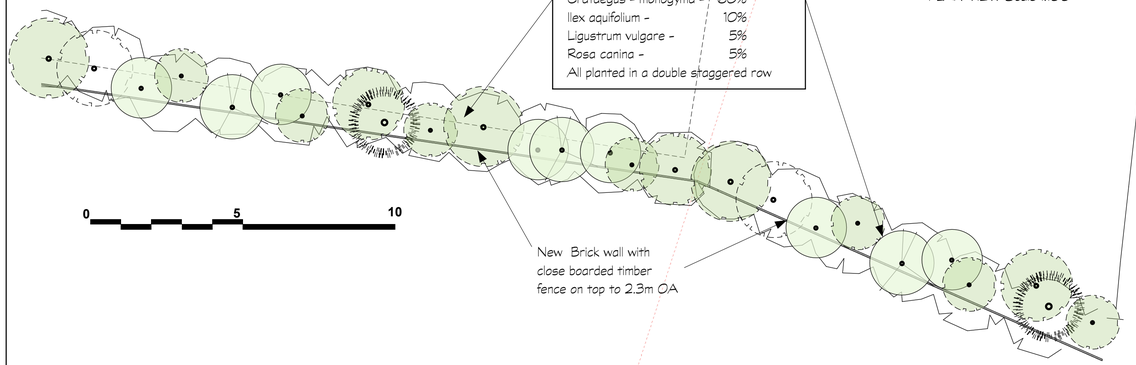


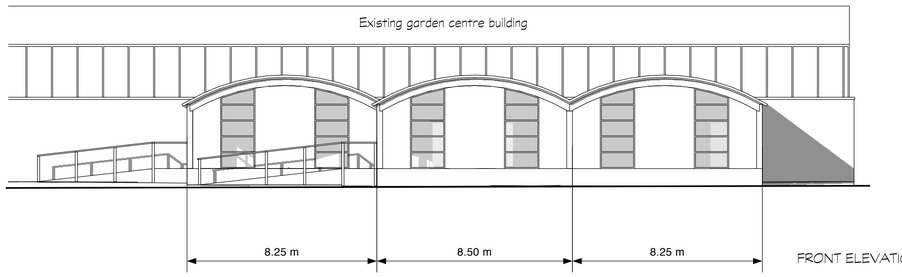

FRONT ELEVATION A

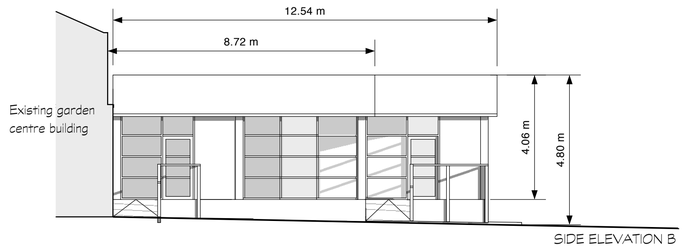


SIDE ELEVATION B

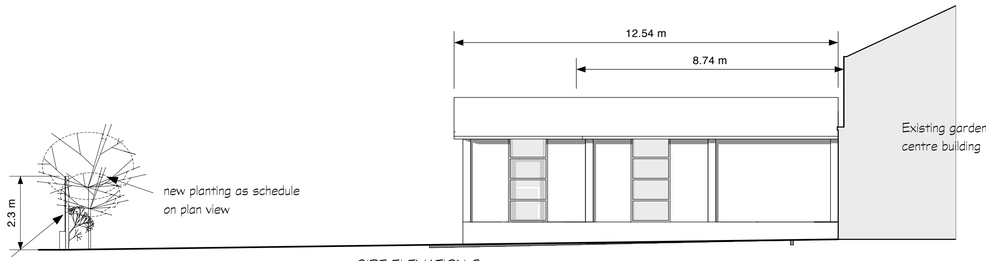


SIDE ELEVATION C

New Brick wall with close boarded timber fence on top to 2.3m OA

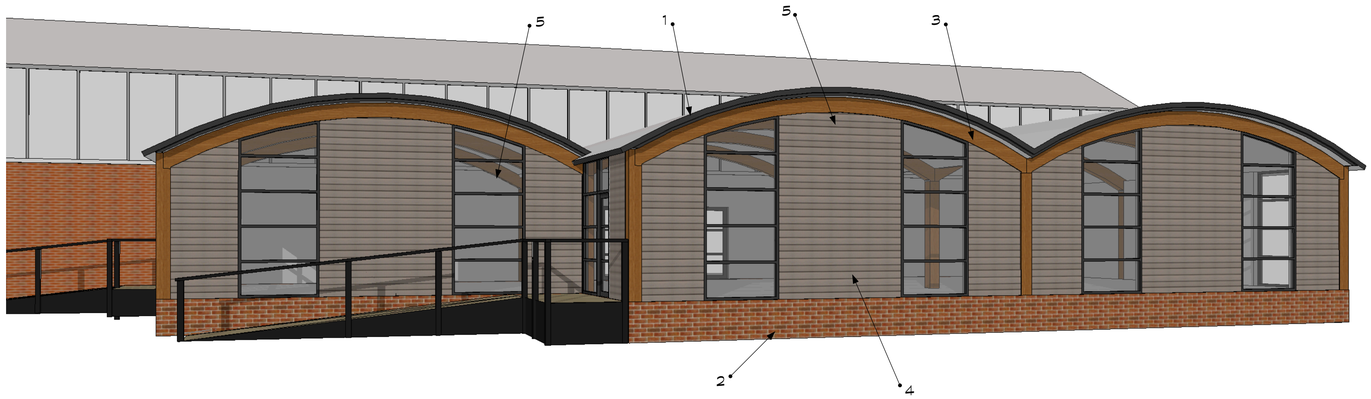

PERSPECTIVE VIEW

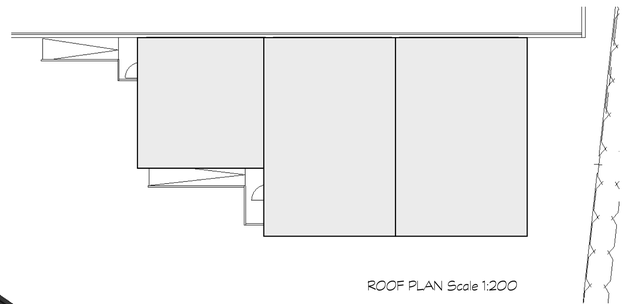

ROOF PLAN Scale 1:200

1. ROOF
Single ply roofing membrane
Colour - light grey

2. BRICK PLINTH
Colour - Red Multistock

3. TIMBER FRAME
Semi exposed frame of laminated timber components
Colour - Natural

4. TIMBER INFILL
Cedar shiplap boarding
Colour - Natural

5. DOORS AND WINDOWS
Powder coated aluminium frames with clear glazing
Colour - Dark Grey

lawrence beckingham field LLP
ARCHITECTS
The Sail loft, Limehouse Court, 3-11 Dod street, London E14 7EQ - Tel: +44(0) 20 7536 2100 Fax:+44(0) 7538 4442
initial.surname@lbfarchitects.co.uk - www.lbfarchitects.co.uk - Limited Liability Partnership No OC303795

Project:
PROPOSED RESTAURANT EXTENSION
WOODLANDS GARDEN CENTRE
STAPLETON nr HINCKLEY
LE9 8JE

Client:
WOODLANDS GARDEN CENTRE

Drawing:
PROPOSED PLAN AND ELEVATIONS

Scale:	Drawn by:	Checked by:	Date:
1:100/1:200 @A1	DJW	,	DEC 2010

Drg No:
2010-059-014 rev H