



Proposed Rear Elevation

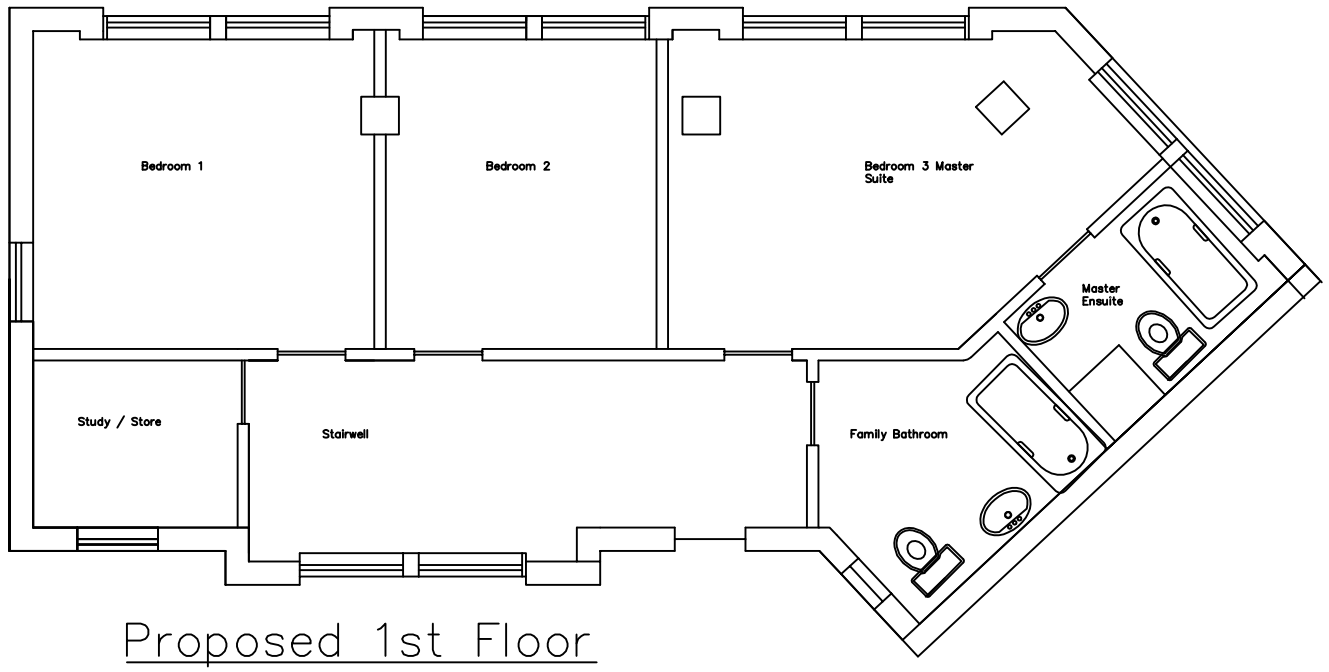

Proposed 1st Floor

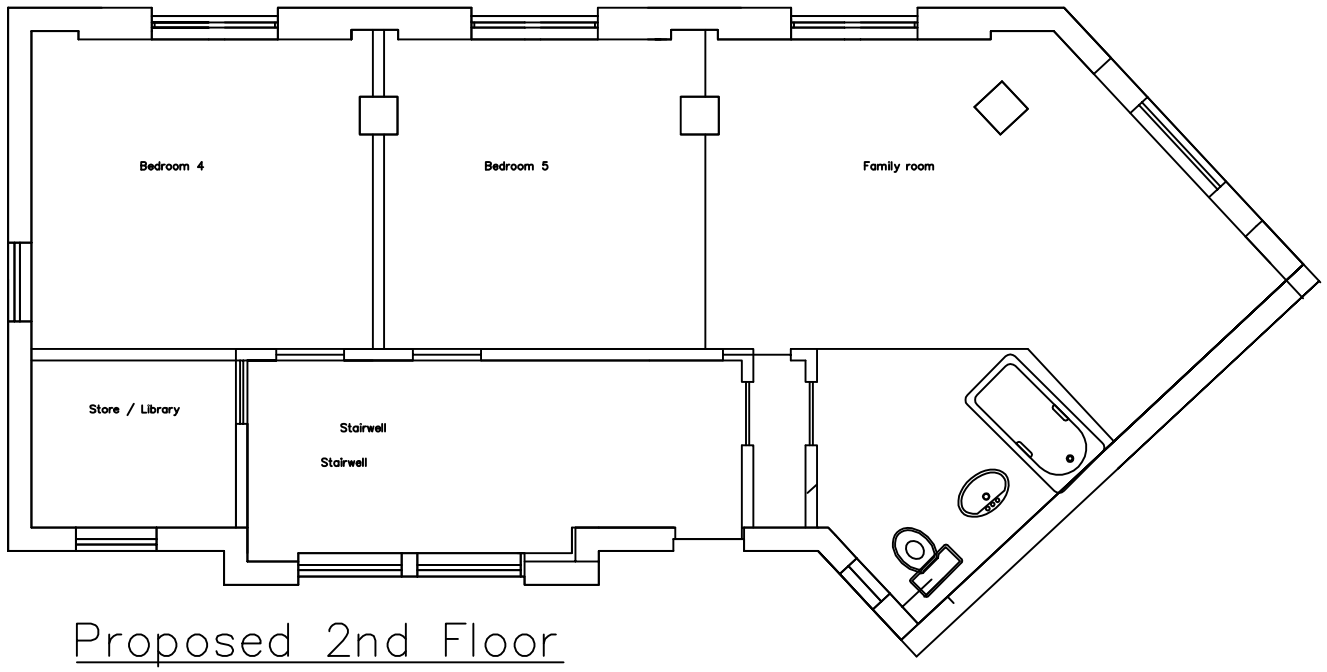

Proposed 2nd Floor

Client Name :- Andy Fenwick	Project Name :- Noctule House	Notes :- Paul March 0777 922 9012 pau@paulmarch.co.uk Landline No.01455 890340 Scale 1:100 @ A3 DWG No. oo5a Rev. a Rear Windows to 2nd Floor amended	Registered Office: 788-790 Finchley Road London NW11 7TJ
Client Address :- 2 Pipestrelle Drive Market Bosworth CV13 0NW	Designed By :- Paul March 25th February 2011 Version 1a.		