GRAHAM HARRIS PARTNERSHIP Ltd.
11 RIDGEWAY LITTLETHORPE
LEICESTERSHIRE LE19 2JJ
TELEPHONE / FAX: (0116 2752275)

Site Location Plan

59 Bagworth Road

BARLESTONE

Leicestershire

Drawing No. 55662 / AR / 4	Scale : 1 : 100
Drawn By G.W. H.	Date : 3 / 2 / 2008

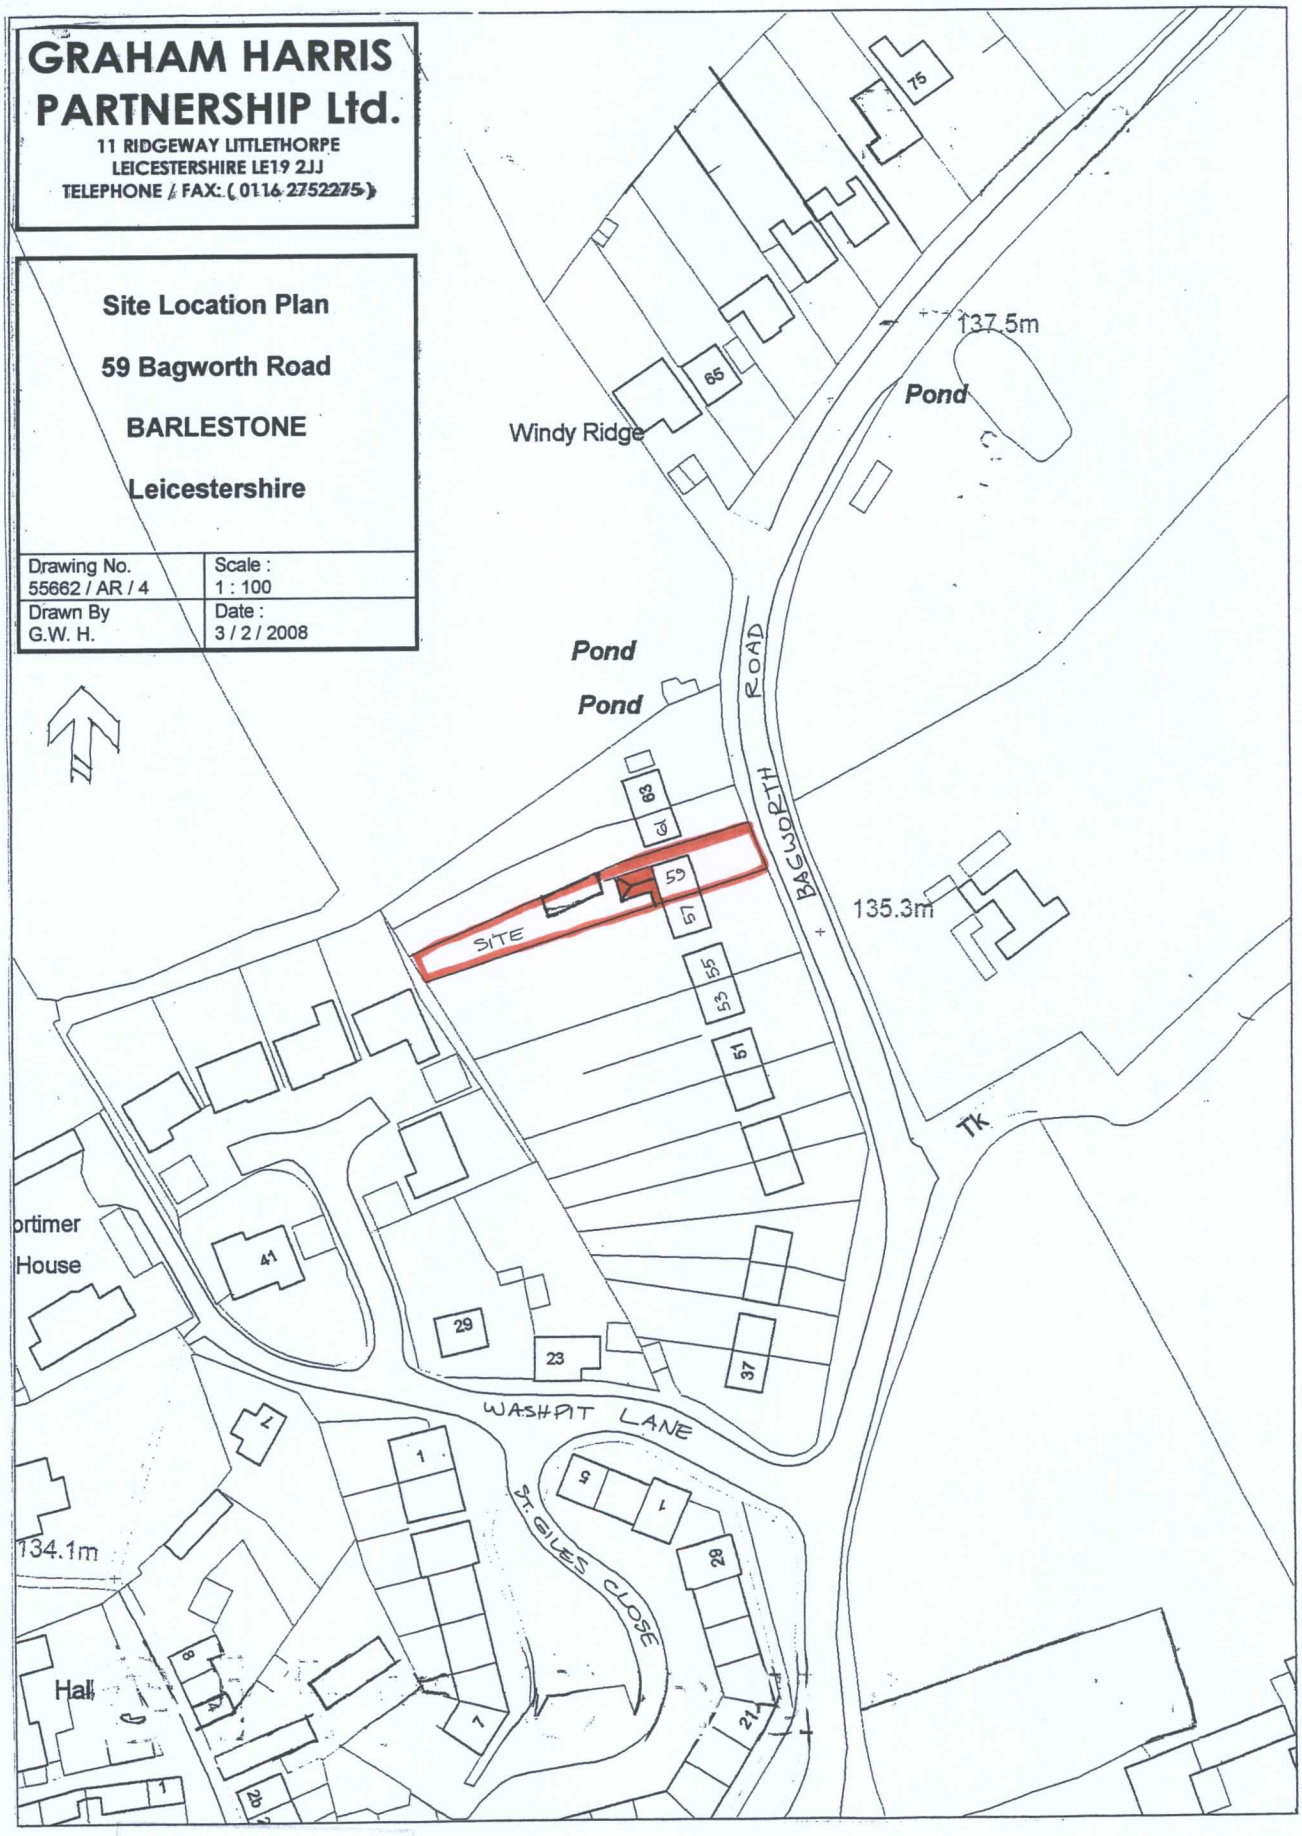

DEVELOPMENT SERVICES
12 MAY 2009
RECEIVED