

side elev to no 37

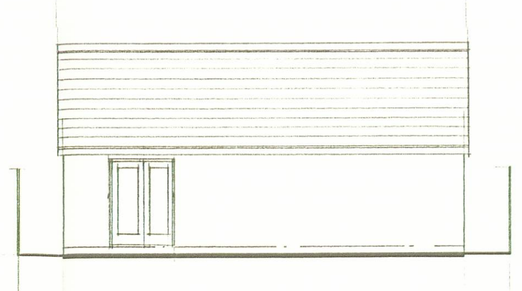

rear elevation

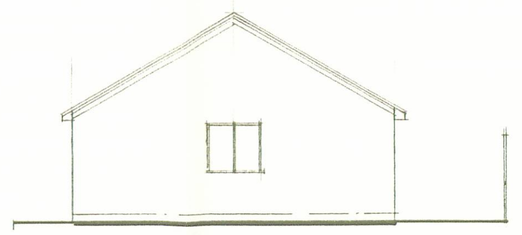

side elev to no 41

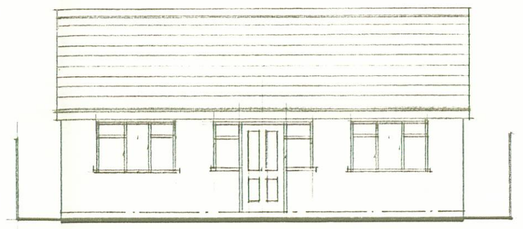

front elevation

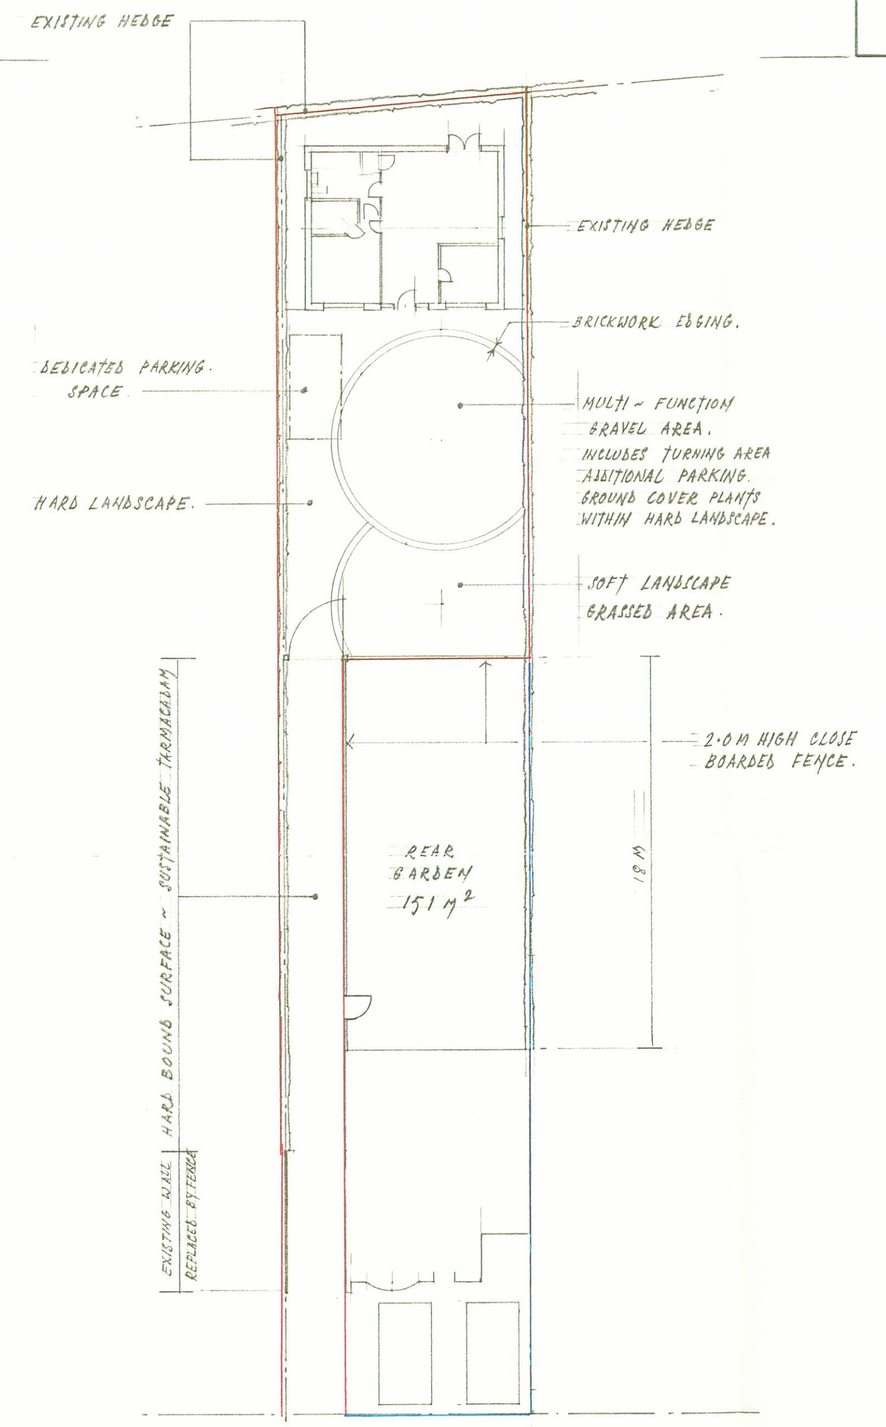

middlefield lane

site layout.

scale: 1:200.

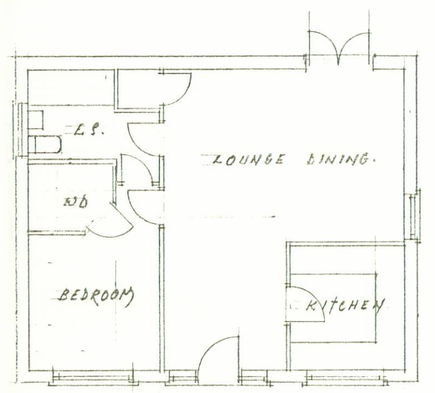

plan

NOTES:
All dimensions must be checked on site and not scaled from this drawing.

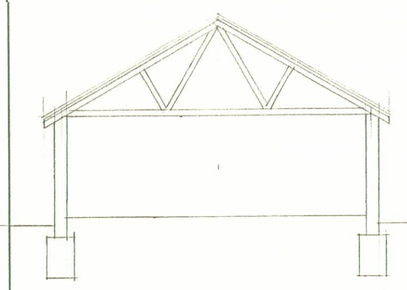

A		
	Date	Revisions

© copyright

Client
MR. S. PAYNE.

Job Title
39, MIDDLEFIELD LANE.
ANSTEY.
LEICS.

Drawing Title
PROPOSED RESIDENTIAL ACCOMMODATION.

DEVELOPMENT SERVICES
12 MAY 2009
RECEIVED

Scale 1:100 1:200

Date MAY 2009 | Drawn by

Drg. No. 64-39P | Rev.

JOHN E. WRIGHT 526657

PP 722949

594 x 841mm A1