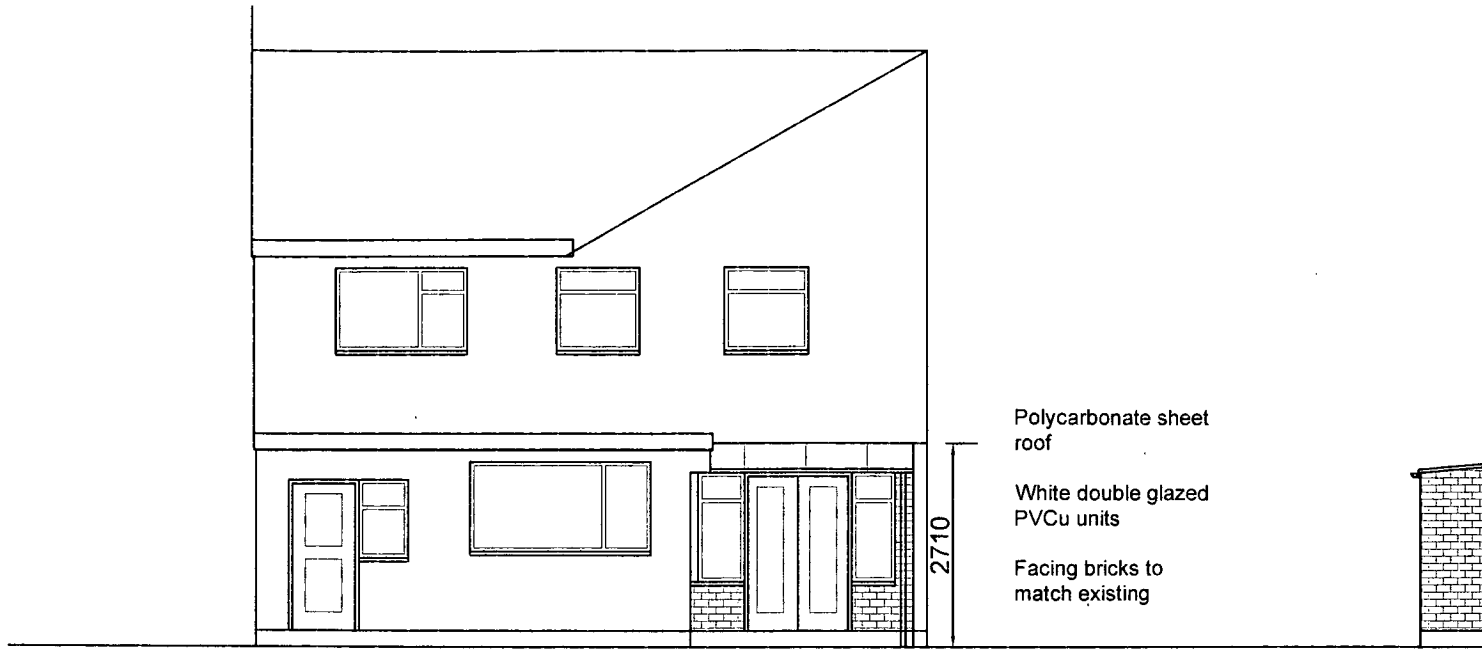

REAR ELEVATION

Provide vent under floor from air brick to continue air flow to existing floor

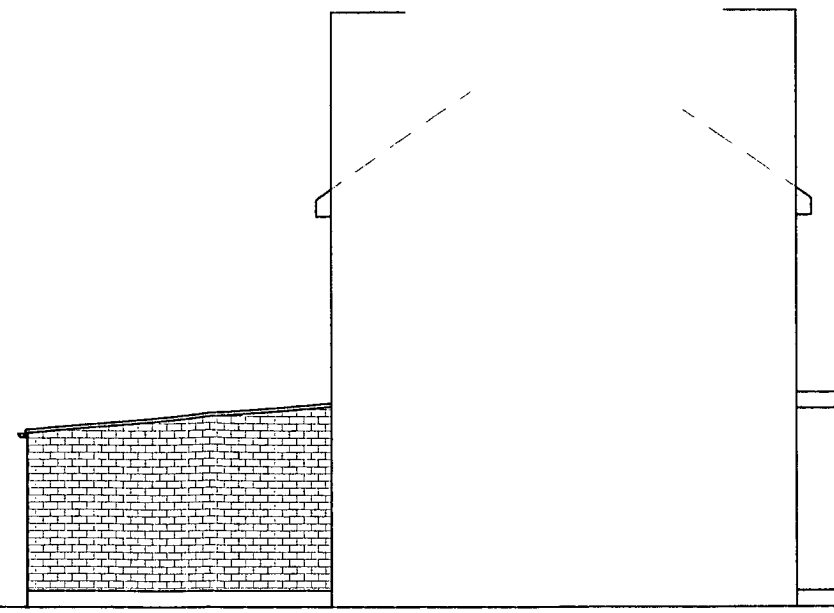

SIDE ELEVATION

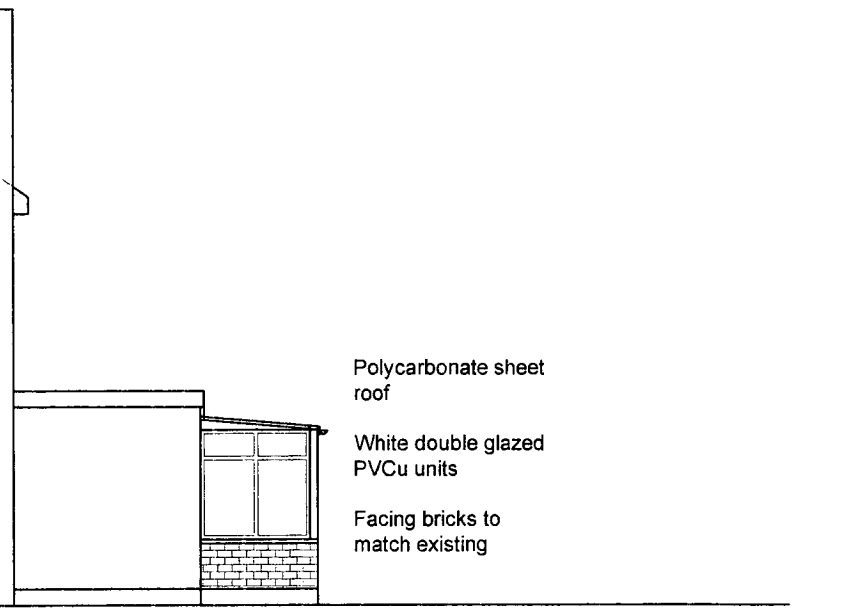

SIDE ELEVATION

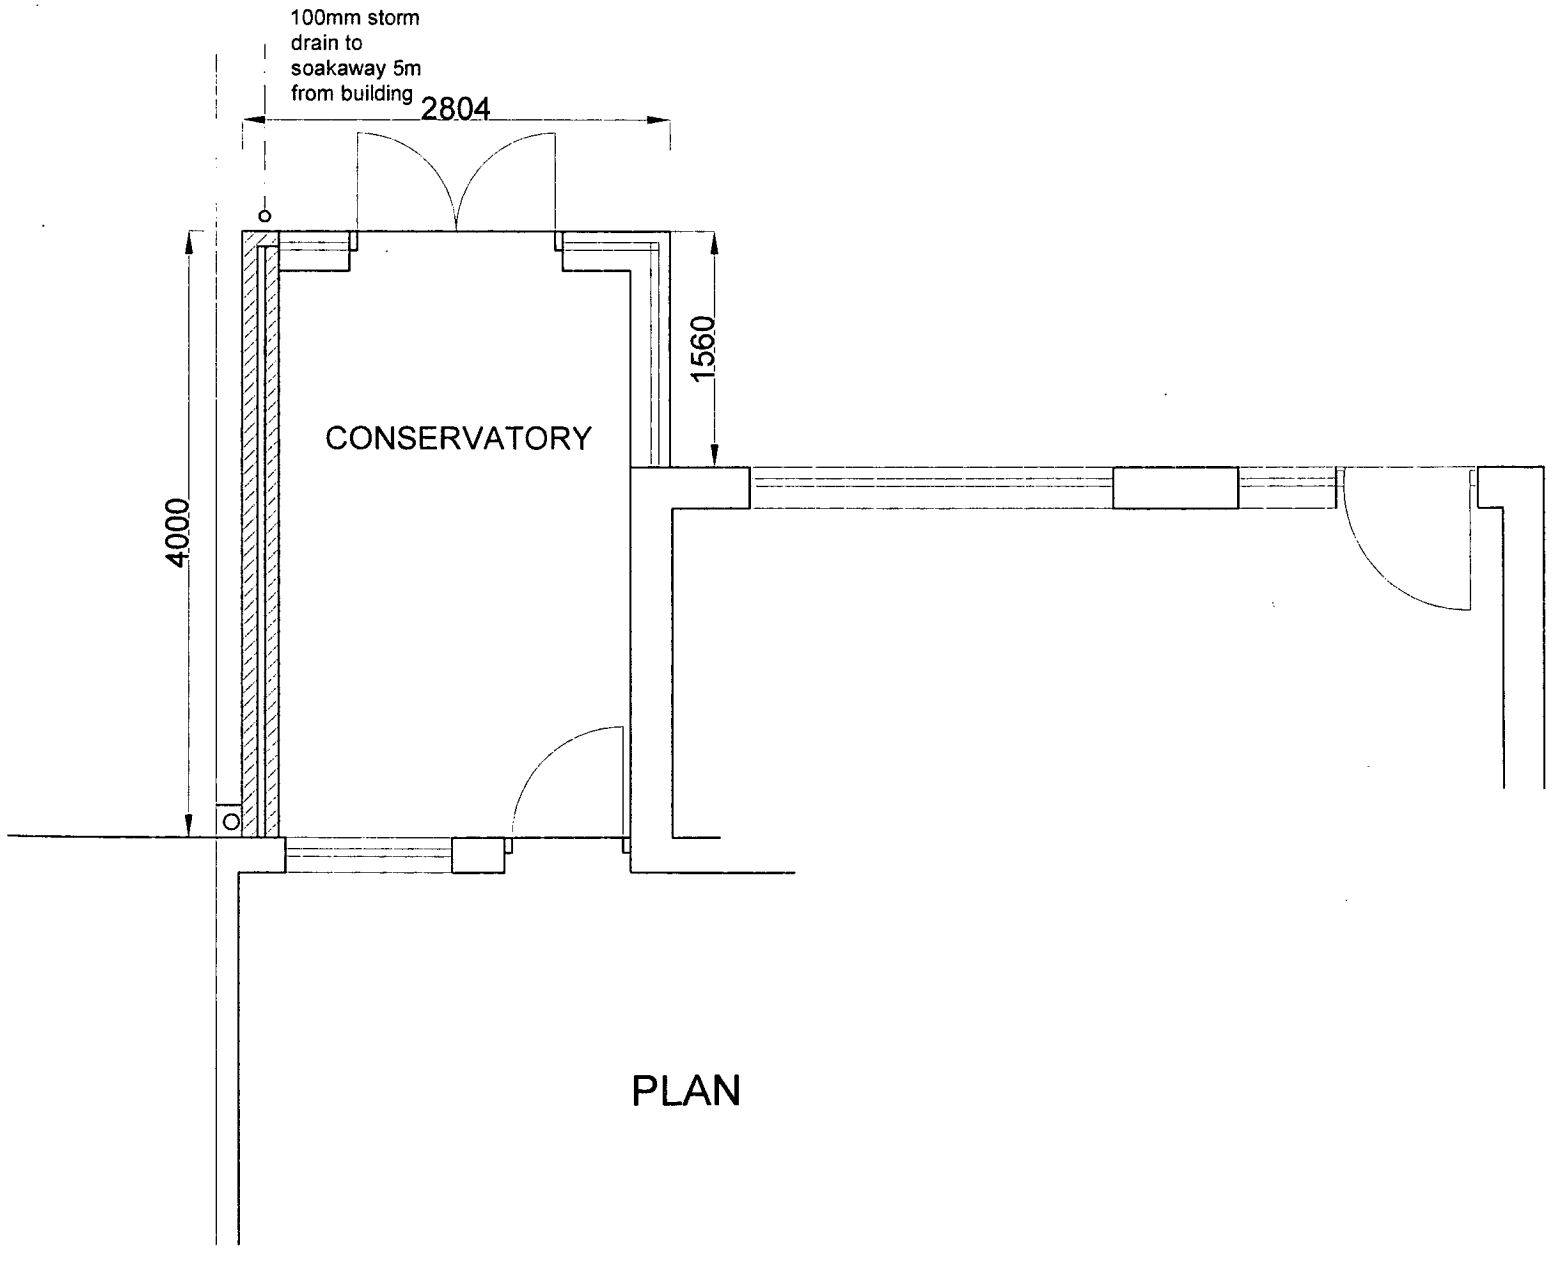

PLAN

Conservatory exempt under building regulations providing:
Walls to be min 50% translucent sheet
Roof to be 75% translucent sheet
Separation to be maintained between the main house and the conservatory by means on doors.
All Glass below 800mm, doors and side lights to doors to be Safety glass to BS 6206
Part P of the Building Regulation to be appplied to all electrical installations.
Any heating provided to be on separate controls from the main house
Area of conservatory not to exceed 30m2

Details and design to be as agreed with the Conservatory Contractor

DEVELOPMENT SERVICES
12 MAY 2009
RECEIVED

Proposed Conservatory 16 Wallis Drive,Groby Leics LE 6 0GQ for **Mrs D Hollins**	Drg No 2008/2
Plan as Proposed	
Scale: 1:50 and 1:100 Date: 21st April 2009	Mrs B. A. Mullins 74, Blenheim Road, Birstall Leicester LE4 4FL Tel 0116 2674542