

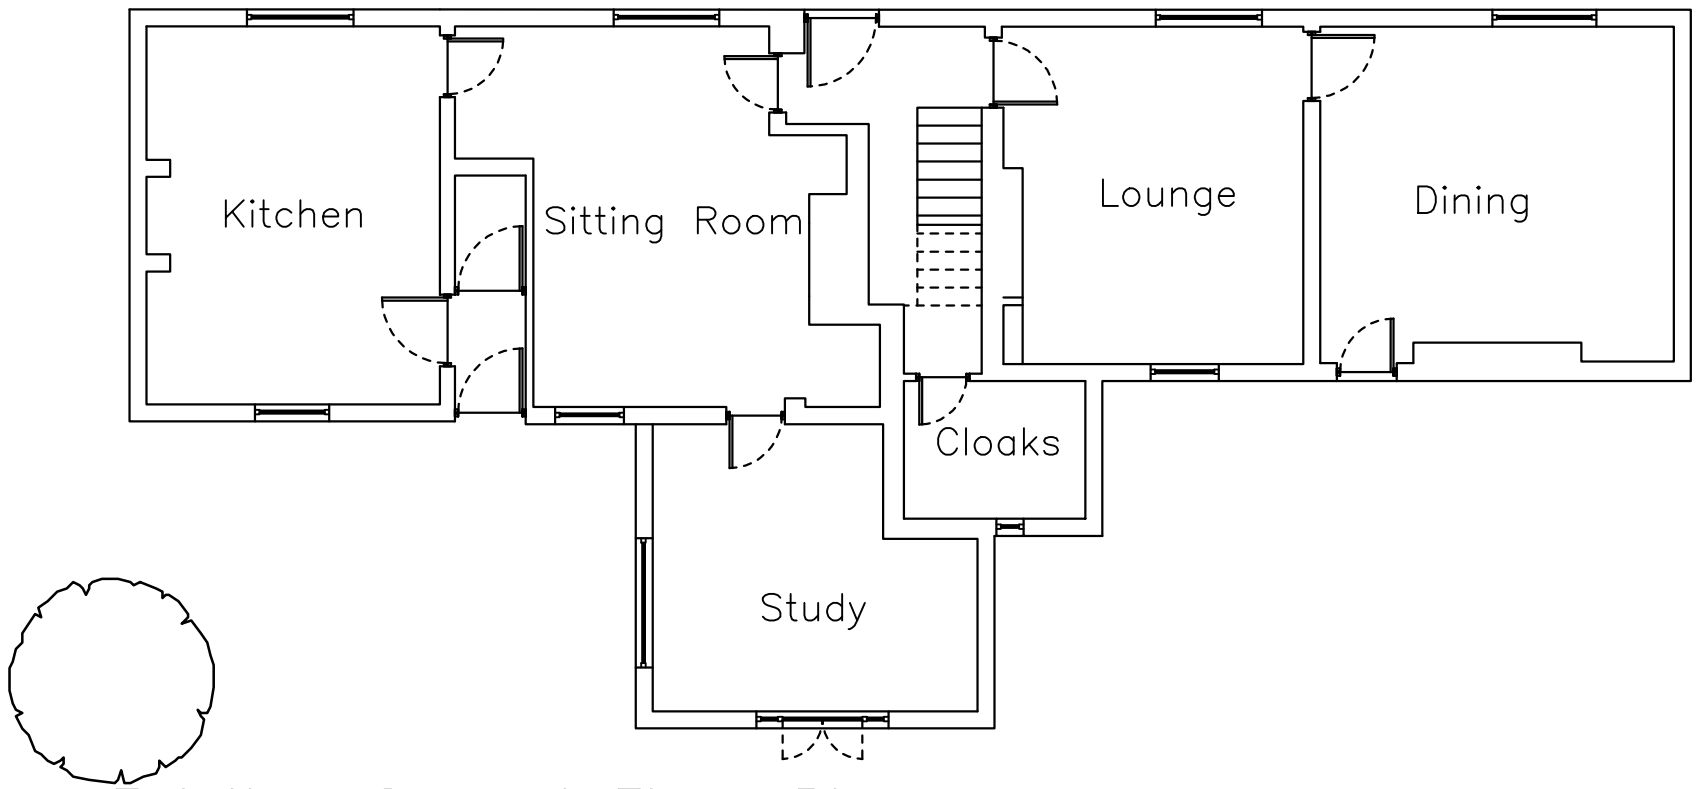


Existing Ground Floor Plan

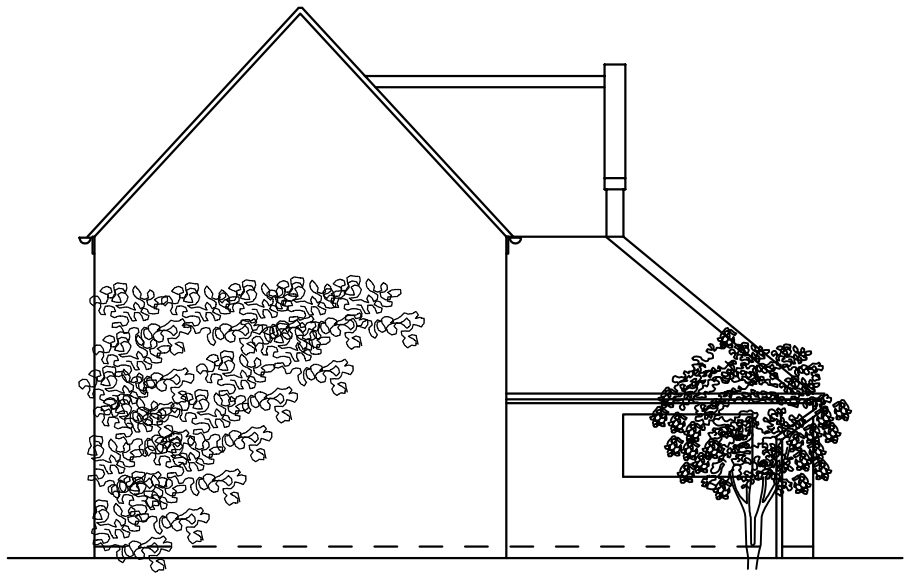

Ex. End Gable Elevation

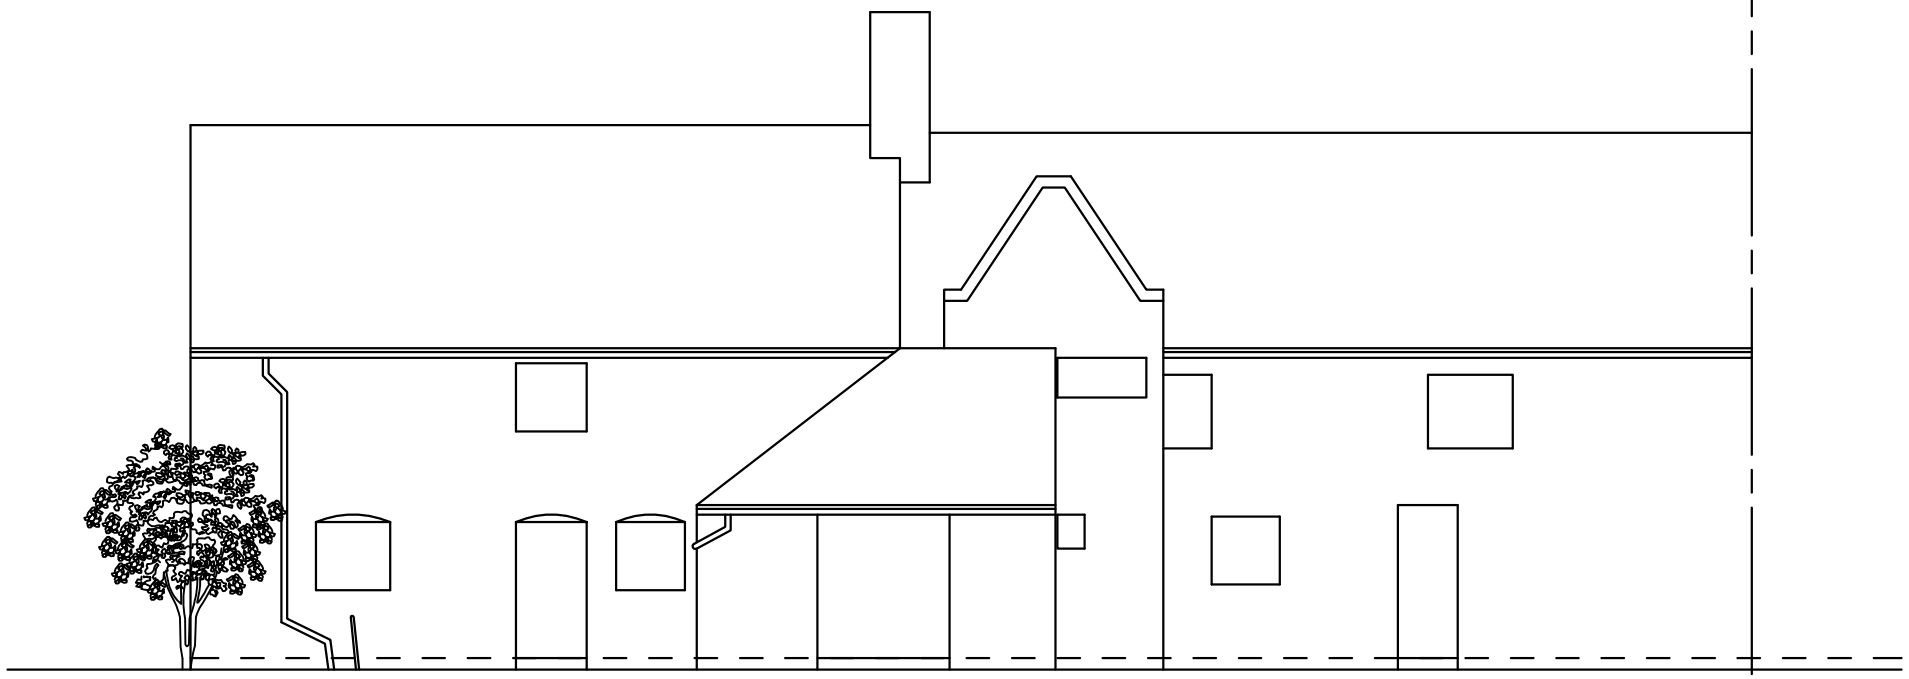

Ex. Rear Elevation

Project: Proposed Rear Extension to,
Hall Farm, Hall Lane
Osbaston. CV13 0BW

For Mrs E Moncrieff

Title: Existing
Floor Plans and Elevations

Jonathan Burke
BEng(hons) CEng MIStructE MICE RMaPS
42 Woodland Road
Hinckley
Leicestershire. LE10 1JG
Tel. 01455 636404
jburke.consulting@btinternet.com

Drawn: JB

Date: 12-09-08

Checked:

Scale: 1:100 @ A3

Drawing Number: 08467/P01