
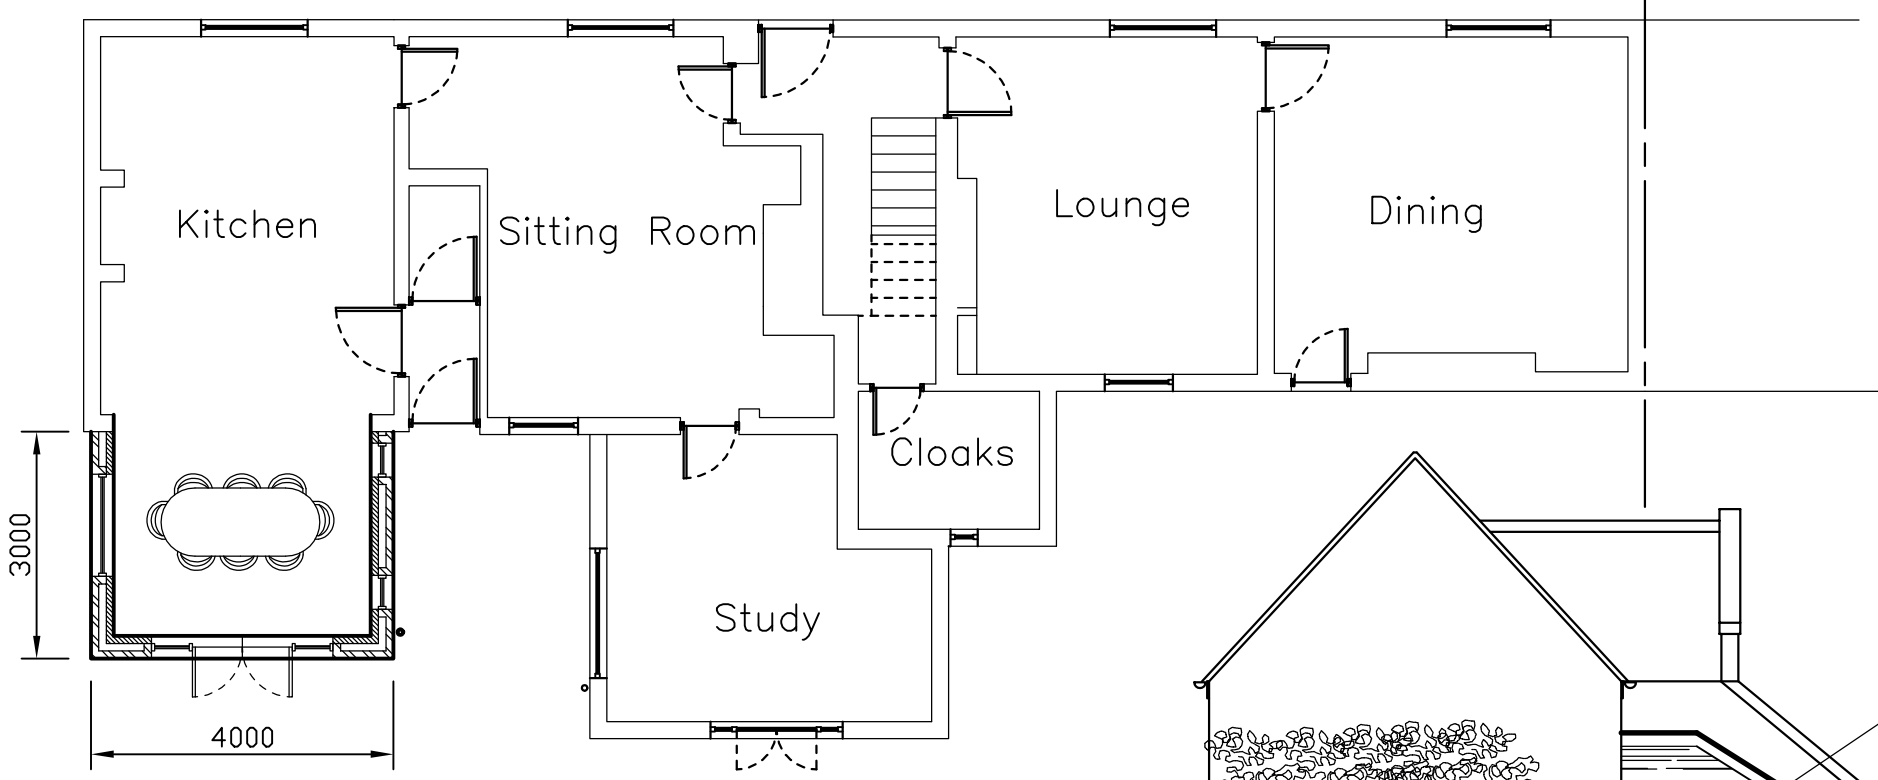



Proposed Ground Floor Plan

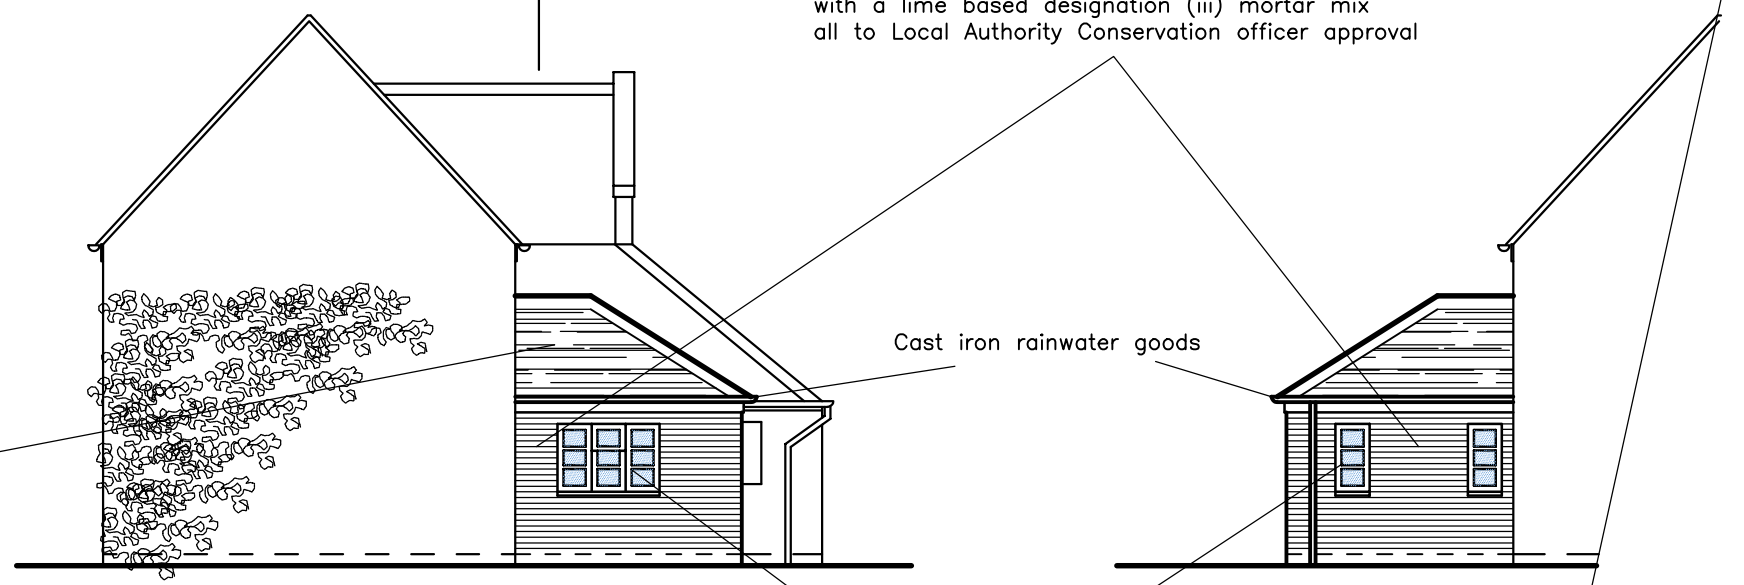

Proposed End Gable Elevation

Proposed Side Elevation

New double glazed 3pane window units in painted softwood frames to match existing and all to Local Authority Conservation Officer approval.

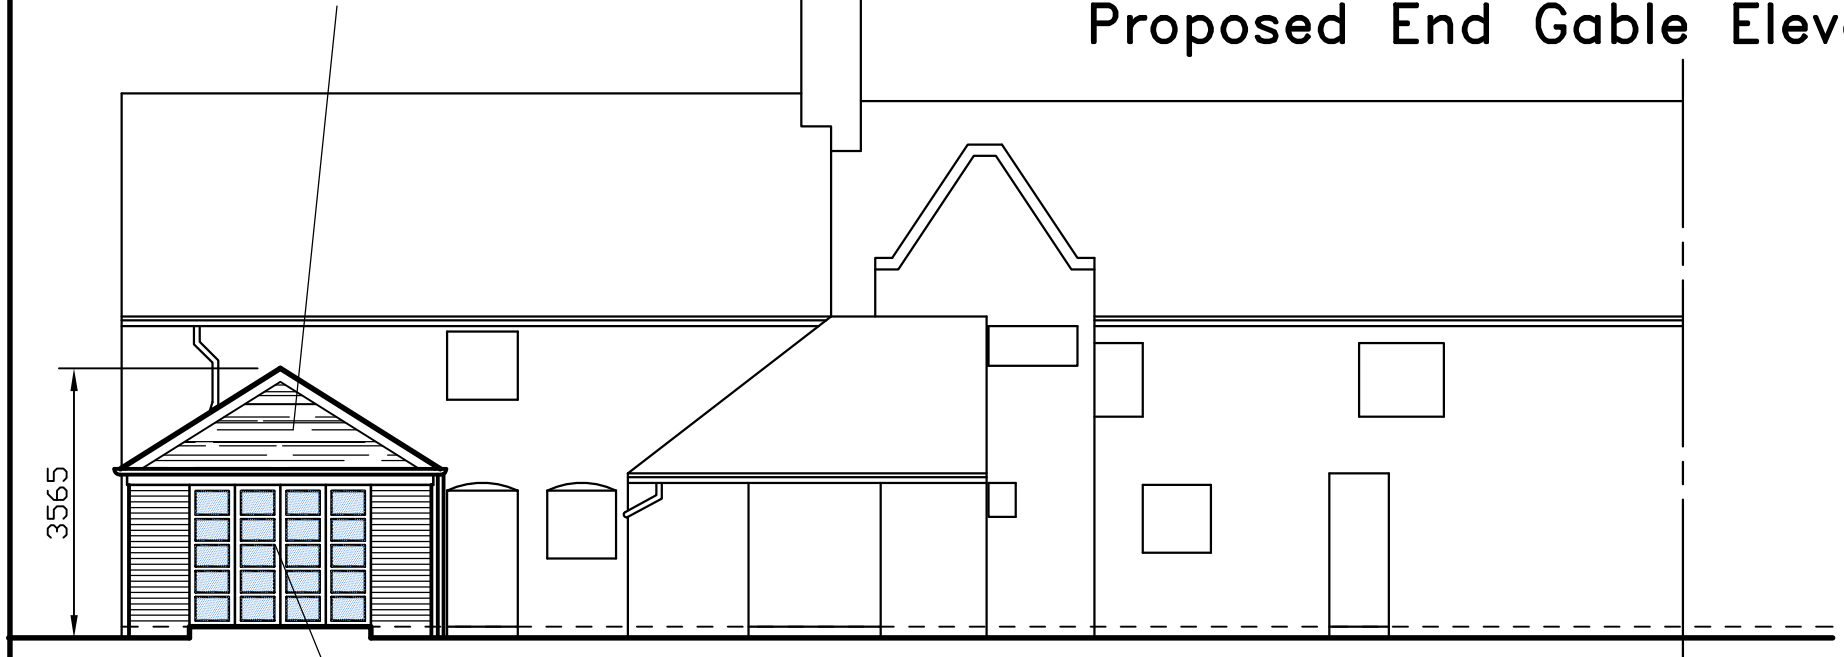

Proposed Rear Elevation

Project: Proposed Rear Extension to,
Hall Farm, Hall Lane
Osbaston. CV13 0BW

For Mrs E Moncrieff

Title: Proposed
Floor Plans and Elevations

Jonathan Burke
BEng(hons) CEng MIStructE MICE RMaPS
42 Woodland Road
Hinckley
Leicestershire. LE10 1JG
Tel. 01455 636404 jburke.consulting@btinternet.com

Drawn JB	Date 12–09–08
Checked	
Scale 1:100 ● A3	Drawing Number 08467/P02