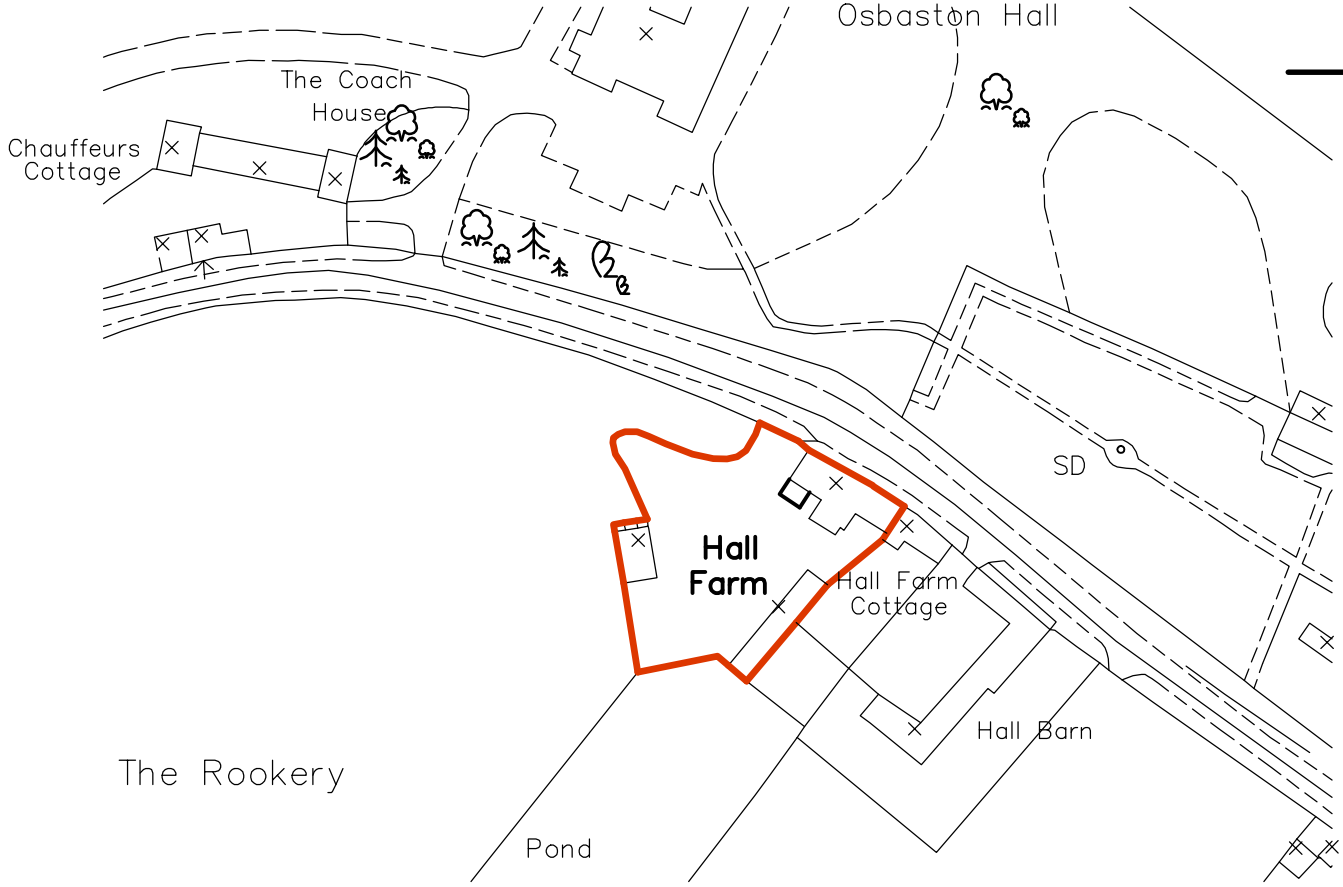


? Crown Copyright 2008. All rights reserved. Licence number 100020449

Project	Proposed Rear Extension to, Hall Farm, Hall Lane Osbaston. CV13 0BW For Mrs E Moncrieff
Title	Site Location Plan

Jonathan Burke
42 Woodland Road
Hinckley
Leicestershire. LE10 1JG
Tel. 01455 636404
jburke.consulting@btinternet.com

Drawn	Date 12-09-08
Checked	
Scale 1:1250	Drawing Number 08467/P04