


Stanfords VectorMap

Land To The Rear Of

200 High Street, Earl Shilton, LE9 7LQ

ref:0280959

Plan No 1430/BP

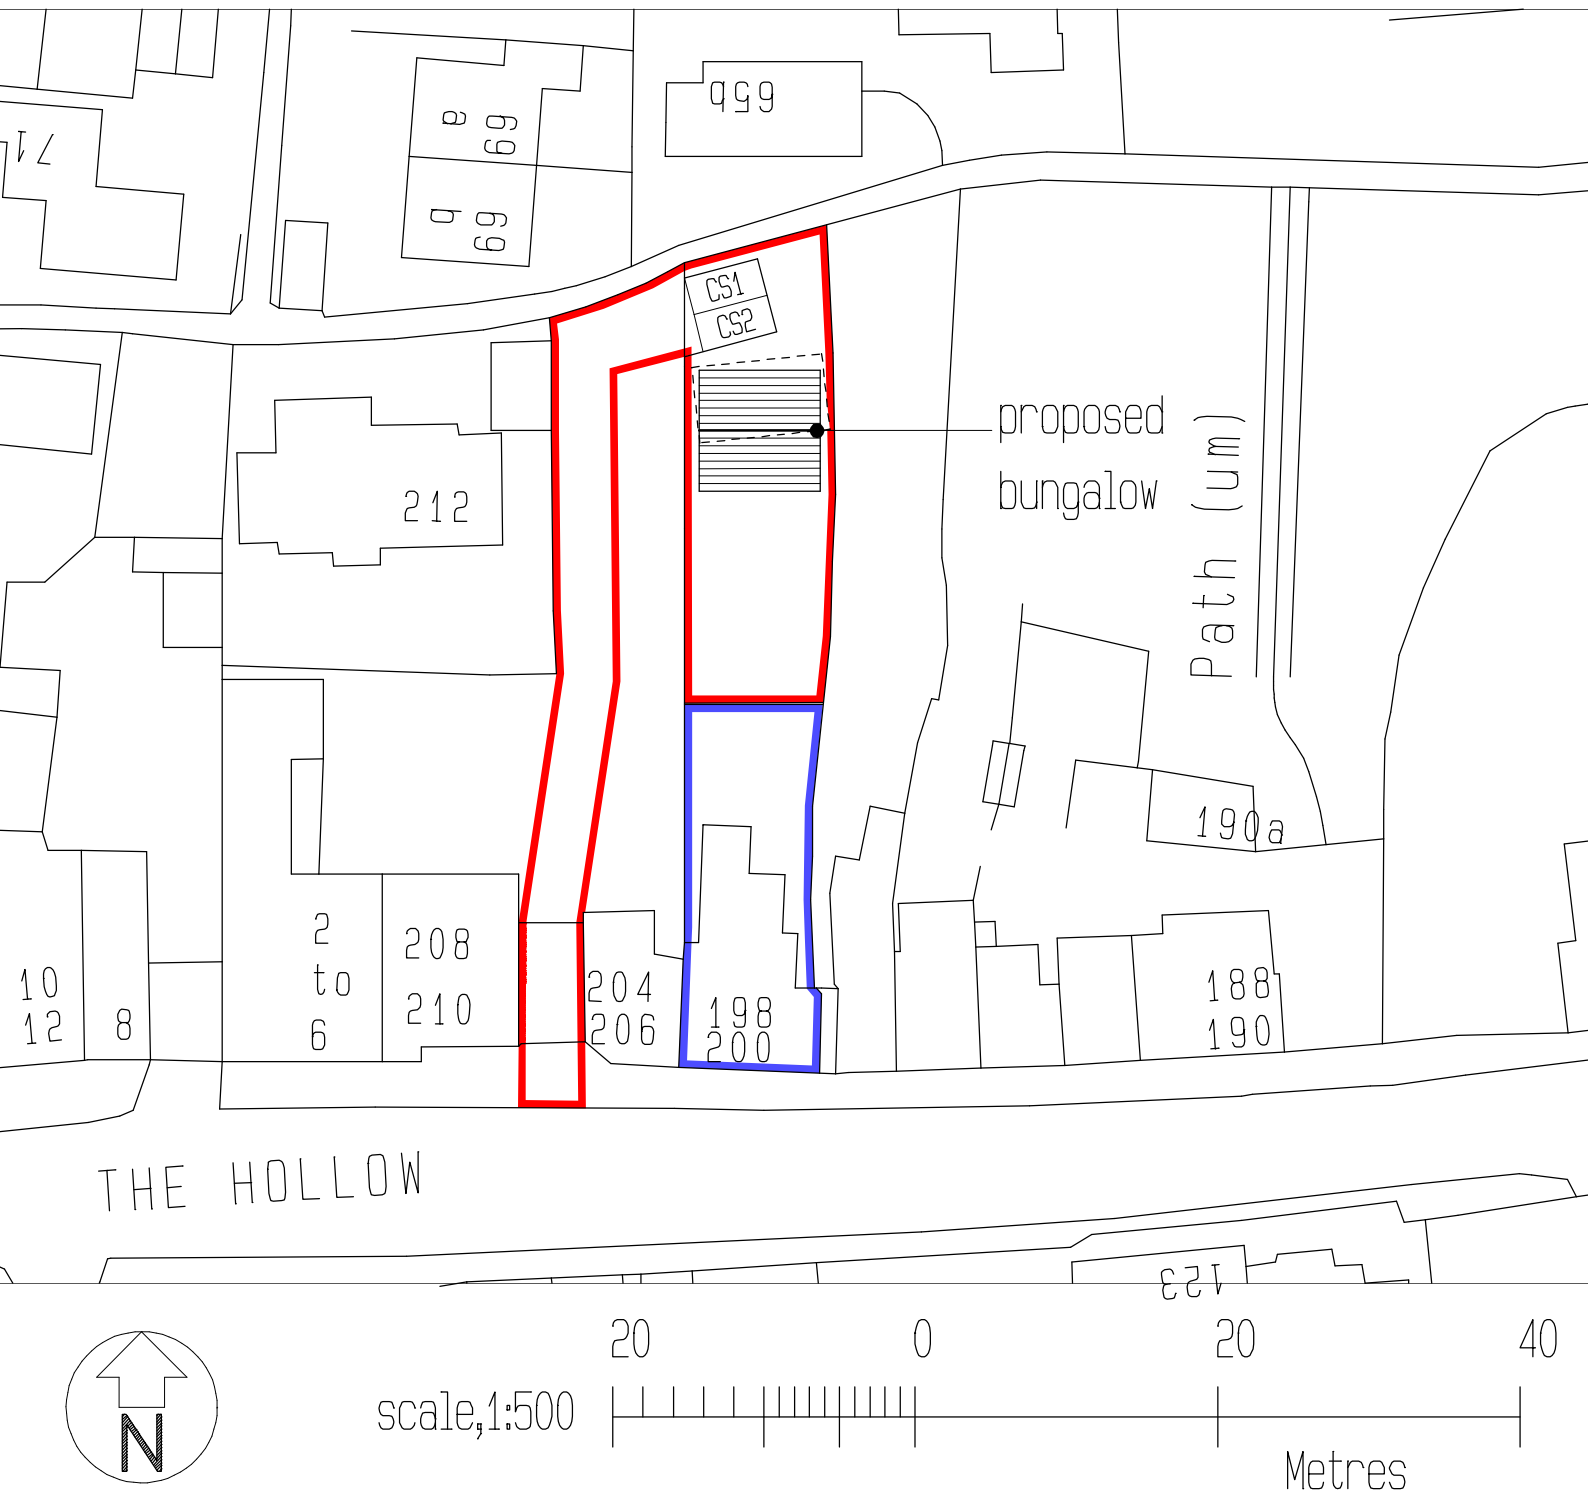

Crown Copyright 2025

Reproduction in whole or in part is prohibited
without the prior permission of Ordnance Survey.