Wayside Bullfurlong Lane Burbage

OS Site Location Plans

DEVELOPMENT SERVICES
22 OCT 2007
RECEIVED

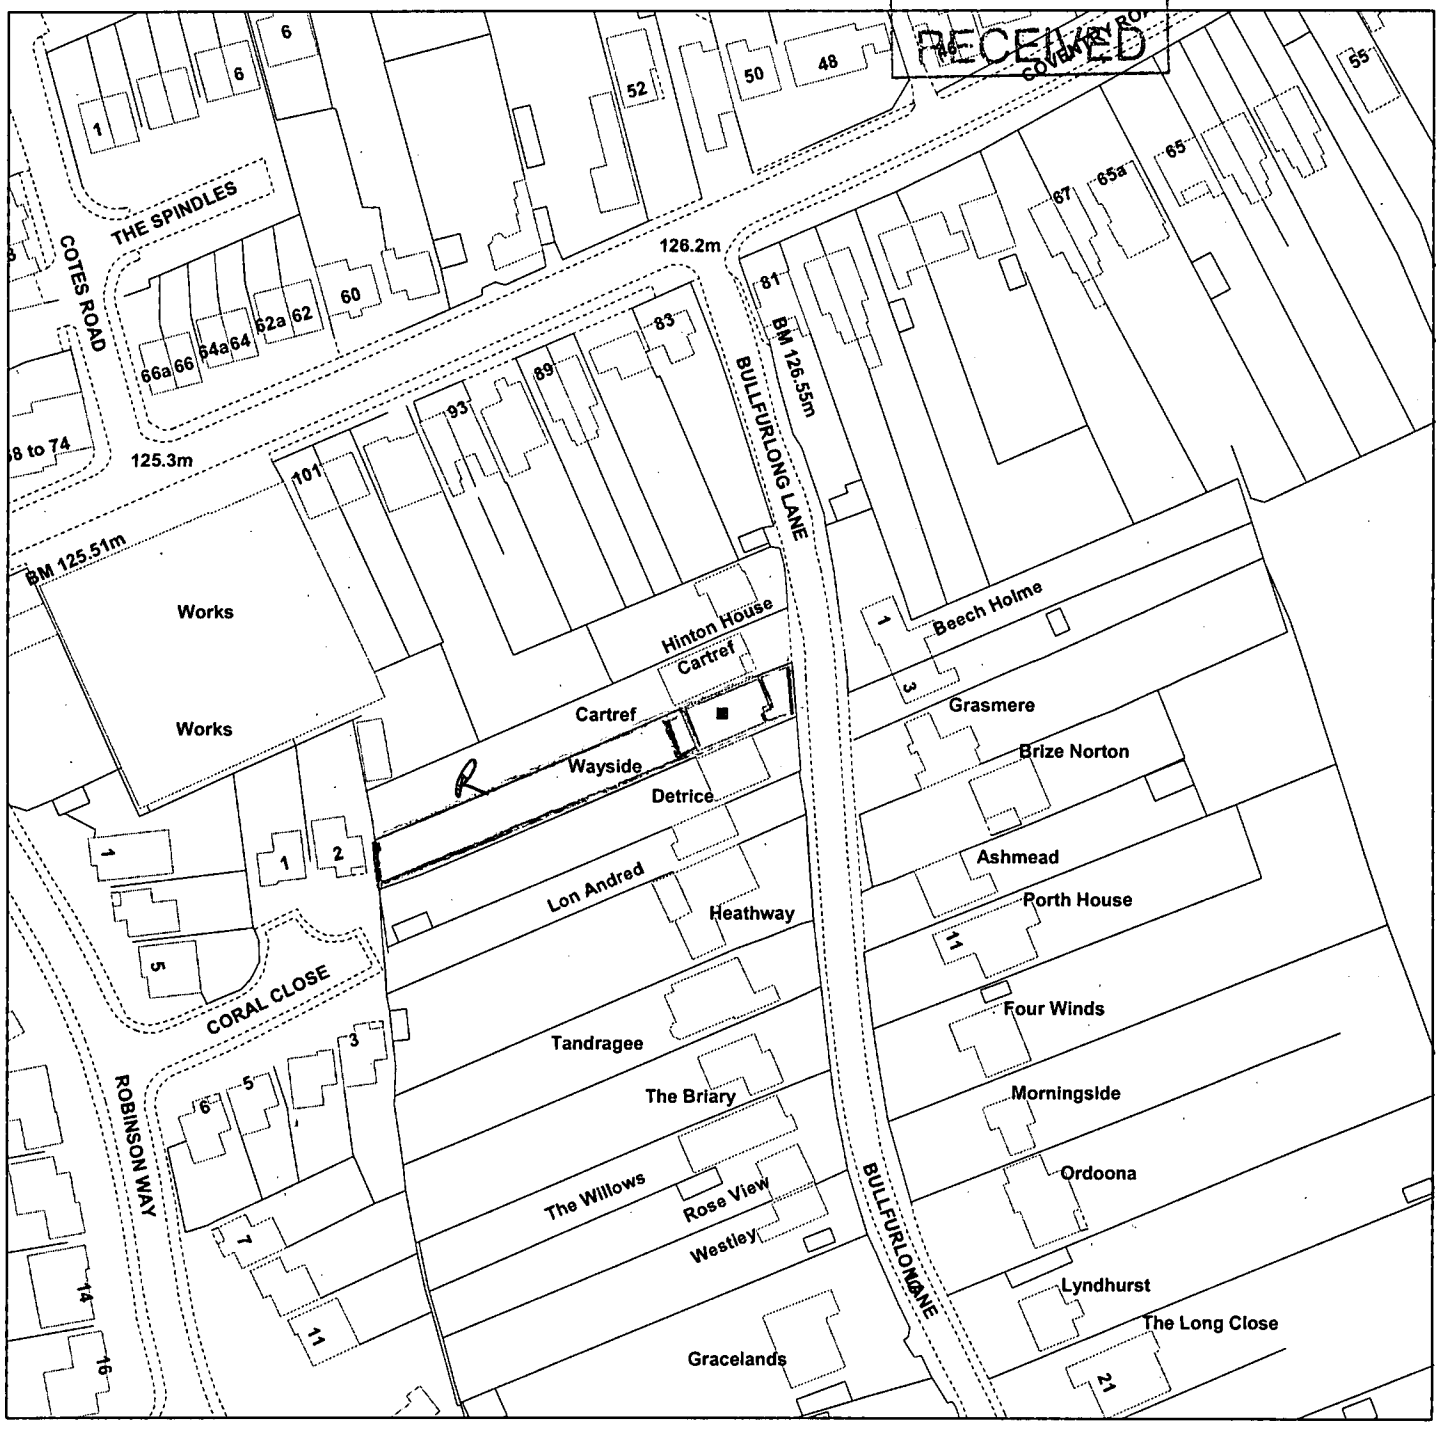

Scale : 1:1250

Reproduced from the Ordnance Survey map with the permission of the Controller of Her Majesty's Stationery Office © Crown Copyright 2000.

Unauthorised reproduction infringes Crown Copyright and may lead to prosecution or civil proceedings.

Organisation	HBBC
Department	Development & Culture
Comments	Not Set
Date	17 October 2007
SLA Number	Not Set

*Produced using ESRI (UK)'s MapExplorer 2.0 - **http://www.esriuk.com***