


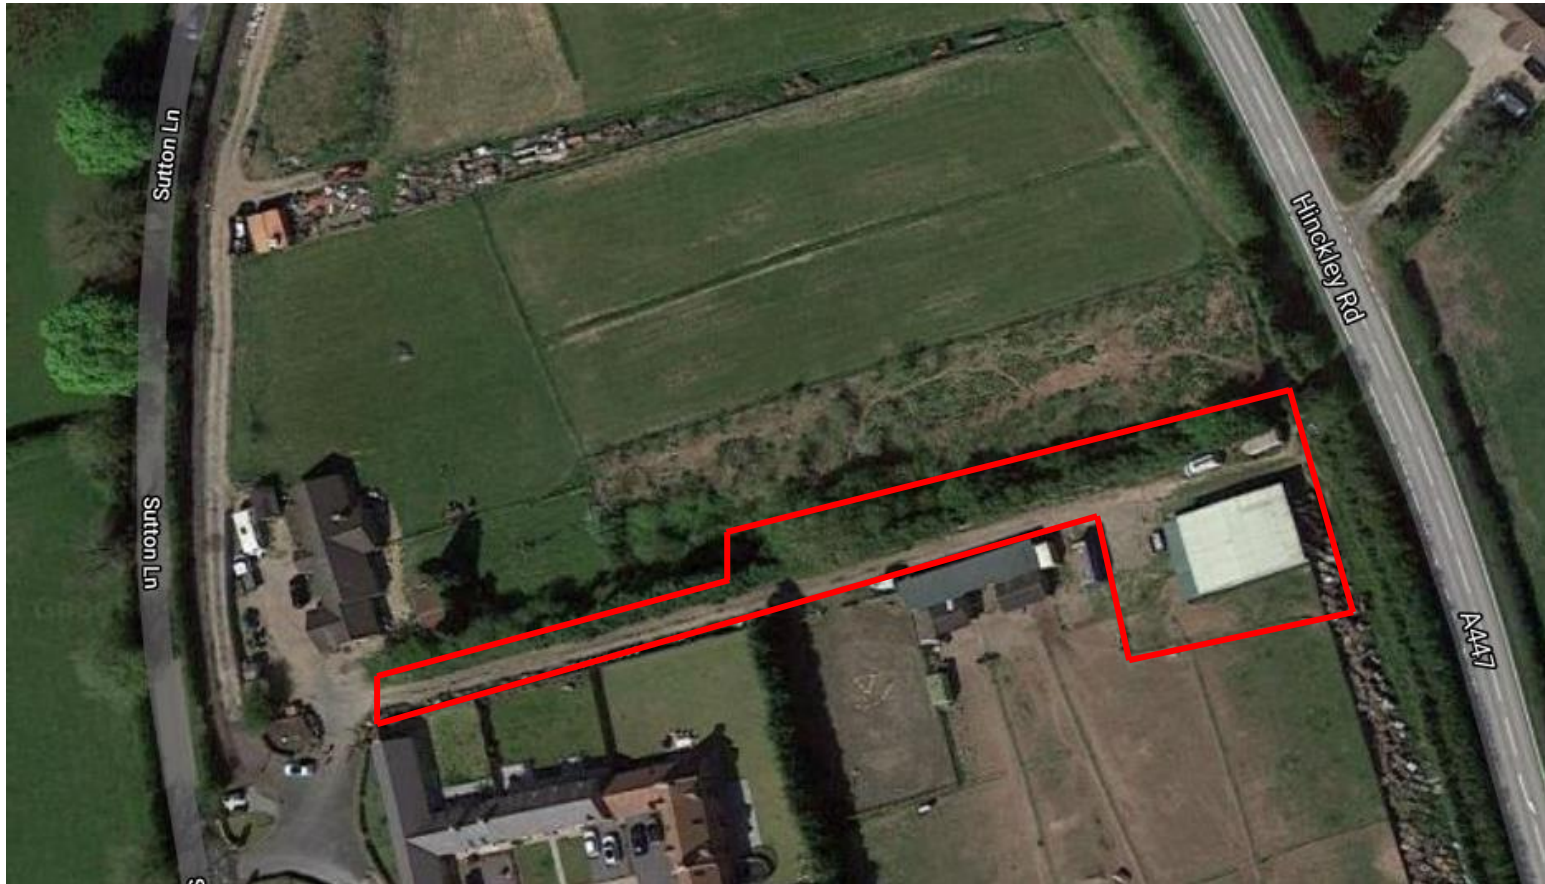

KEY:



Approximate Site Boundary



Scotland Farm, Ockbrook, Derby, DE72 3RX
rps@ivyhousenv.co.uk • www.ivyhousenv.co.uk • 01332 661 987

TITLE:

Site Layout Plan

PROJECT:

Sutton Lane, Cadeby

PROJECT No:

IV.02.21

DATE:

11/2021

SCALE:

NTS

DRAWN:

SRS

DWG No:

Figure 1

DO NOT SCALE



KEY:



Approximate Sample Location

DO NOT SCALE



Scotland Farm, Ockbrook, Derby, DE72 3RX
rps@ivyhousenv.co.uk • www.ivyhousenv.co.uk • 01332 661 987

TITLE:

Sample Location Plan

PROJECT:

Sutton Lane, Cadeby

PROJECT No:

IV.02.21

DATE:

11/2021

SCALE:


NTS

DRAWN:

SRS

DWG No:

Figure 2

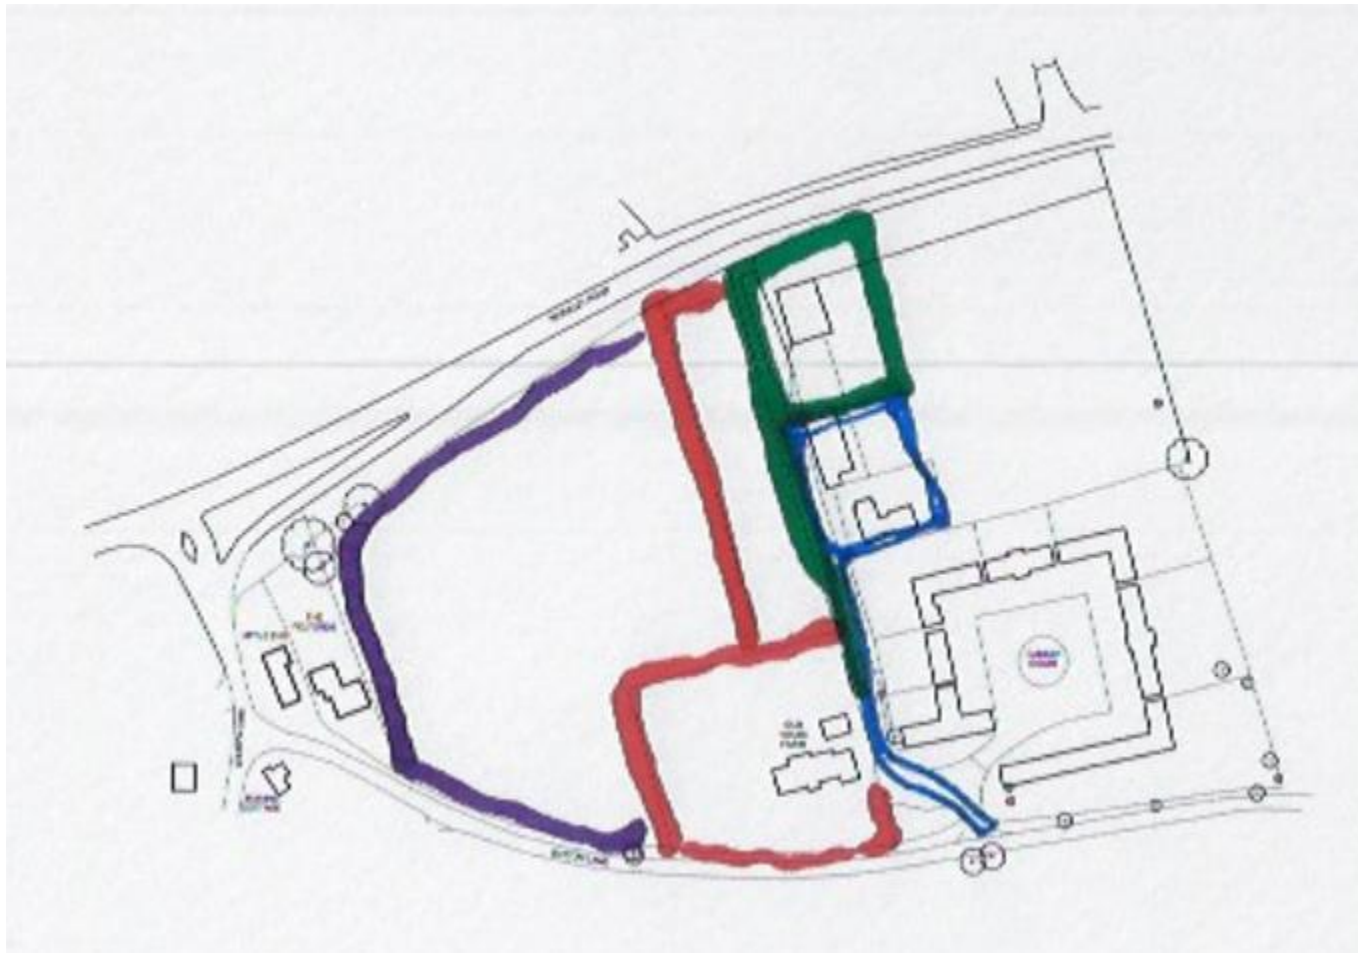

KEY:

- Phase 1
- Phase 2
- Phase 3
- Phase 4

DO NOT SCALE



IVY HOUSE
environmental

Scotland Farm, Ockbrook, Derby, DE72 3RX
rps@ivyhousenv.co.uk • www.ivyhousenv.co.uk • 01332 661 987

TITLE:

Development Phase Plan

PROJECT:

Sutton Lane, Cadeby

PROJECT No:

IV.02.21

DATE:

11/2021

SCALE:


NTS

DRAWN:

SRS

DWG No:

Figure 3

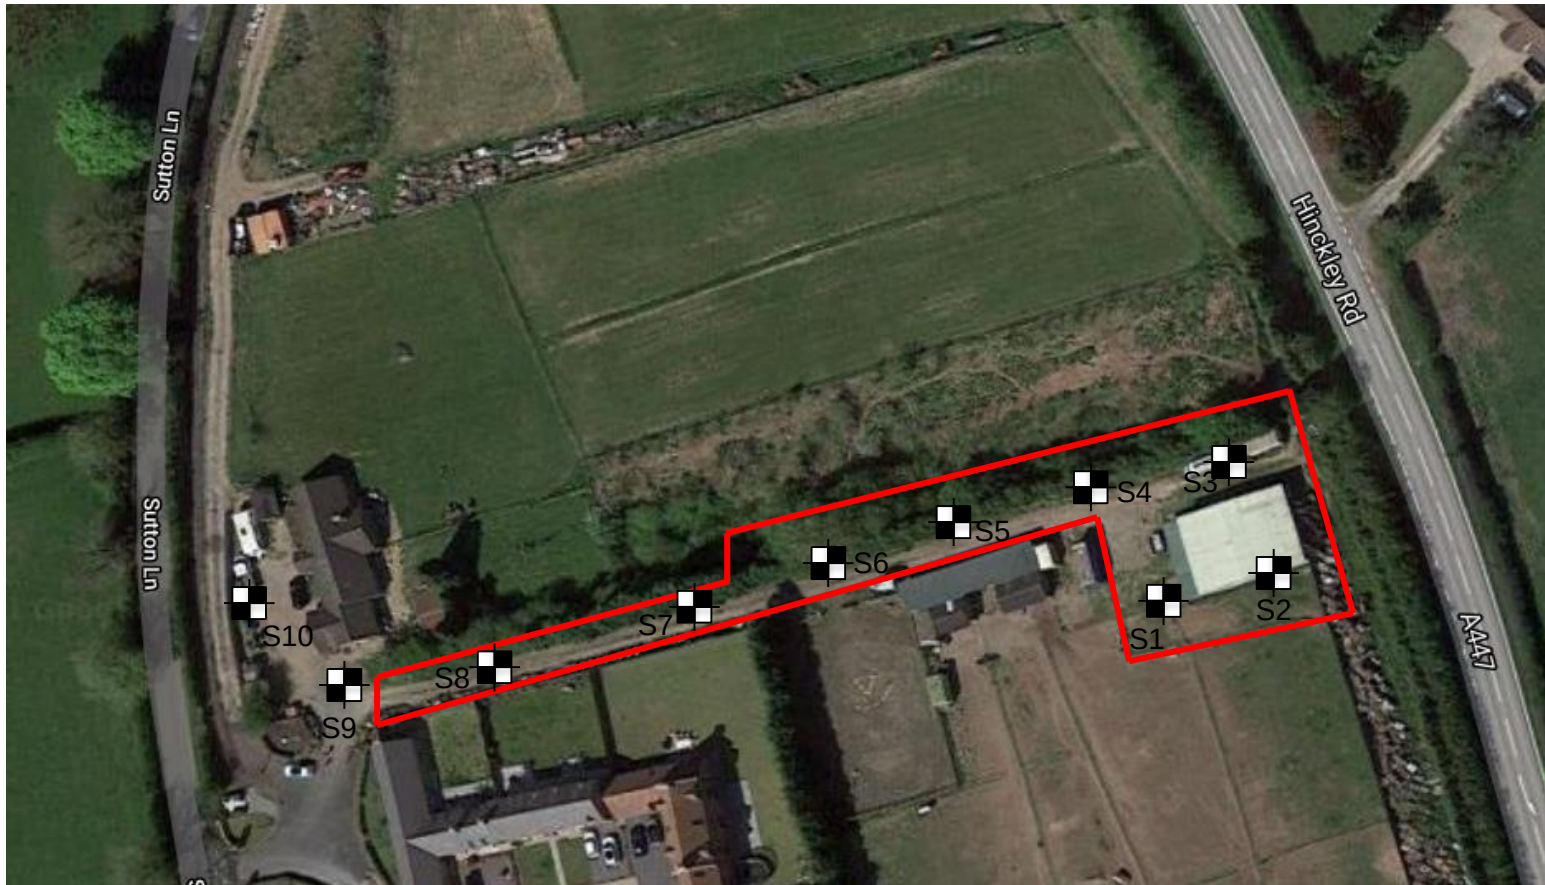

KEY:



Trial Pit Location



Scotland Farm, Ockbrook, Derby, DE72 3RX
rps@ivyhousenv.co.uk • www.ivyhousenv.co.uk • 01332 661 987

TITLE:

Service Trench Sample Plan

PROJECT:

Sutton Lane, Cadeby

PROJECT No:

IV.02.21

DATE:

11/2021

SCALE:

NTS

DRAWN:

SRS

DWG No:

Figure 1

DO NOT SCALE



KEY:



IVY HOUSE
environmental

Scotland Farm, Ockbrook, Derby, DE72 3RX
rps@ivyhousenv.co.uk • www.ivyhousenv.co.uk • 01332 661 987

TITLE:

PROJECT:

Sutton Lane, Cadeby

PROJECT No:

IV.02.21

DATE:

11/2021

SCALE:

NTS

DRAWN:

SRS

DWG No:

DO NOT SCALE