


0 1 2 3 4 5m

DWG NO : WR/2024/005

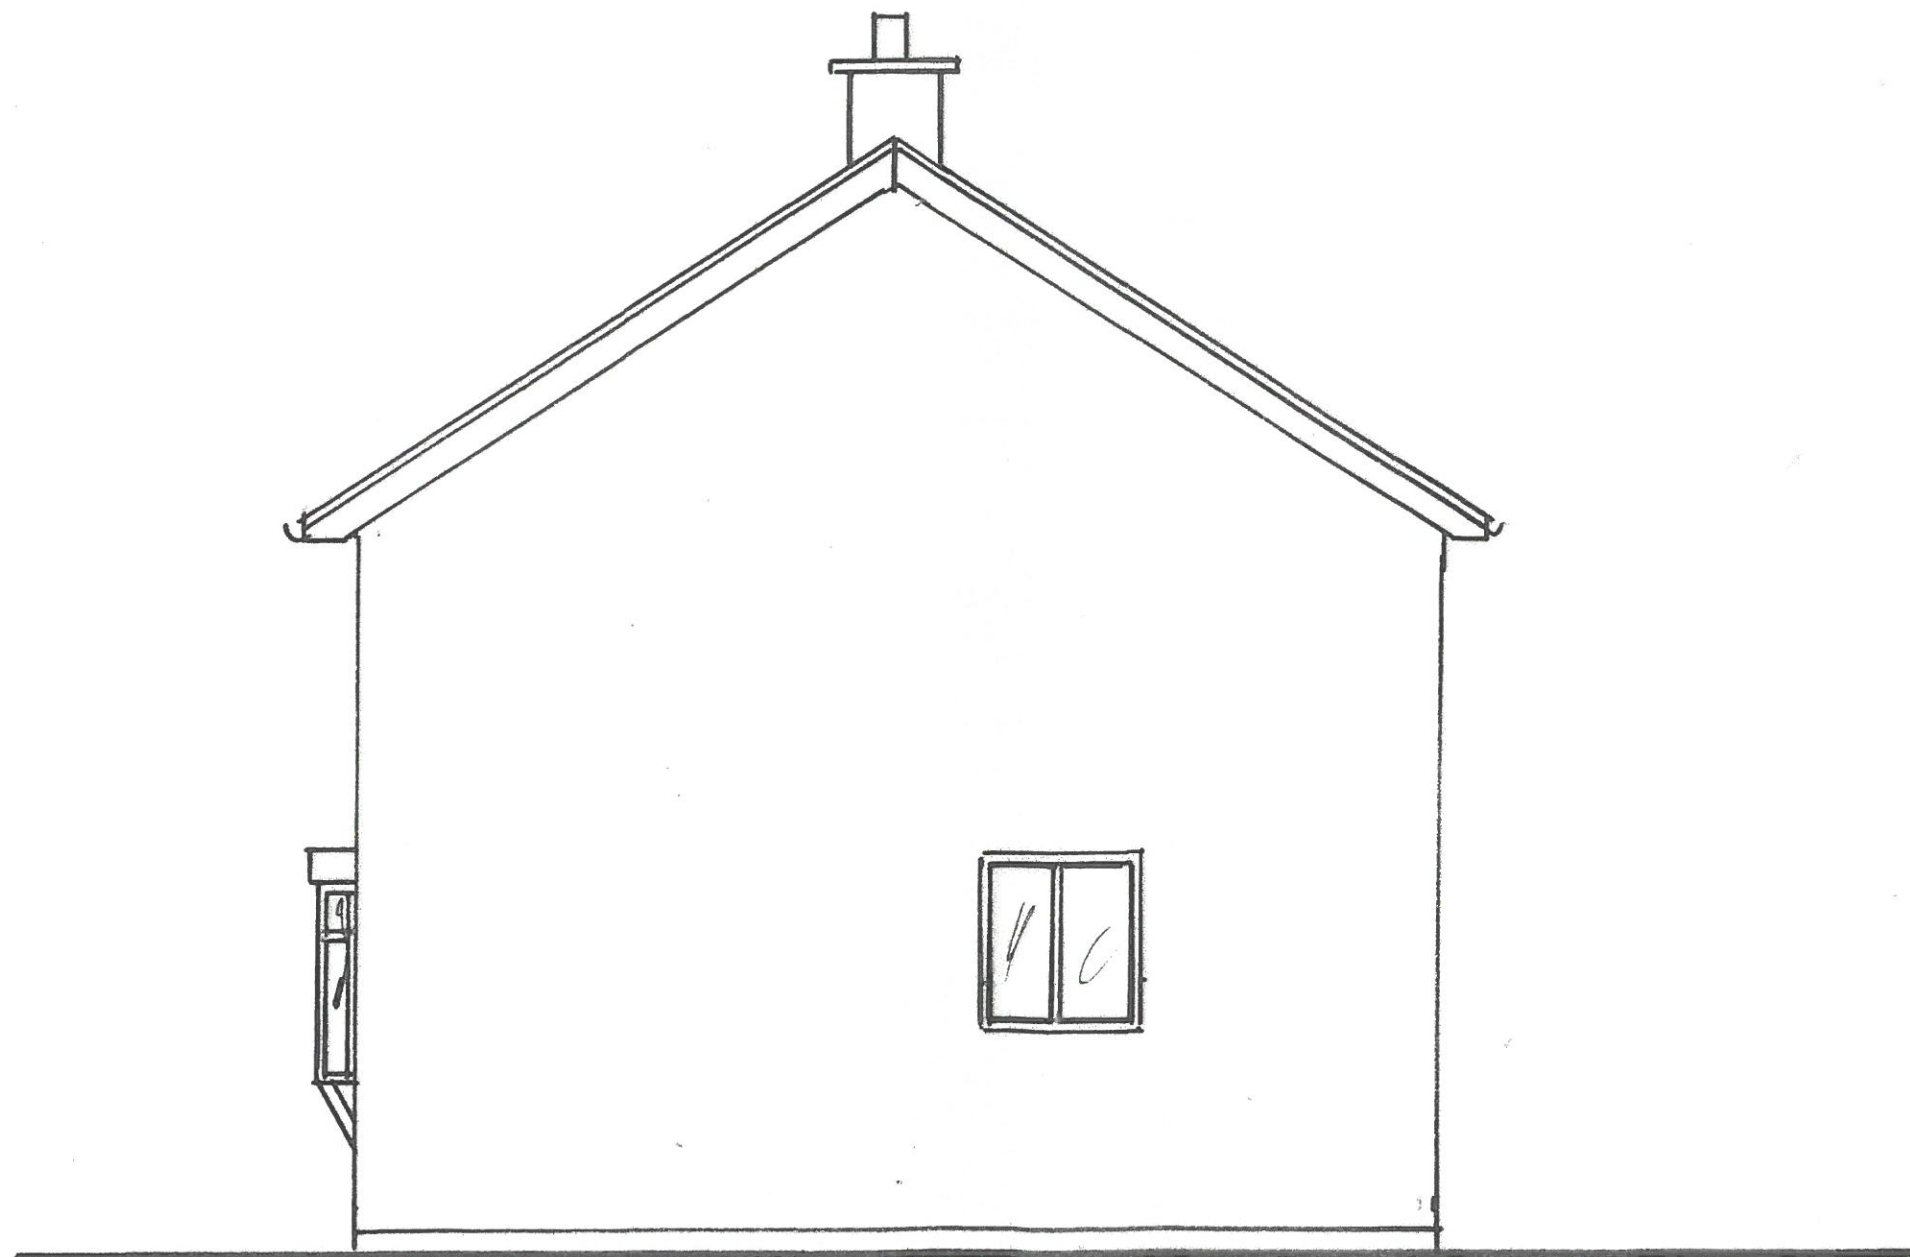

EXISTING SIDE ELEVATION 1:50