


0 1 2 3 4 5m

DWG NO: WR/2024/006

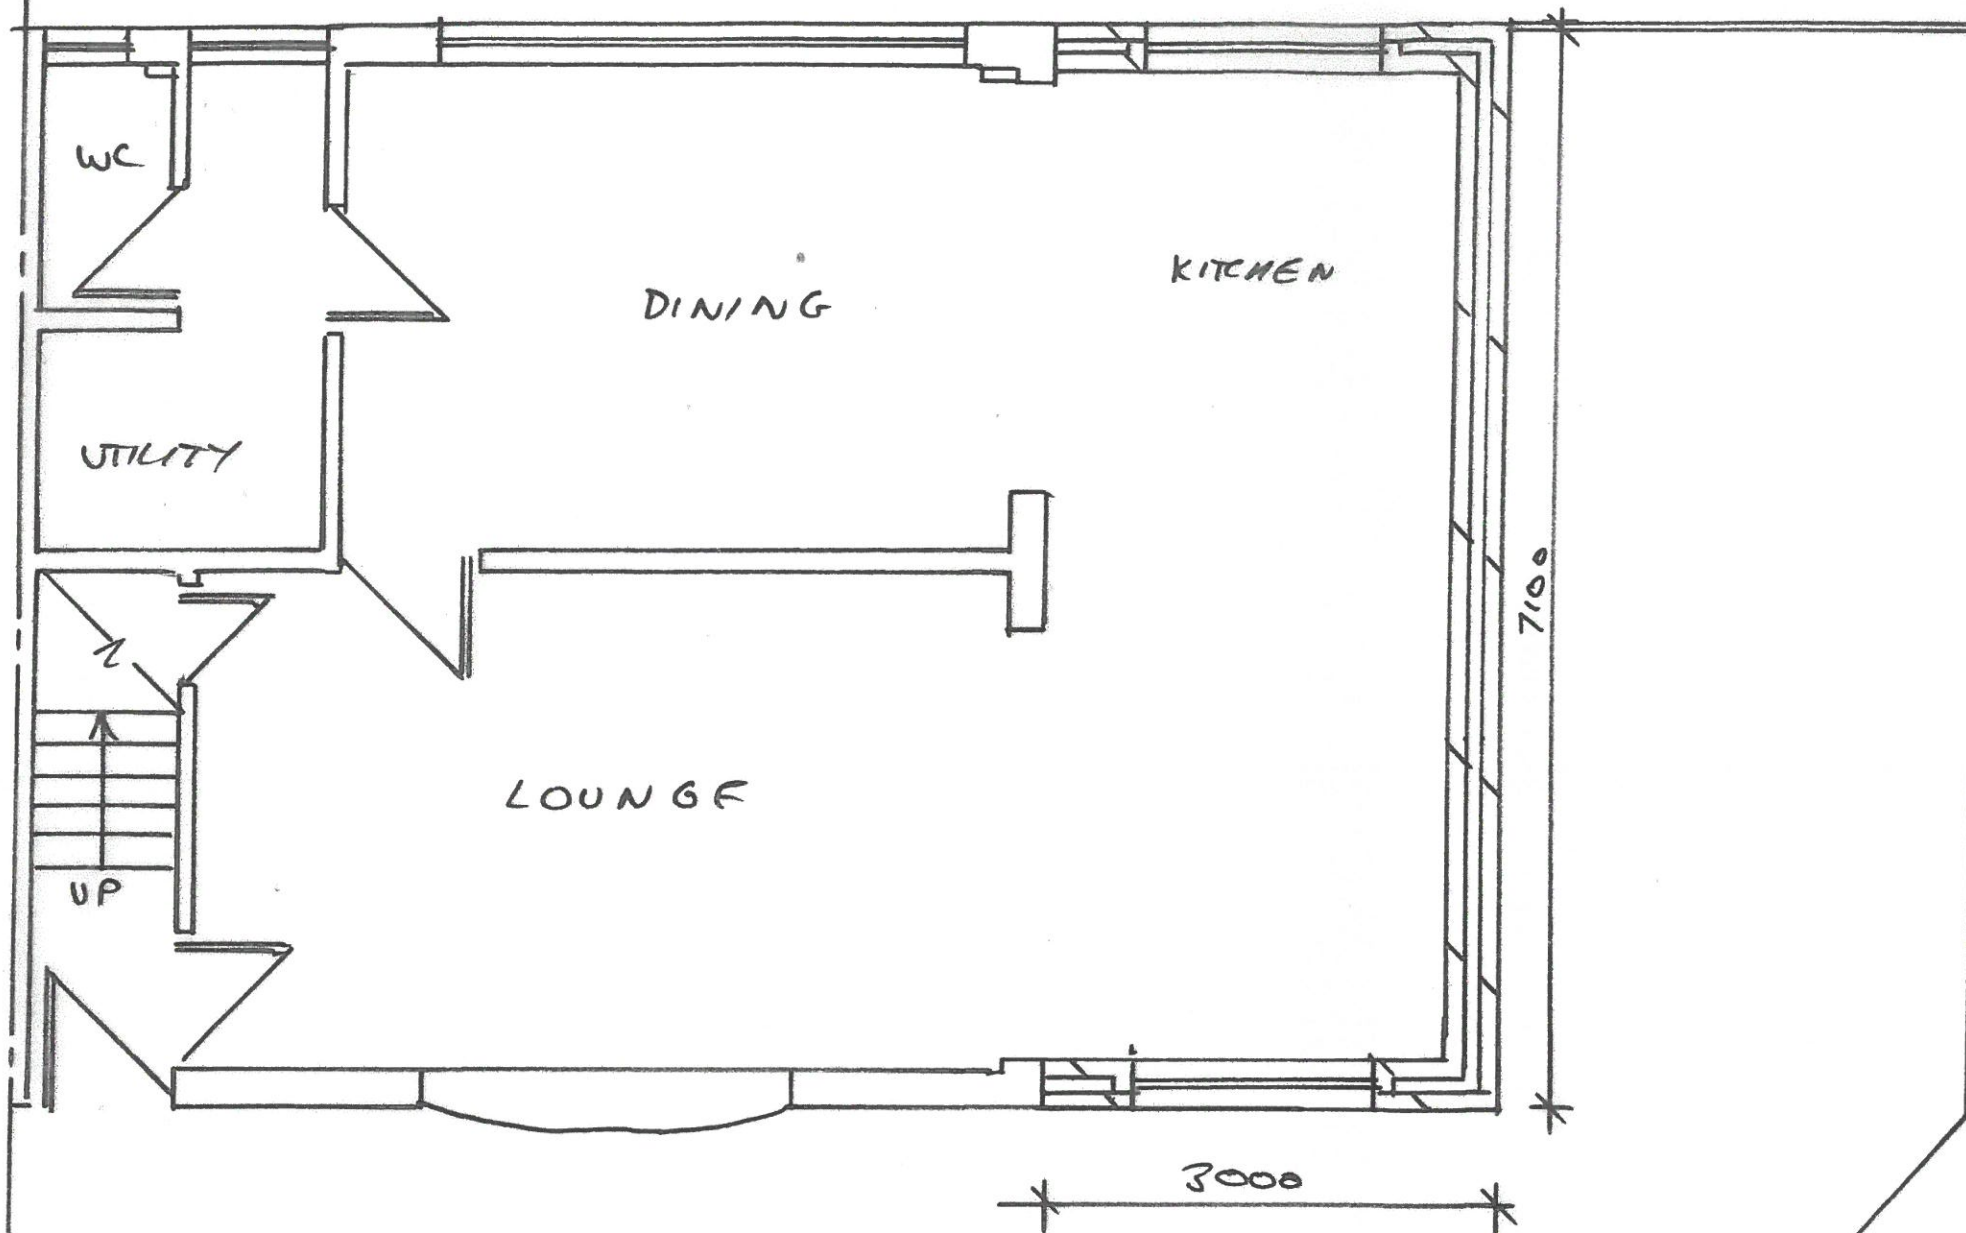

PROPOSED GROUND FLOOR 1:50