


0 1 2 3 4 5m

DWG NO : WP/2024/007

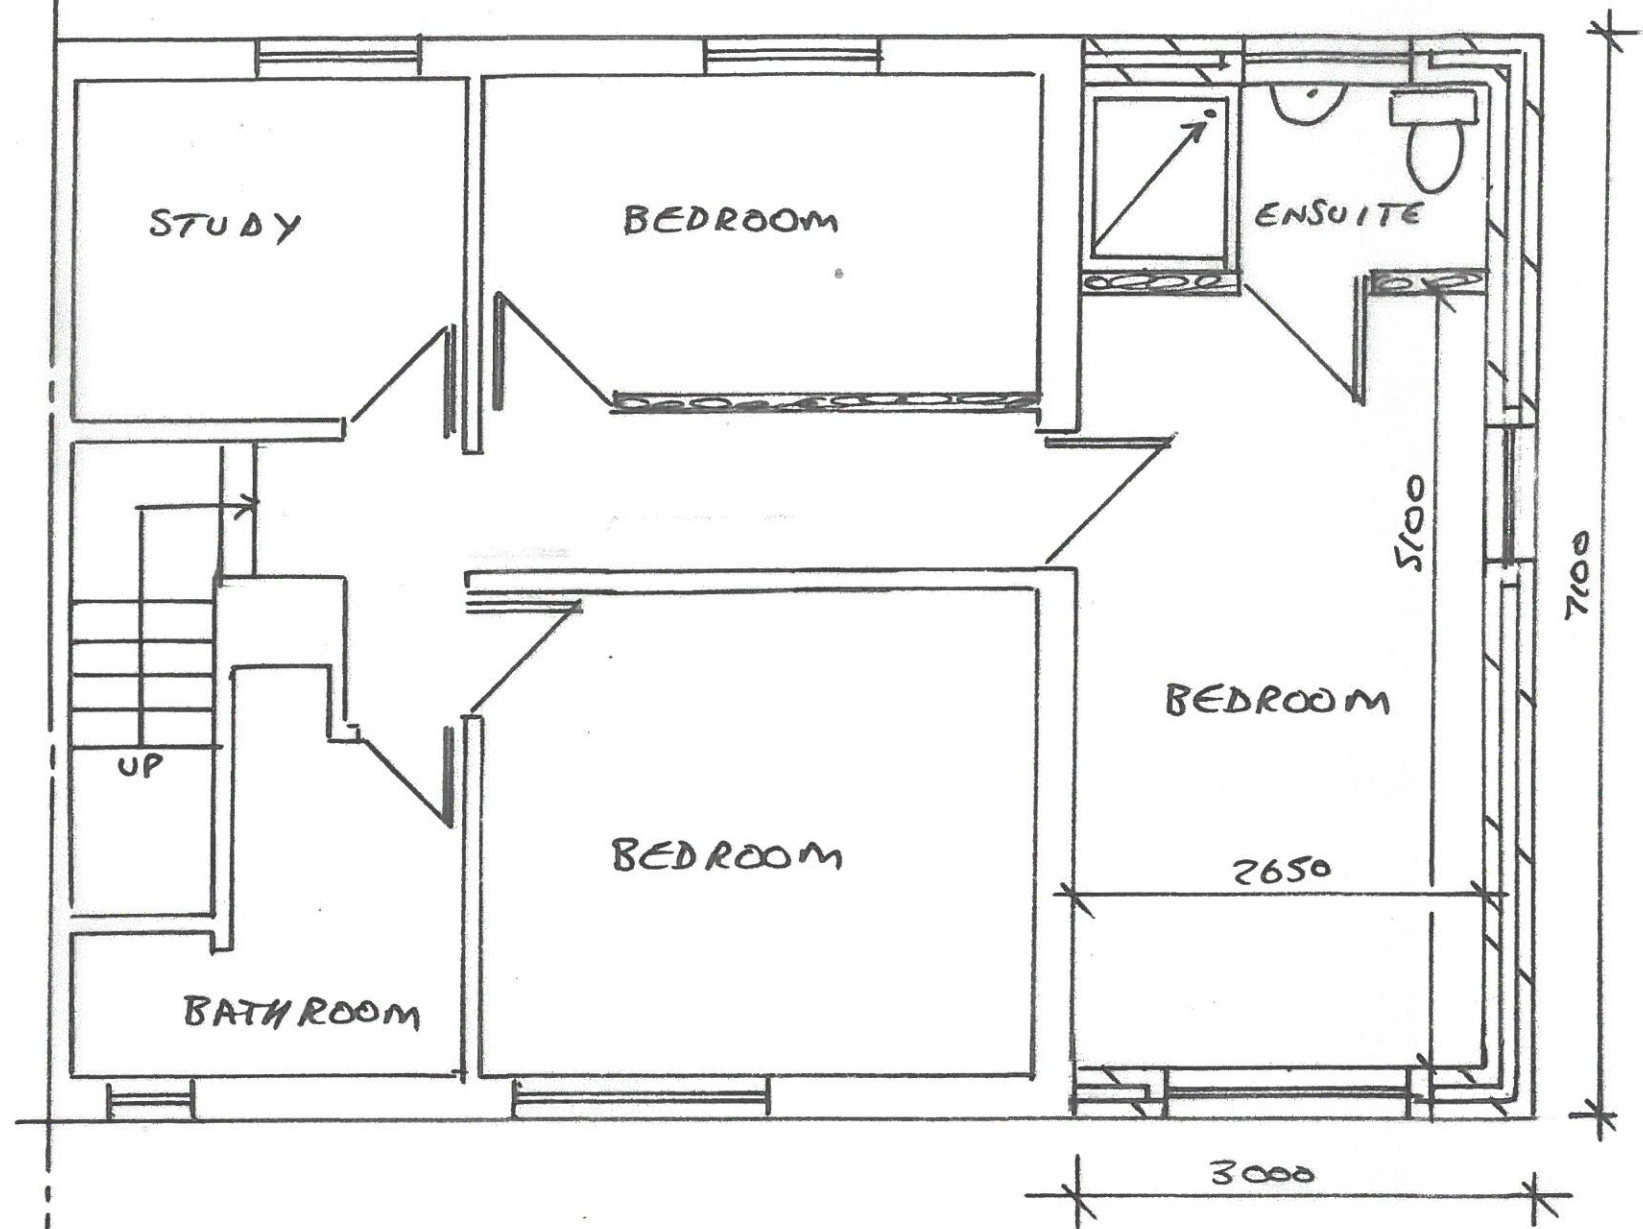

PROPOSED FIRST FLOOR 1:50