


Plot 19 - Kenilworth
Plot 20 - Kenilworth
Plot 21 - Kenilworth

G 22 G 20 G 21 Plot 21 Plot 20 Plot 19 G 19


FRONT ELEVATION



SIDE ELEVATION (Plot 19)

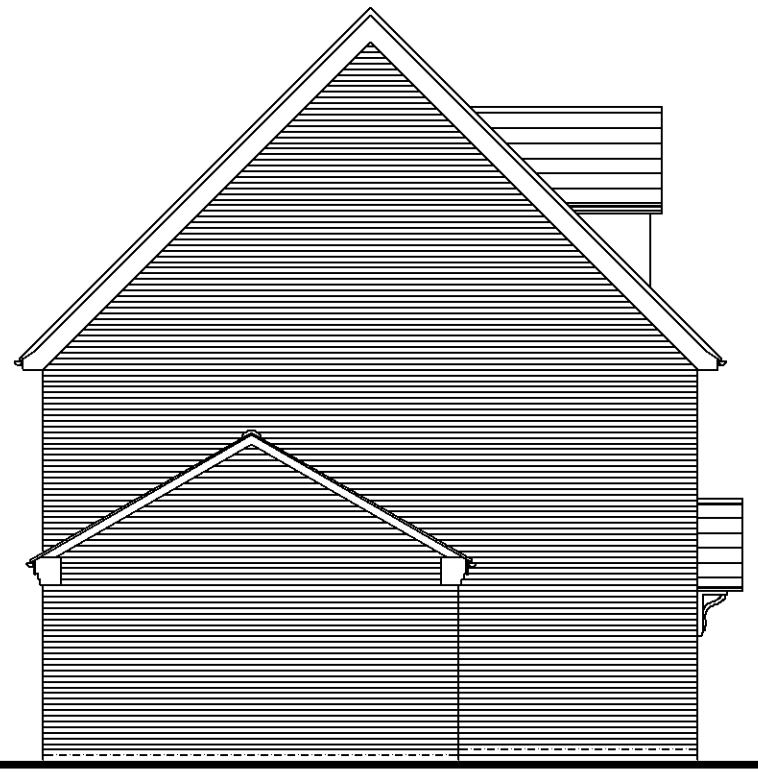

SIDE ELEVATION (Plot 21 & G22)

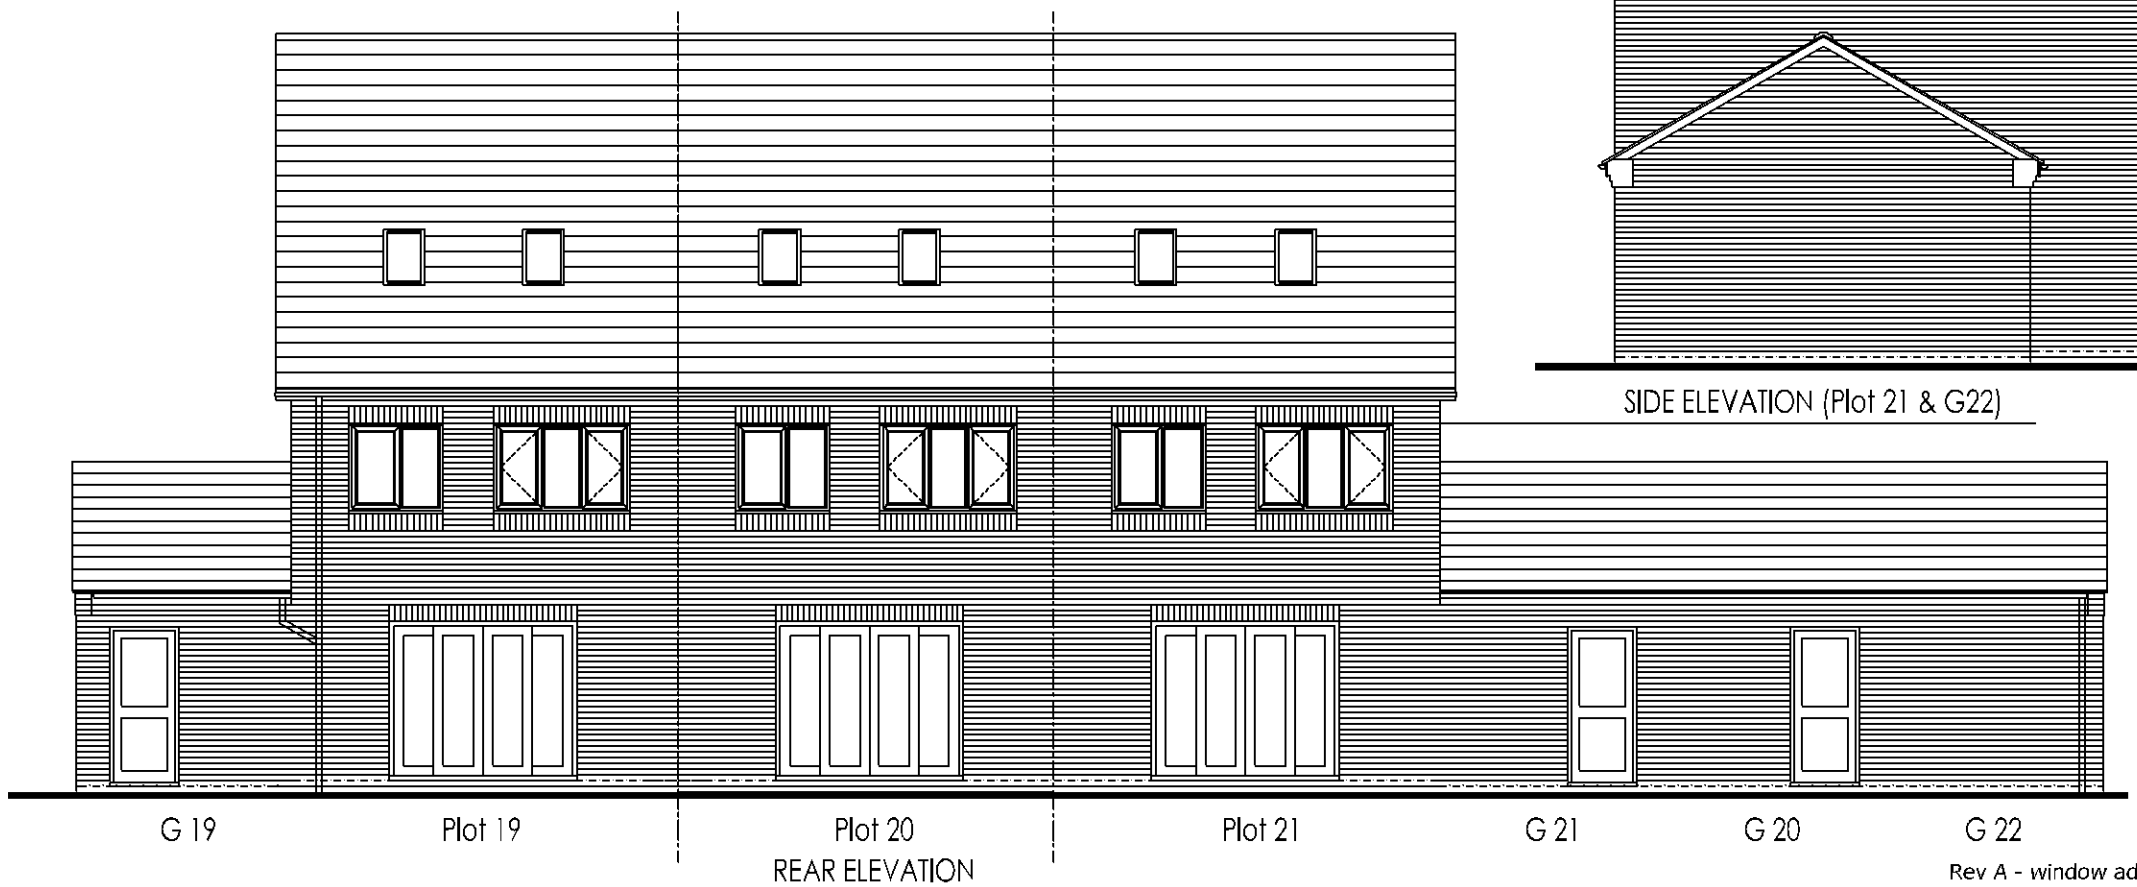

G 19 Plot 19 Plot 20 Plot 21 G 21 G 20 G 22

REAR ELEVATION

*Rossendale Road, Earl Shilton*
*Plots 19 to 21 Elevations*

**Drawing 279-15A**

*Scale 1:100 - Drawn MPS - 15.03.10*

REDROW
GROUP SERVICES LTD
www.redrow.co.uk

Rev A - window added to FF gable of 19 - 13.04.10