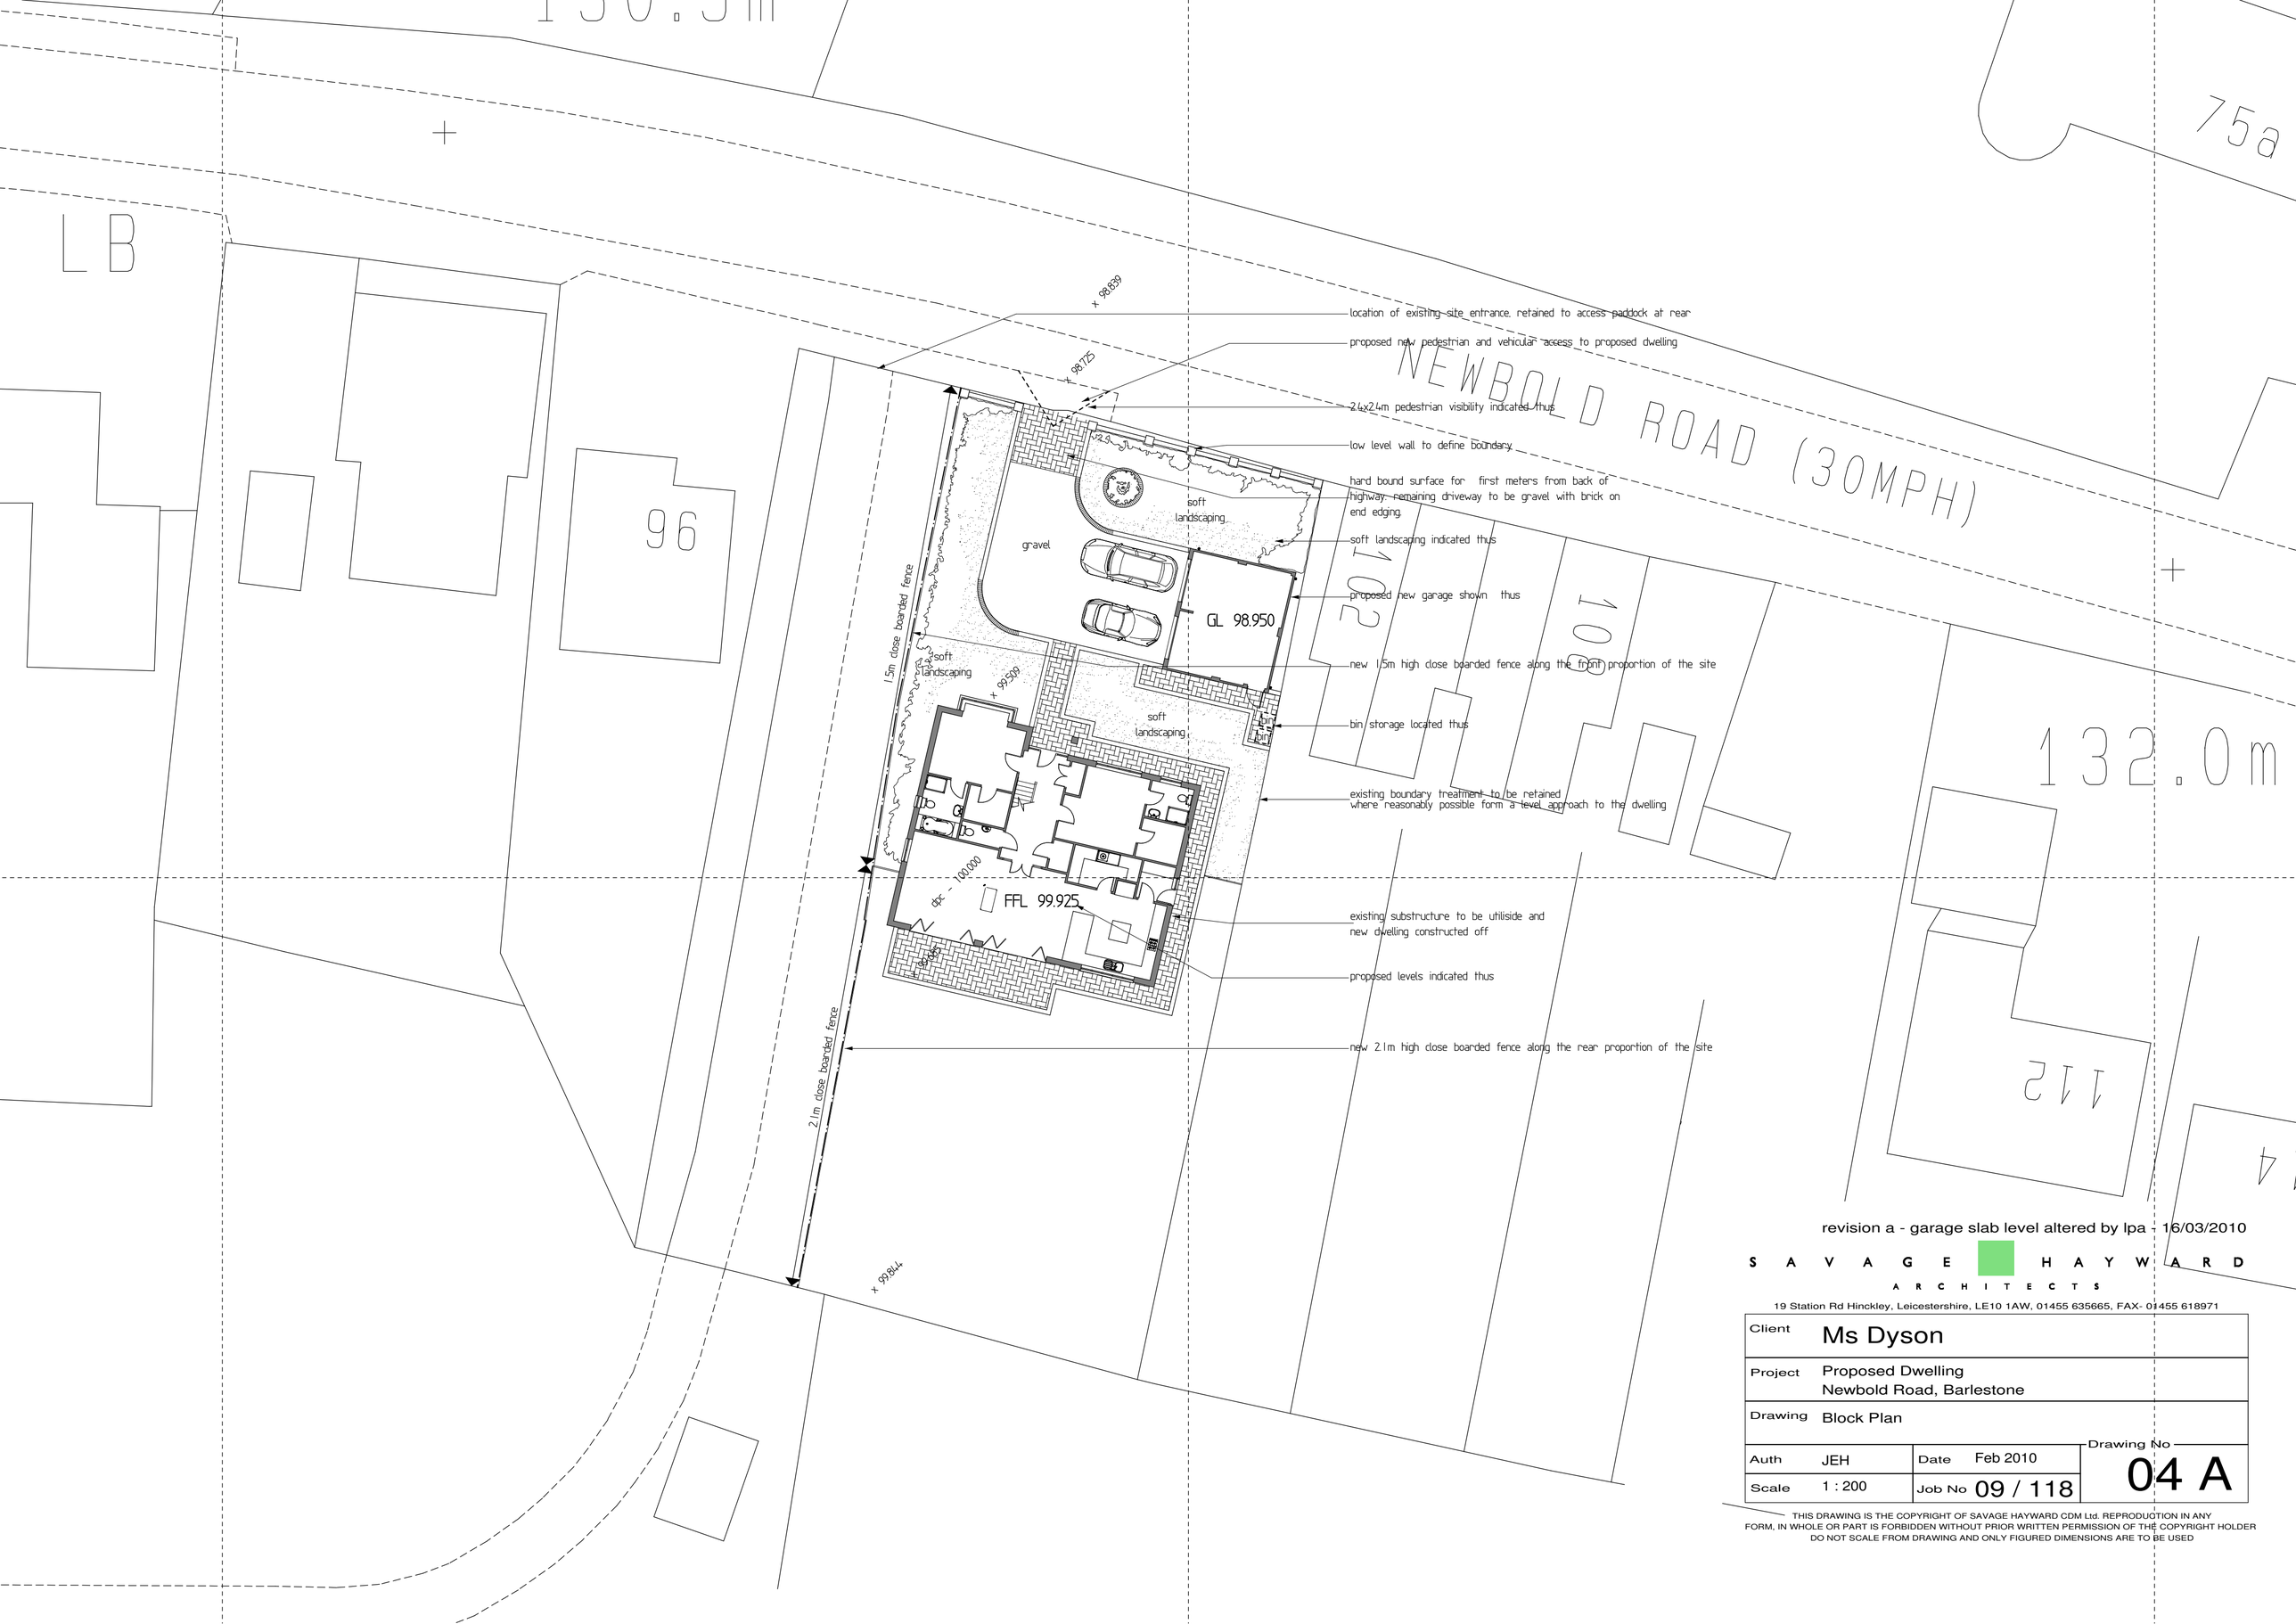

revision a - garage slab level altered by lpa - 16/03/2010

S A V A G E H A Y W A R D
A R C H I T E C T S
19 Station Rd Hinckley, Leicestershire, LE10 1AW, 01455 635665, FAX- 01455 618971

Client	Ms Dyson		
Project	Proposed Dwelling Newbold Road, Barlestone		
Drawing	Block Plan		
Auth	JEH	Date	Feb 2010
Scale	1 : 200	Job No	09 / 118

Drawing No **04 A**

THIS DRAWING IS THE COPYRIGHT OF SAVAGE HAYWARD CDM Ltd. REPRODUCTION IN ANY FORM, IN WHOLE OR PART IS FORBIDDEN WITHOUT PRIOR WRITTEN PERMISSION OF THE COPYRIGHT HOLDER
DO NOT SCALE FROM DRAWING AND ONLY FIGURED DIMENSIONS ARE TO BE USED